



Existing 2nd floor plan
1:100 @ A3

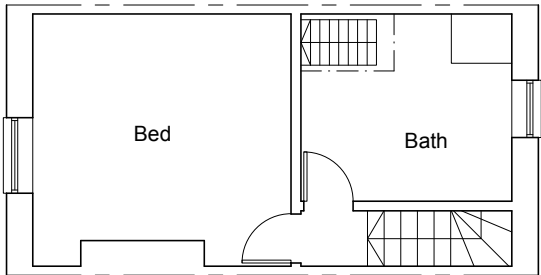

Existing 1st floor plan
1:100 @ A3

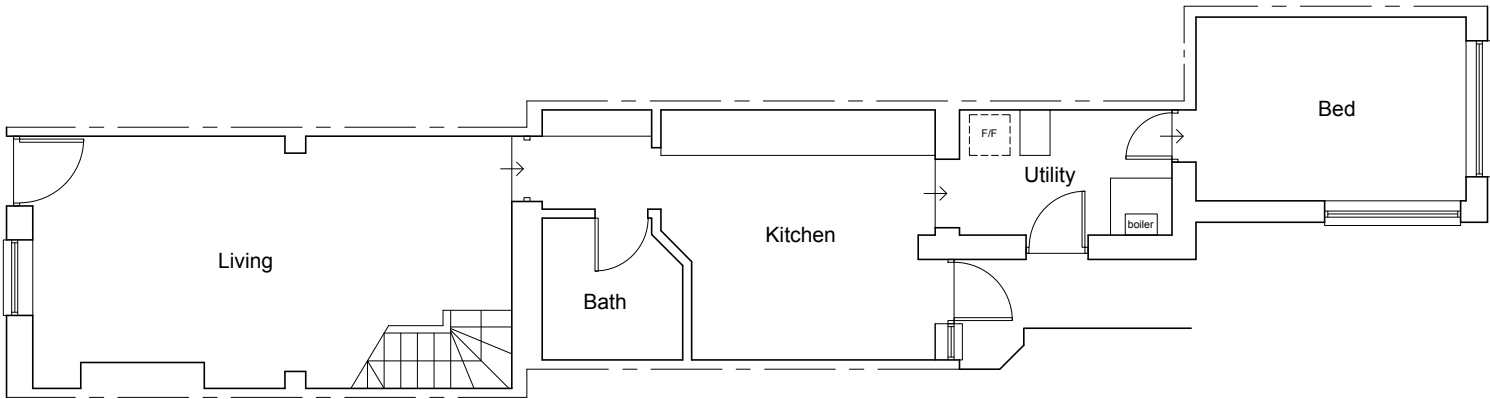

Existing Ground floor plan
1:100 @ A3




Ex. West Elev (front)
1:100 @ A3



Ex. East Elev (rear)
1:100 @ A3



Ex. South Elev (side)
1:100 @ A3

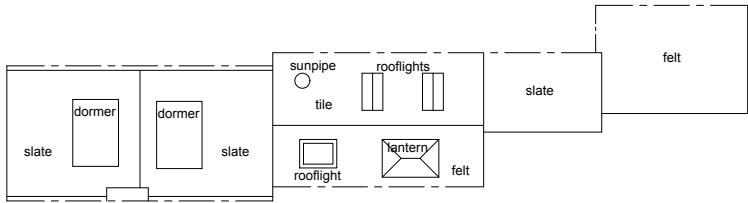

Existing roof plan
1:200 @ A3

client	project	drawing	date	drawn	drawing no	revision
Christine Fowler	New Doors / Windows at Dove Cottage, 13 Mount Pleasant Arundel, BN18 9BD	Existing floor plan + elevations	Nov 18	pd	0273 / 100	-
			scale	CAD file name:		
			1:100, 1:200 @ A3			

No dimensions to be scaled from drawing except for planning purposes. The contractor should check all dimensions on site.

Peter Davey Ltd
construction consultants

49 Park Drive
Rustington
West Sussex BN16 3DY
Tel: 01903 773105
Mob: 07941 402217
Email: peterdavey67@btinternet.com