




Proposed 2nd floor plan
1:100 @ A3

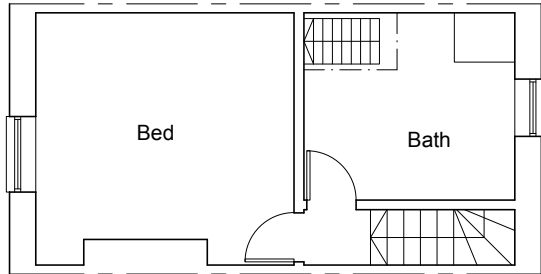

Proposed 1st floor plan
1:100 @ A3

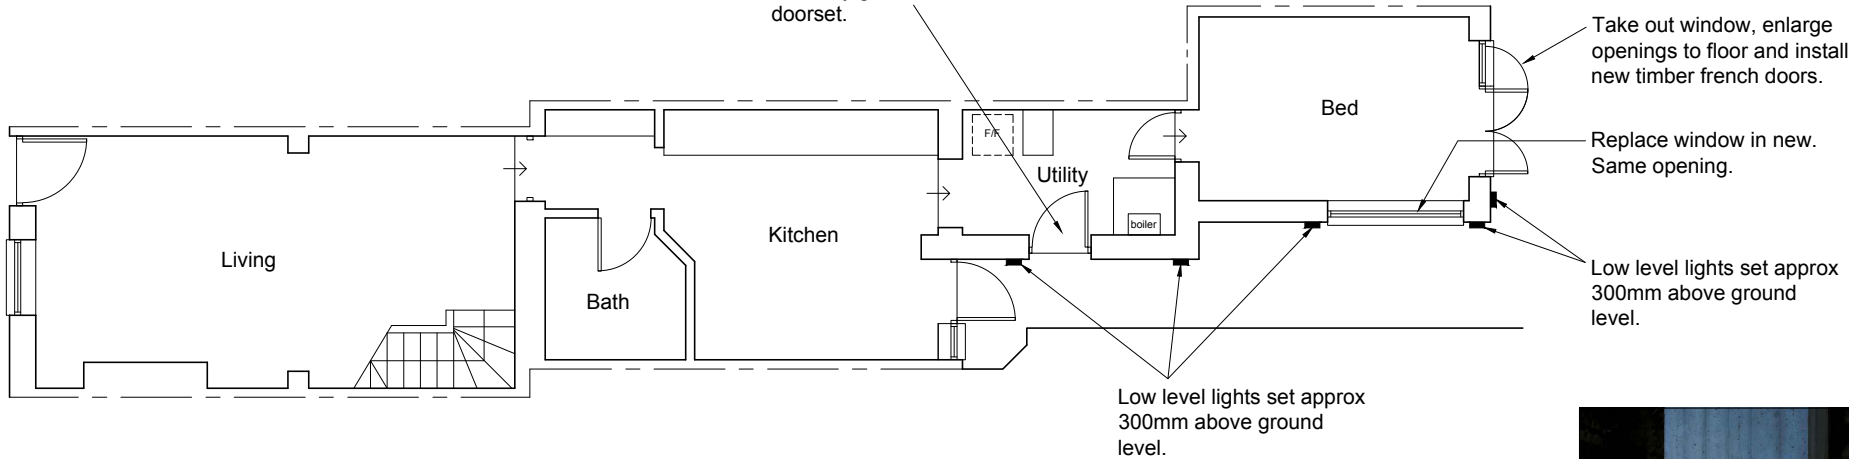


Proposed Ground floor plan
1:100 @ A3

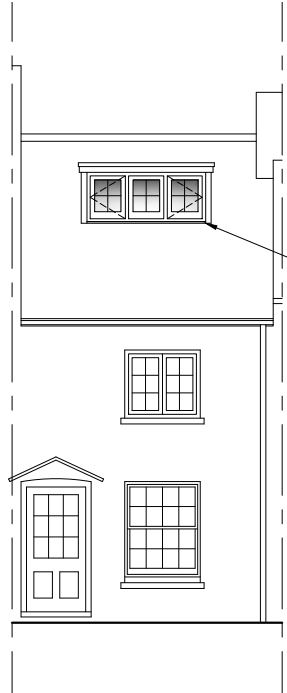


Pr. West Elev (front)
1:100 @ A3



Pr. East Elev (rear)
1:100 @ A3

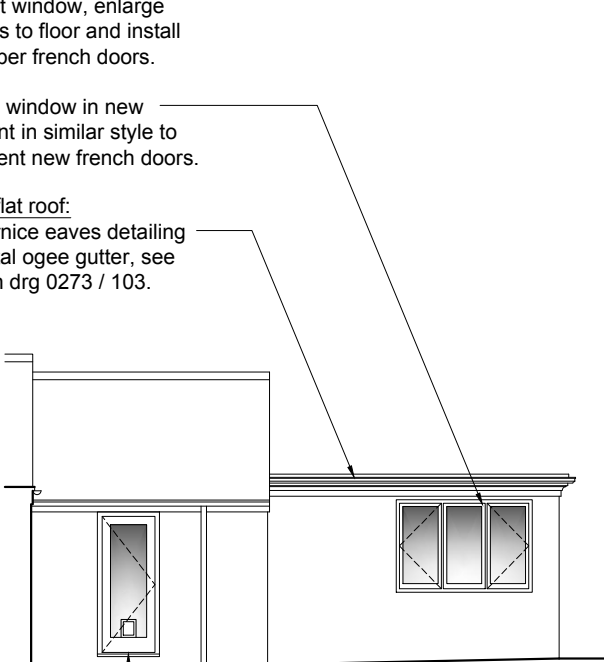

Pr. South Elev (side)
1:100 @ A3

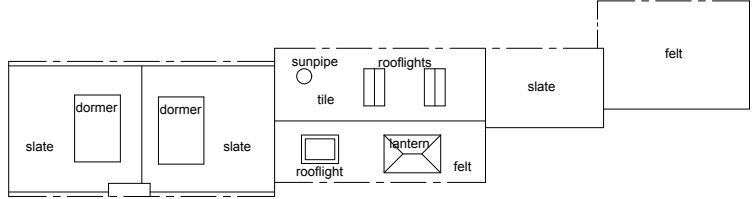

Proposed roof plan
1:200 @ A3



Low level recessed brick wall light to highlight door openings and external path to provide discreet and targeted lighting.

Example of low level lights

- Rev C. 09.10.19 Glazing details updated.
- Rev B. 29.05.19 Minor amendments.
- Rev A. 28.02.19 Minor amendments.

client	project	drawing	date	drawn	drawing no	revision
Christine Fowler	New Doors / Windows at Dove Cottage, 13 Mount Pleasant Arundel, BN18 9BD	Proposed floor plan + elevations	Dec 18	pd	0273 / 102	C
			scale	CAD file name:		
			1:100, 1:200 @ A3			

No dimensions to be scaled from drawing except for planning purposes. The contractor should check all dimensions on site.

Peter Davey Ltd
construction consultants
49 Park Drive
Rustington
West Sussex BN16 3DY
Tel: 01903 773105
Mob: 07941 402217
Email: peterdavey67@btinternet.com