

Orientation of site has not been checked, design subject to check before installation



Miracle
Design & Play

TEL: ++44 (0)1604 658240
E-MAIL: sales@miracledandp.co.uk
WEB: www.miracledesignandplay.co.uk

PROJECT TITLE:
Ford Road, Arundel

SHEET TITLE: Site Plan

Key:

- Surfacing:
- Grass Mounds
 - Existing Grass
- Landscaping:
- Trees by Client
 - Shrub Planting by Client
 - Indicative Hedge Planting by Client

Equipment Fall Zone (No safety surfacing required if located on well maintained turf and under 1.5m CPH)

REVISIONS		
Issue	Description	Date

DRAWN BY: L.Gbebikan

REVISED BY:

CHECKED BY: C.Smy


SCALE: 1:500@A1

CLIENT: Esquire Construction

DRAWING NO: Q8800

DATE 28/10/25

© 2024 MIRACLE DESIGN AND PLAY LTD, "ALL RIGHTS RESERVED, THIS DRAWING MAY NOT BE REPRODUCED, TRANSMITTED OR STORED IN WHOLE OR IN PART WITHOUT OUR WRITTEN CONSENT"

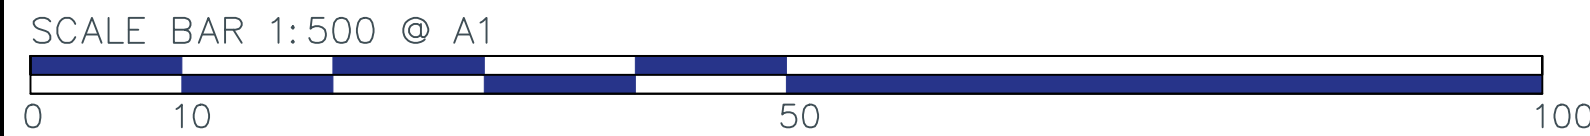

EXACT LOCATION OF EQUIPMENT TO BE AGREED ON SITE. ALL SURFACING TO BE FLAT AND LEVEL, ANY DISCREPENCIES IN LEVELS TO BE REPORTED TO MIRACLE DESIGN & PLAY IMMEDIATELY