


Revisions:



EXISTING GROUND FLOOR PLAN




EXISTING FIRST FLOOR PLAN

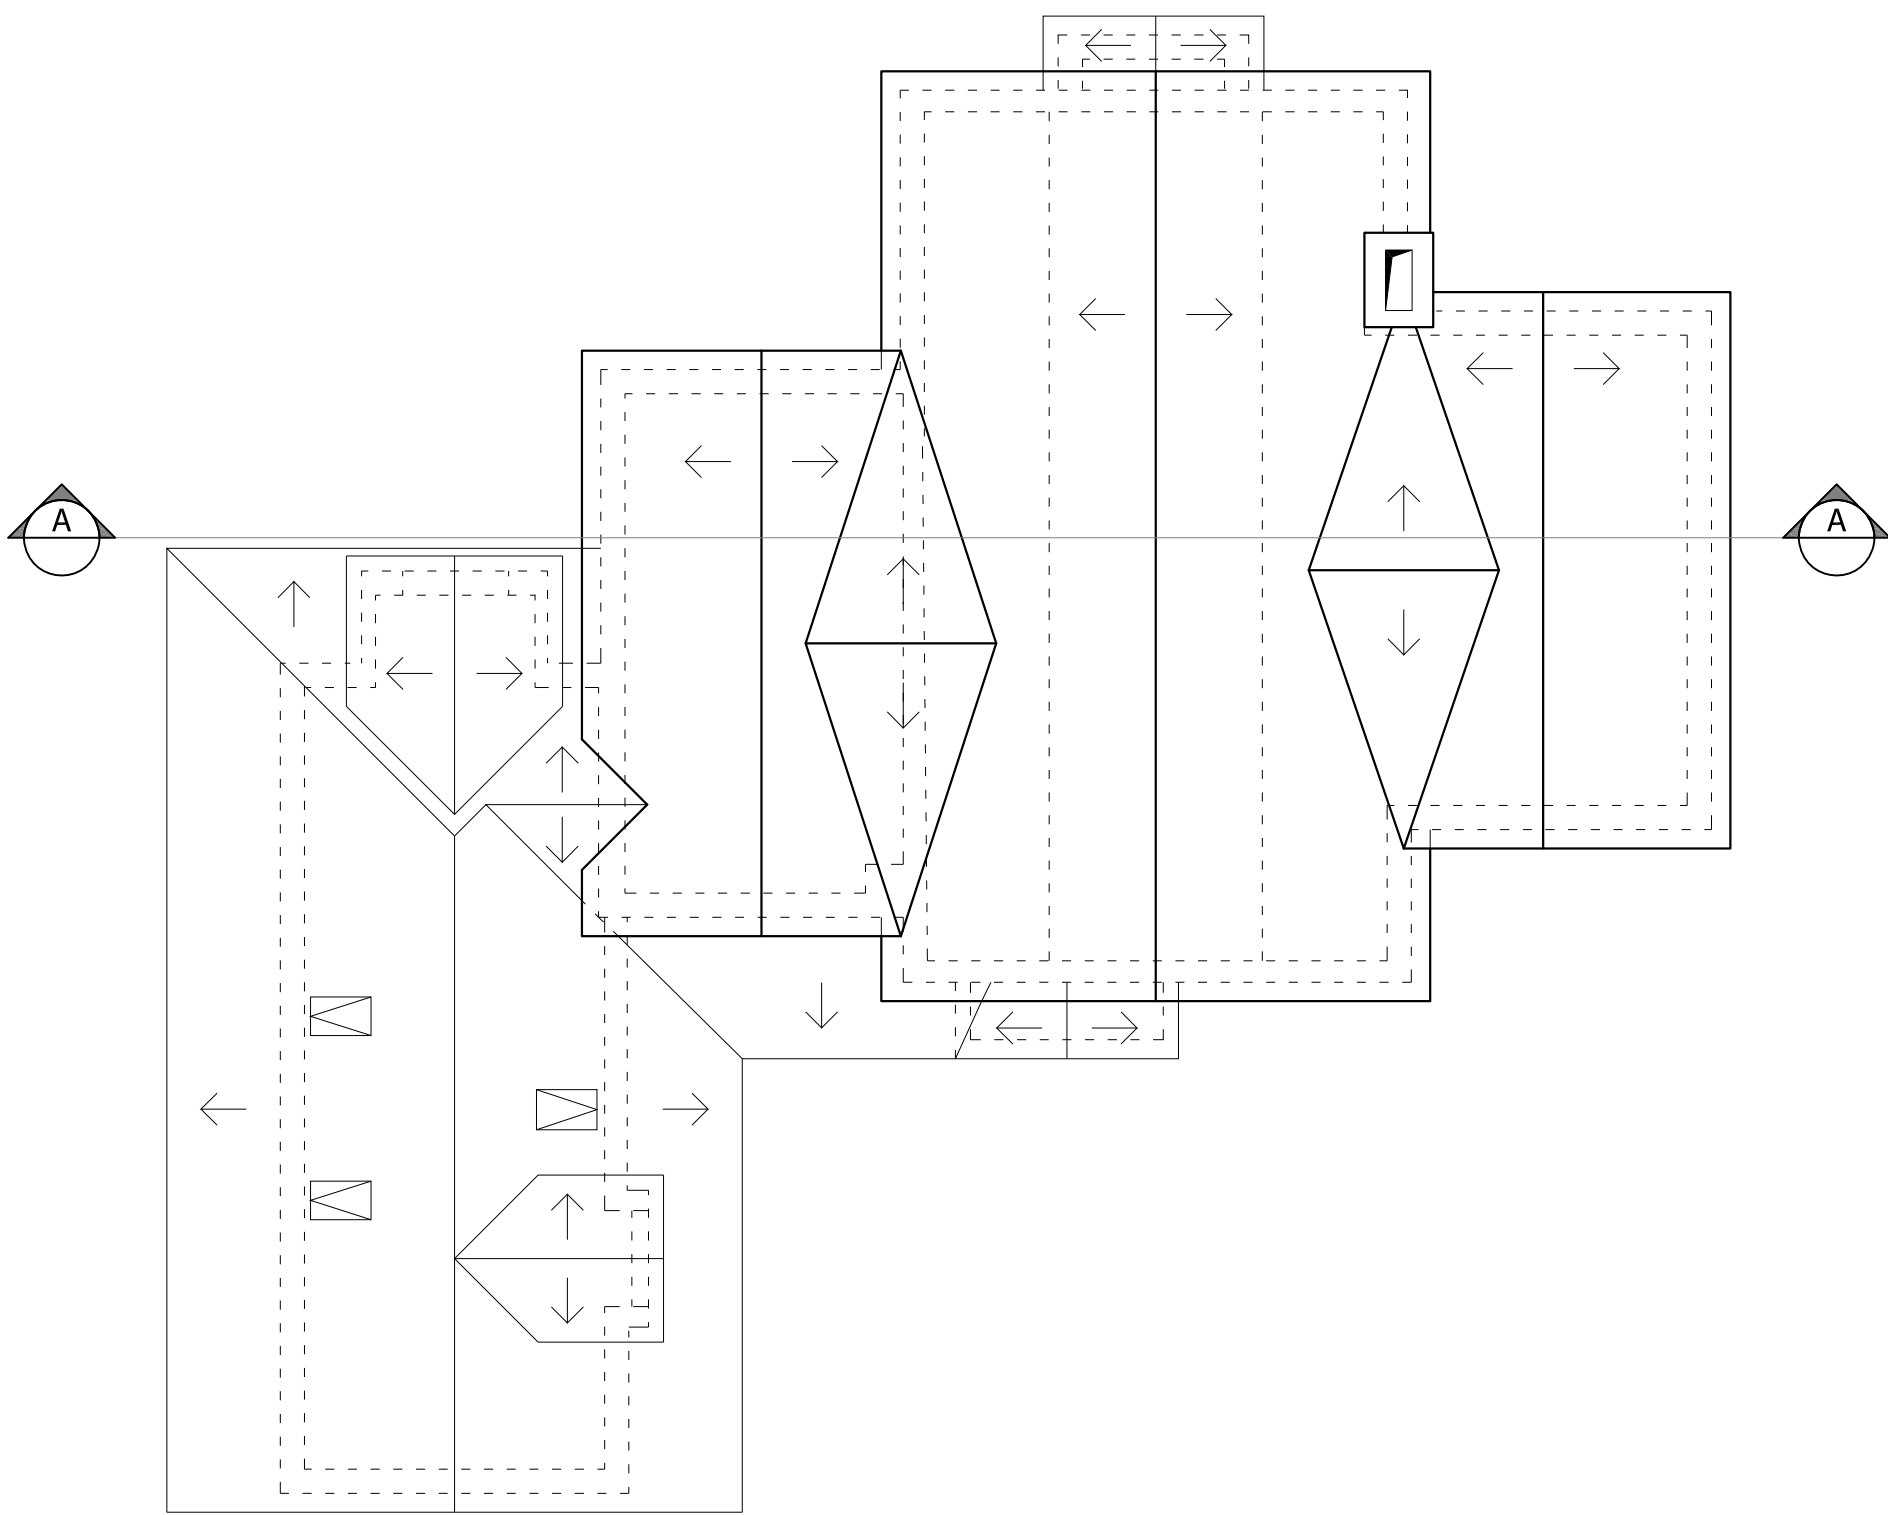

EXISTING ROOF PLAN



EXISTING SOUTH-EAST ELEVATION

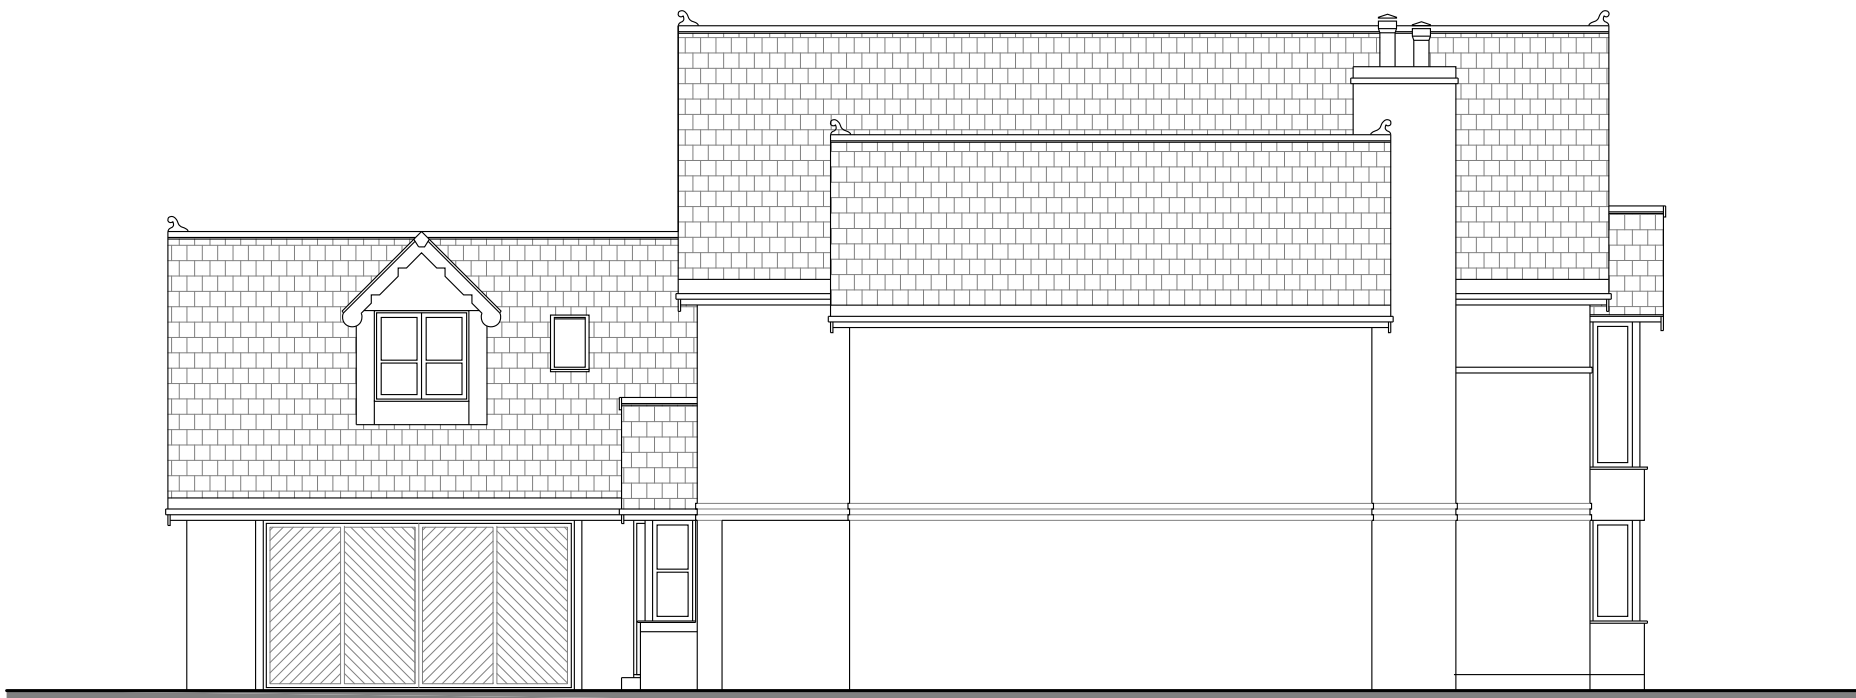

EXISTING NORTH-EAST ELEVATION



SECTION A-A



EXISTING NORTH-WEST ELEVATION



EXISTING SOUTH-WEST ELEVATION

jjr designs
Suite 6a
Church House,
94 Felpham Road
Felpham
West Sussex,
PO22 7PG
TEL: 01243 822081

Architectural Services
Planning
Building Regs
On Site Supervision
Landscape Design

e-mail: info@jjrdesigns.com

Client:
REGENT PROPERTY

Project:
**2 FITZALAN ROAD
ARUNDEL, BN18 9JS**

Drawing Title:
EXISTING PLANS AND ELEVATIONS

Issue status: Outline proposals ☐ Production information ☐ Scheme design ☐ Tender drawing ☐ Detail design ☐ Contract drawing ☐			
Scale: 1:100 @A1	Drawn: A. Stegarescu	Checked: R. Stefanski	Date: 10.10.2020
Job No: 1458	Drawing No: PL 03	Revision:	

