




Revisions:

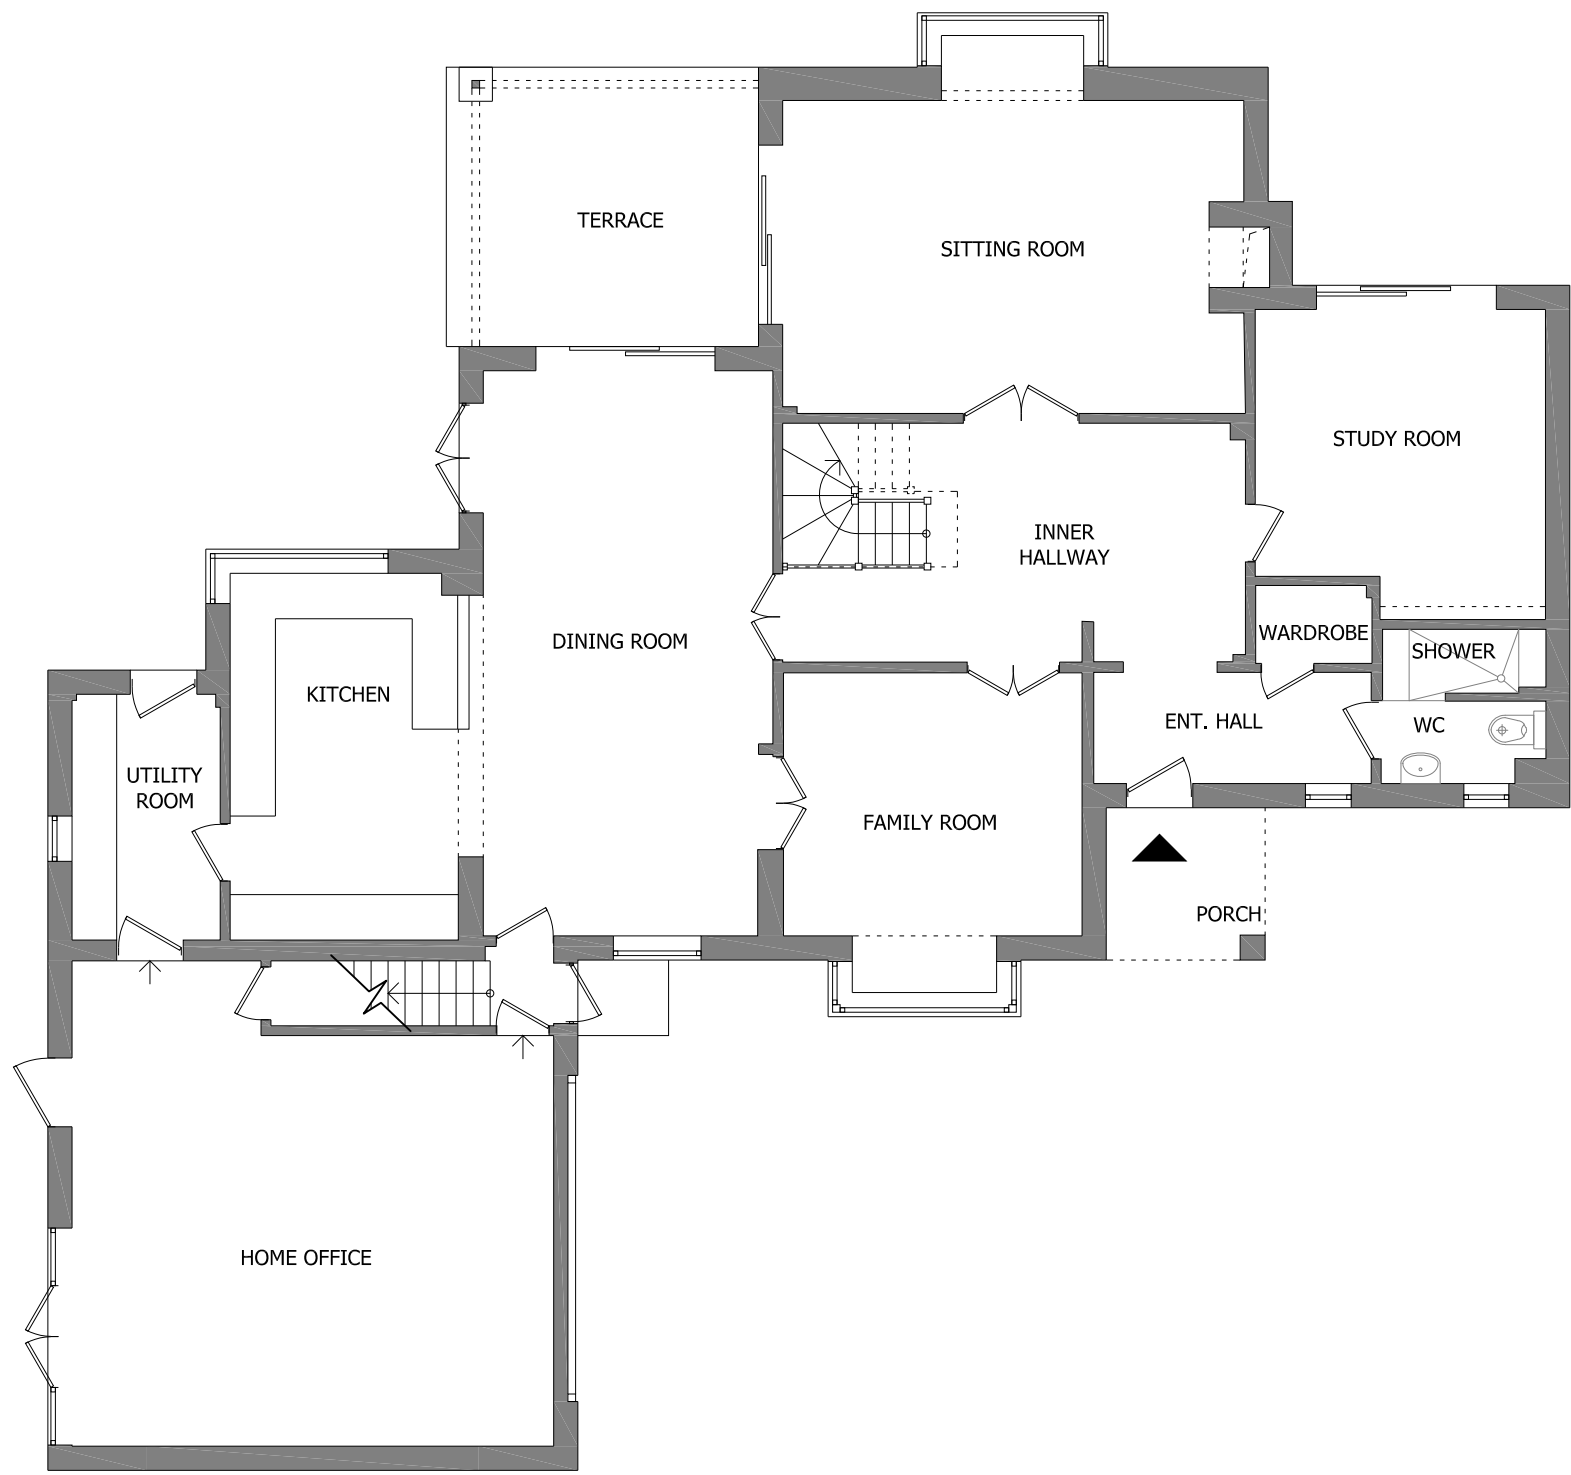


PROPOSED GROUND FLOOR PLAN

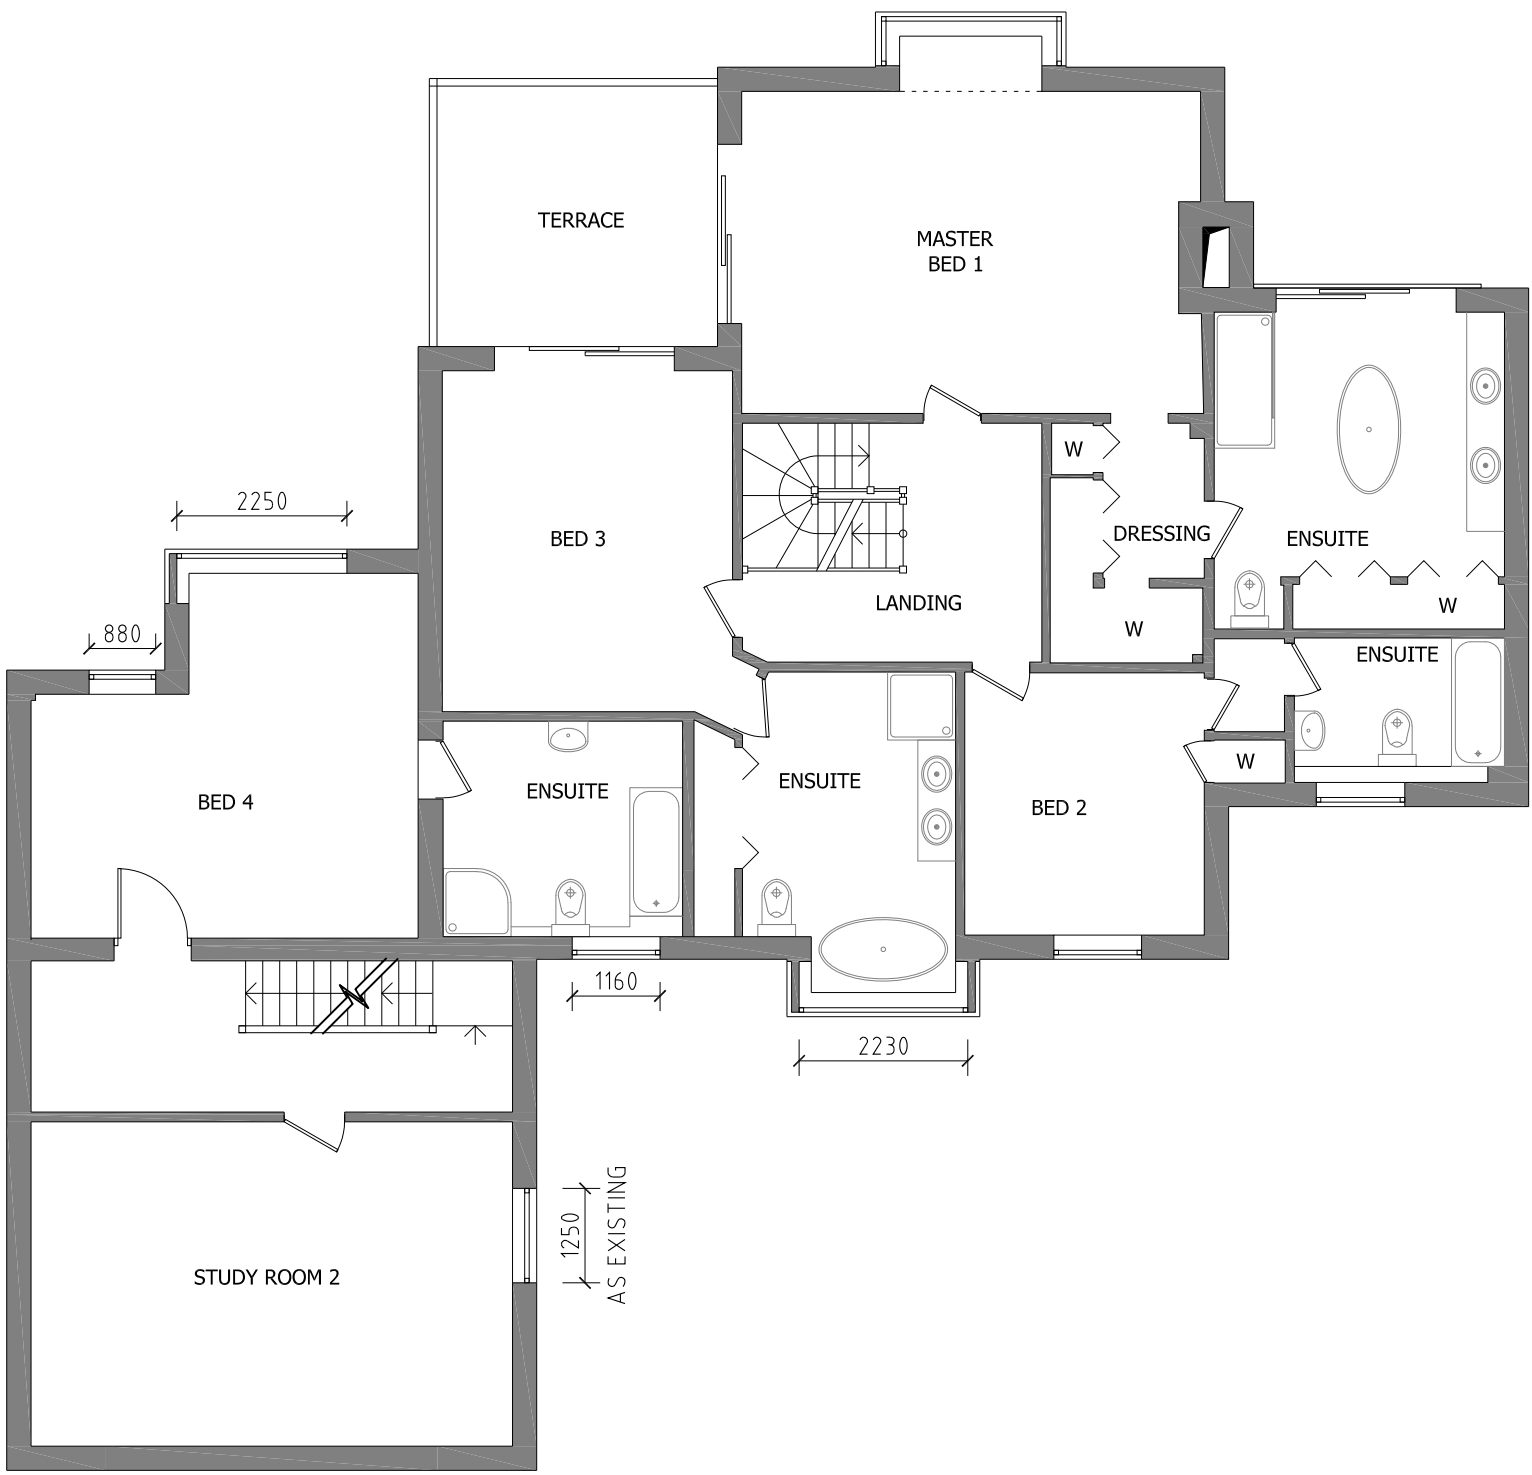


PROPOSED FIRST FLOOR PLAN

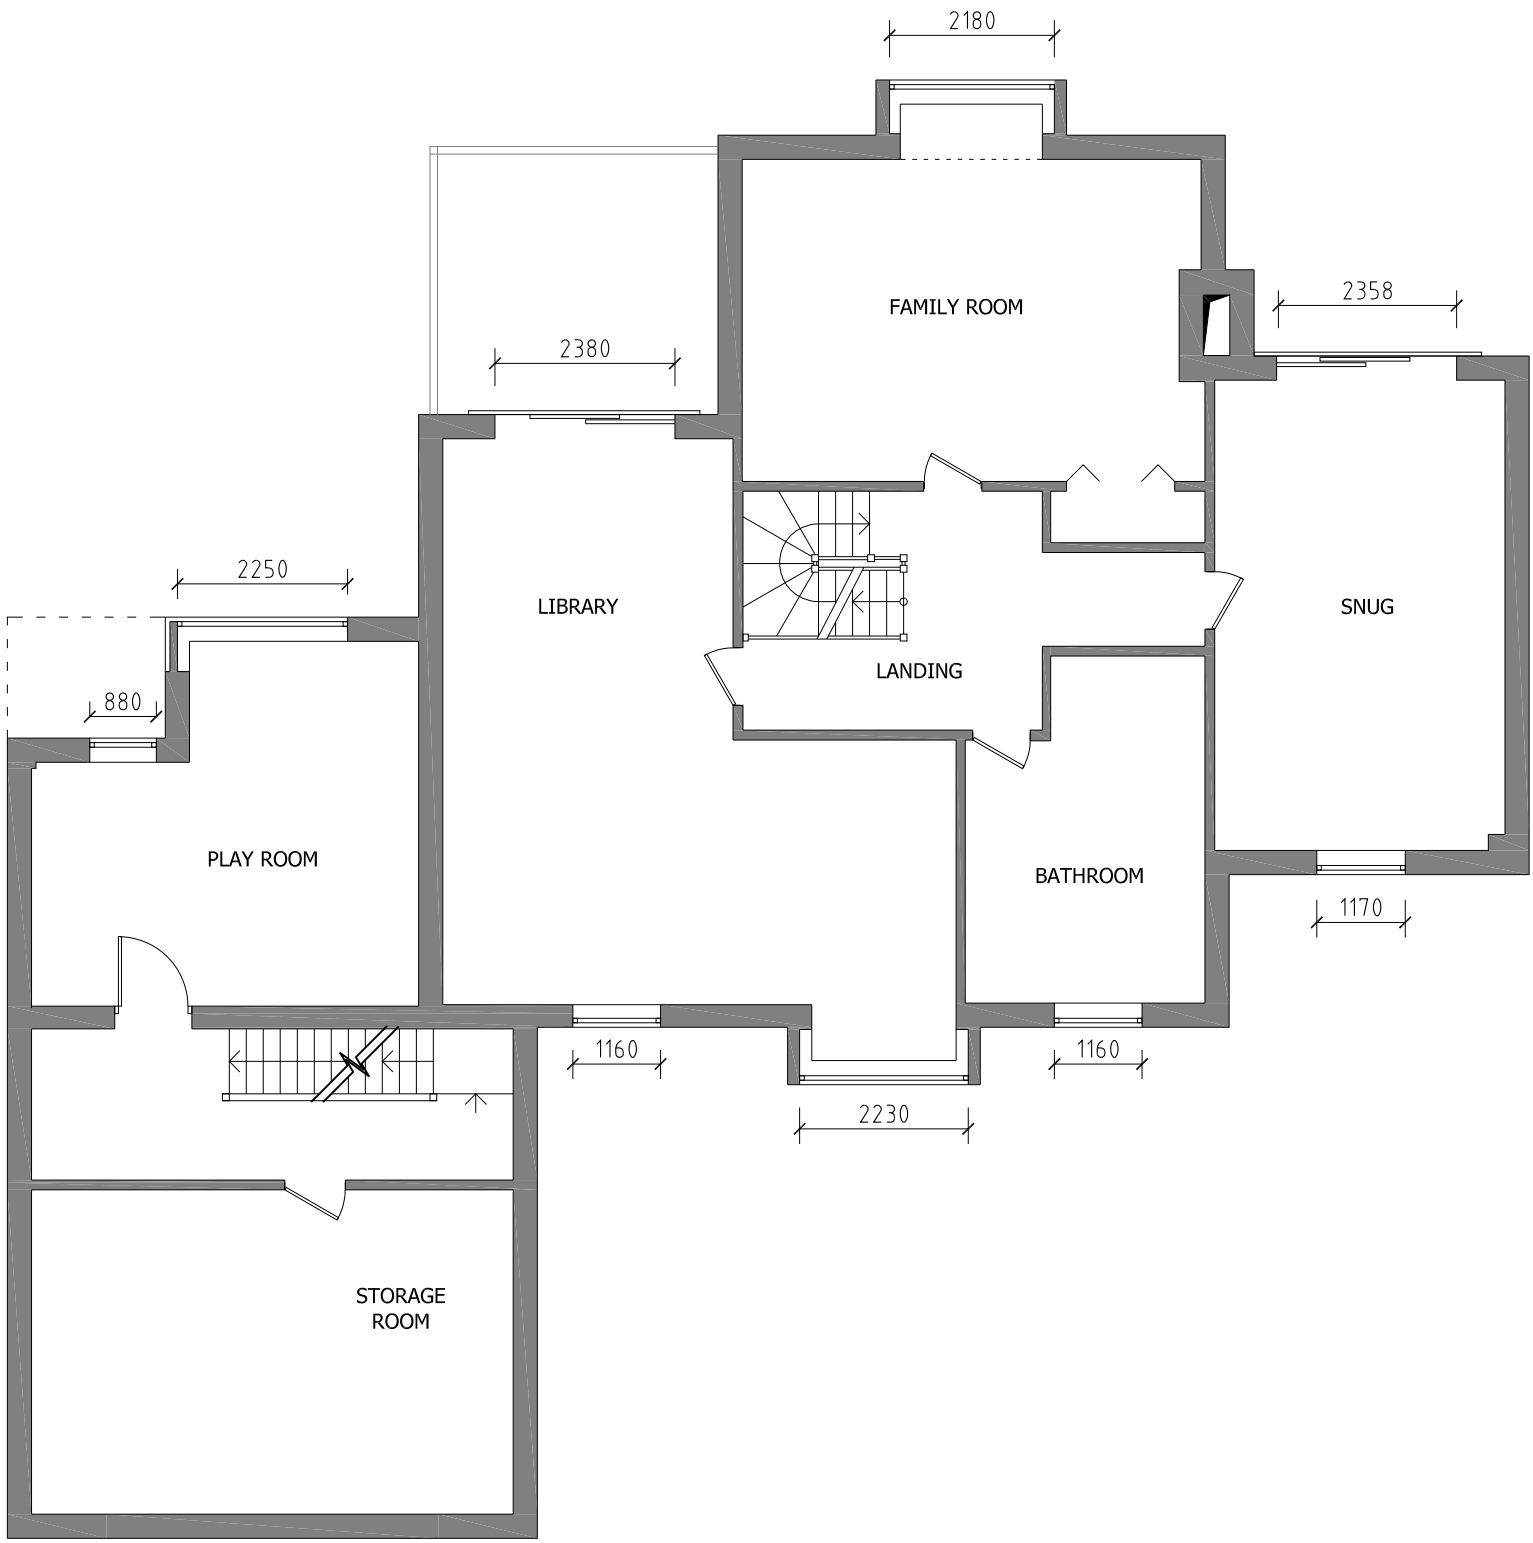

PROPOSED SECOND FLOOR PLAN

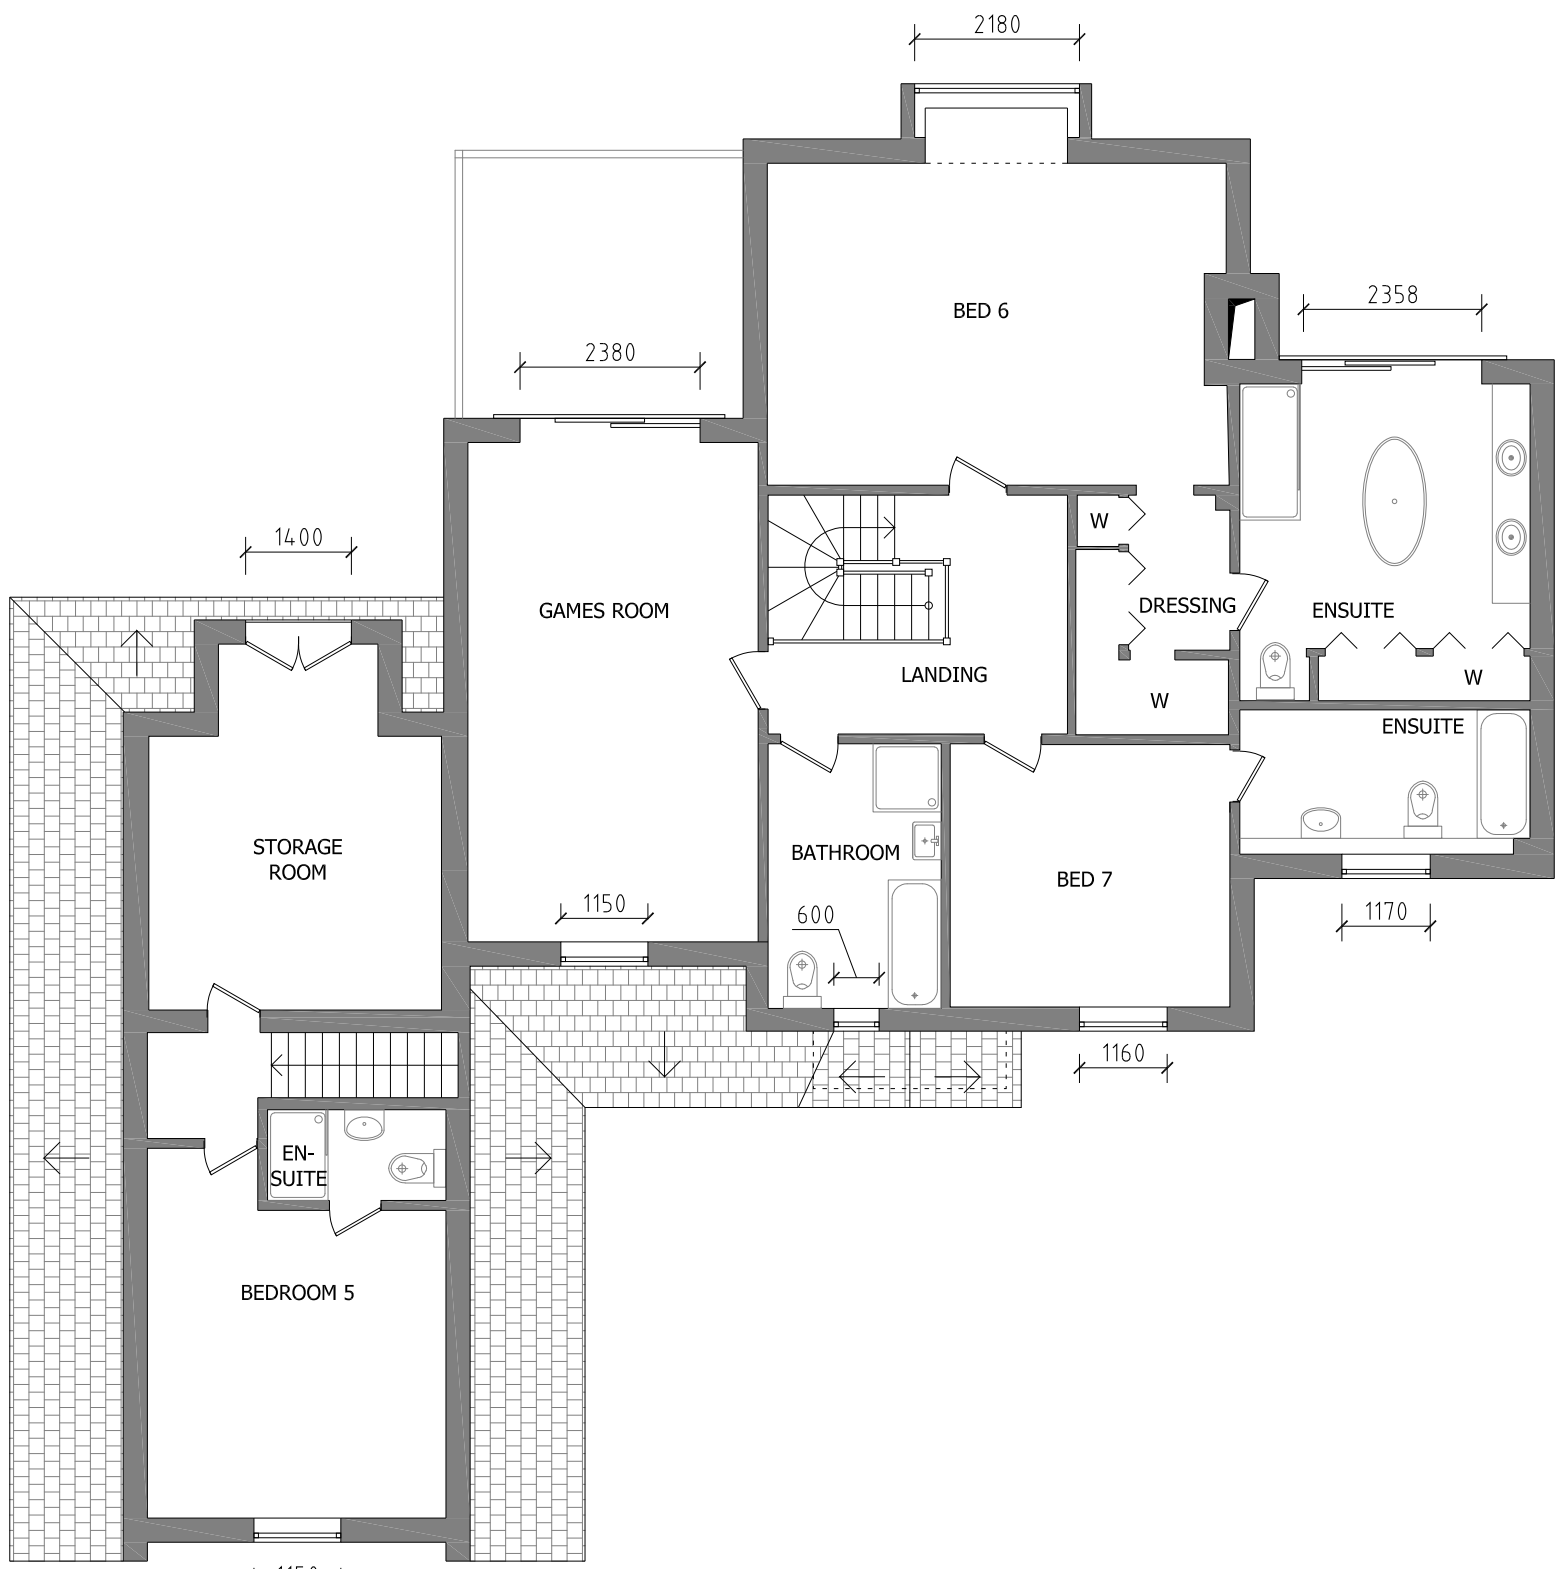

PROPOSED THIRD FLOOR PLAN

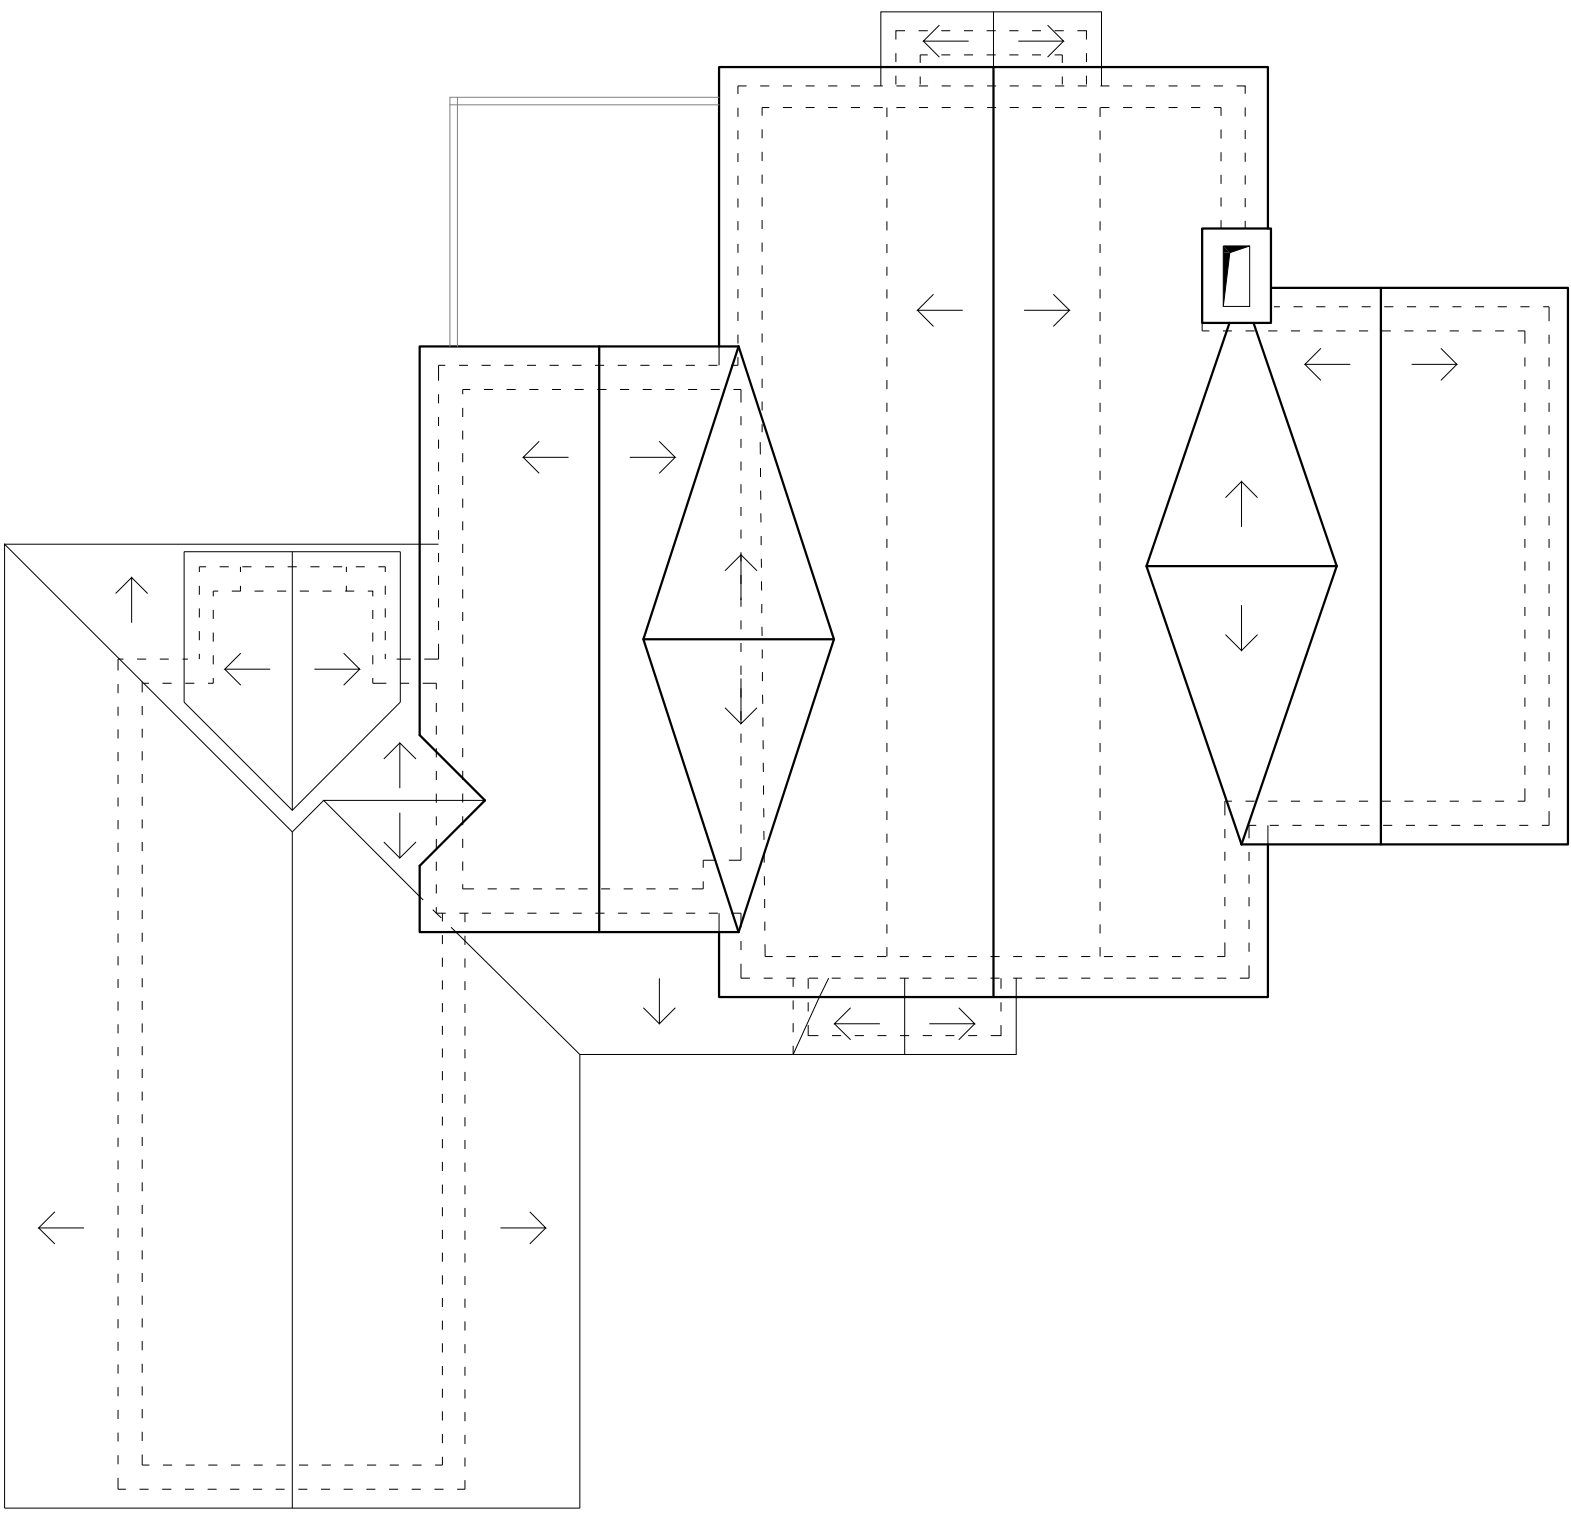

PROPOSED ROOF PLAN

DIMENSIONS TO BE CHECKED ON SITE

REV A 02.11.20

DIMENSIONS OF THE PROPOSED WINDOWS ADDED





Suite 6a
Church House,
94 Felpham Road
Felpham
West Sussex,
PO22 7PG
TEL: 01243 822081

**Architectural
Services**
Planning
Building Regs
On Site Supervision
Landscape Design

e-mail: info@jjrdesigns.com

Client:
REGENT PROPERTY

Project:
**2 FITZALAN ROAD
ARUNDEL, BN18 9JS**

Drawing Title:
PROPOSED PLANS

Issue status:			
Outline proposals	☐ Production information	☐ Scheme design	☐
Tender drawing	☐ Detail design	☐ Contract drawing	☐
Scale:	Drawn:	Checked:	Date:
1:100 @A1	A. Stegarescu	R. Stefanski	10.10.2020
Job No:	Drawing No:	Revision:	
1458	PL 04	A	