




SOUTH ELEVATION 1:50




WEST ELEVATION 1:50

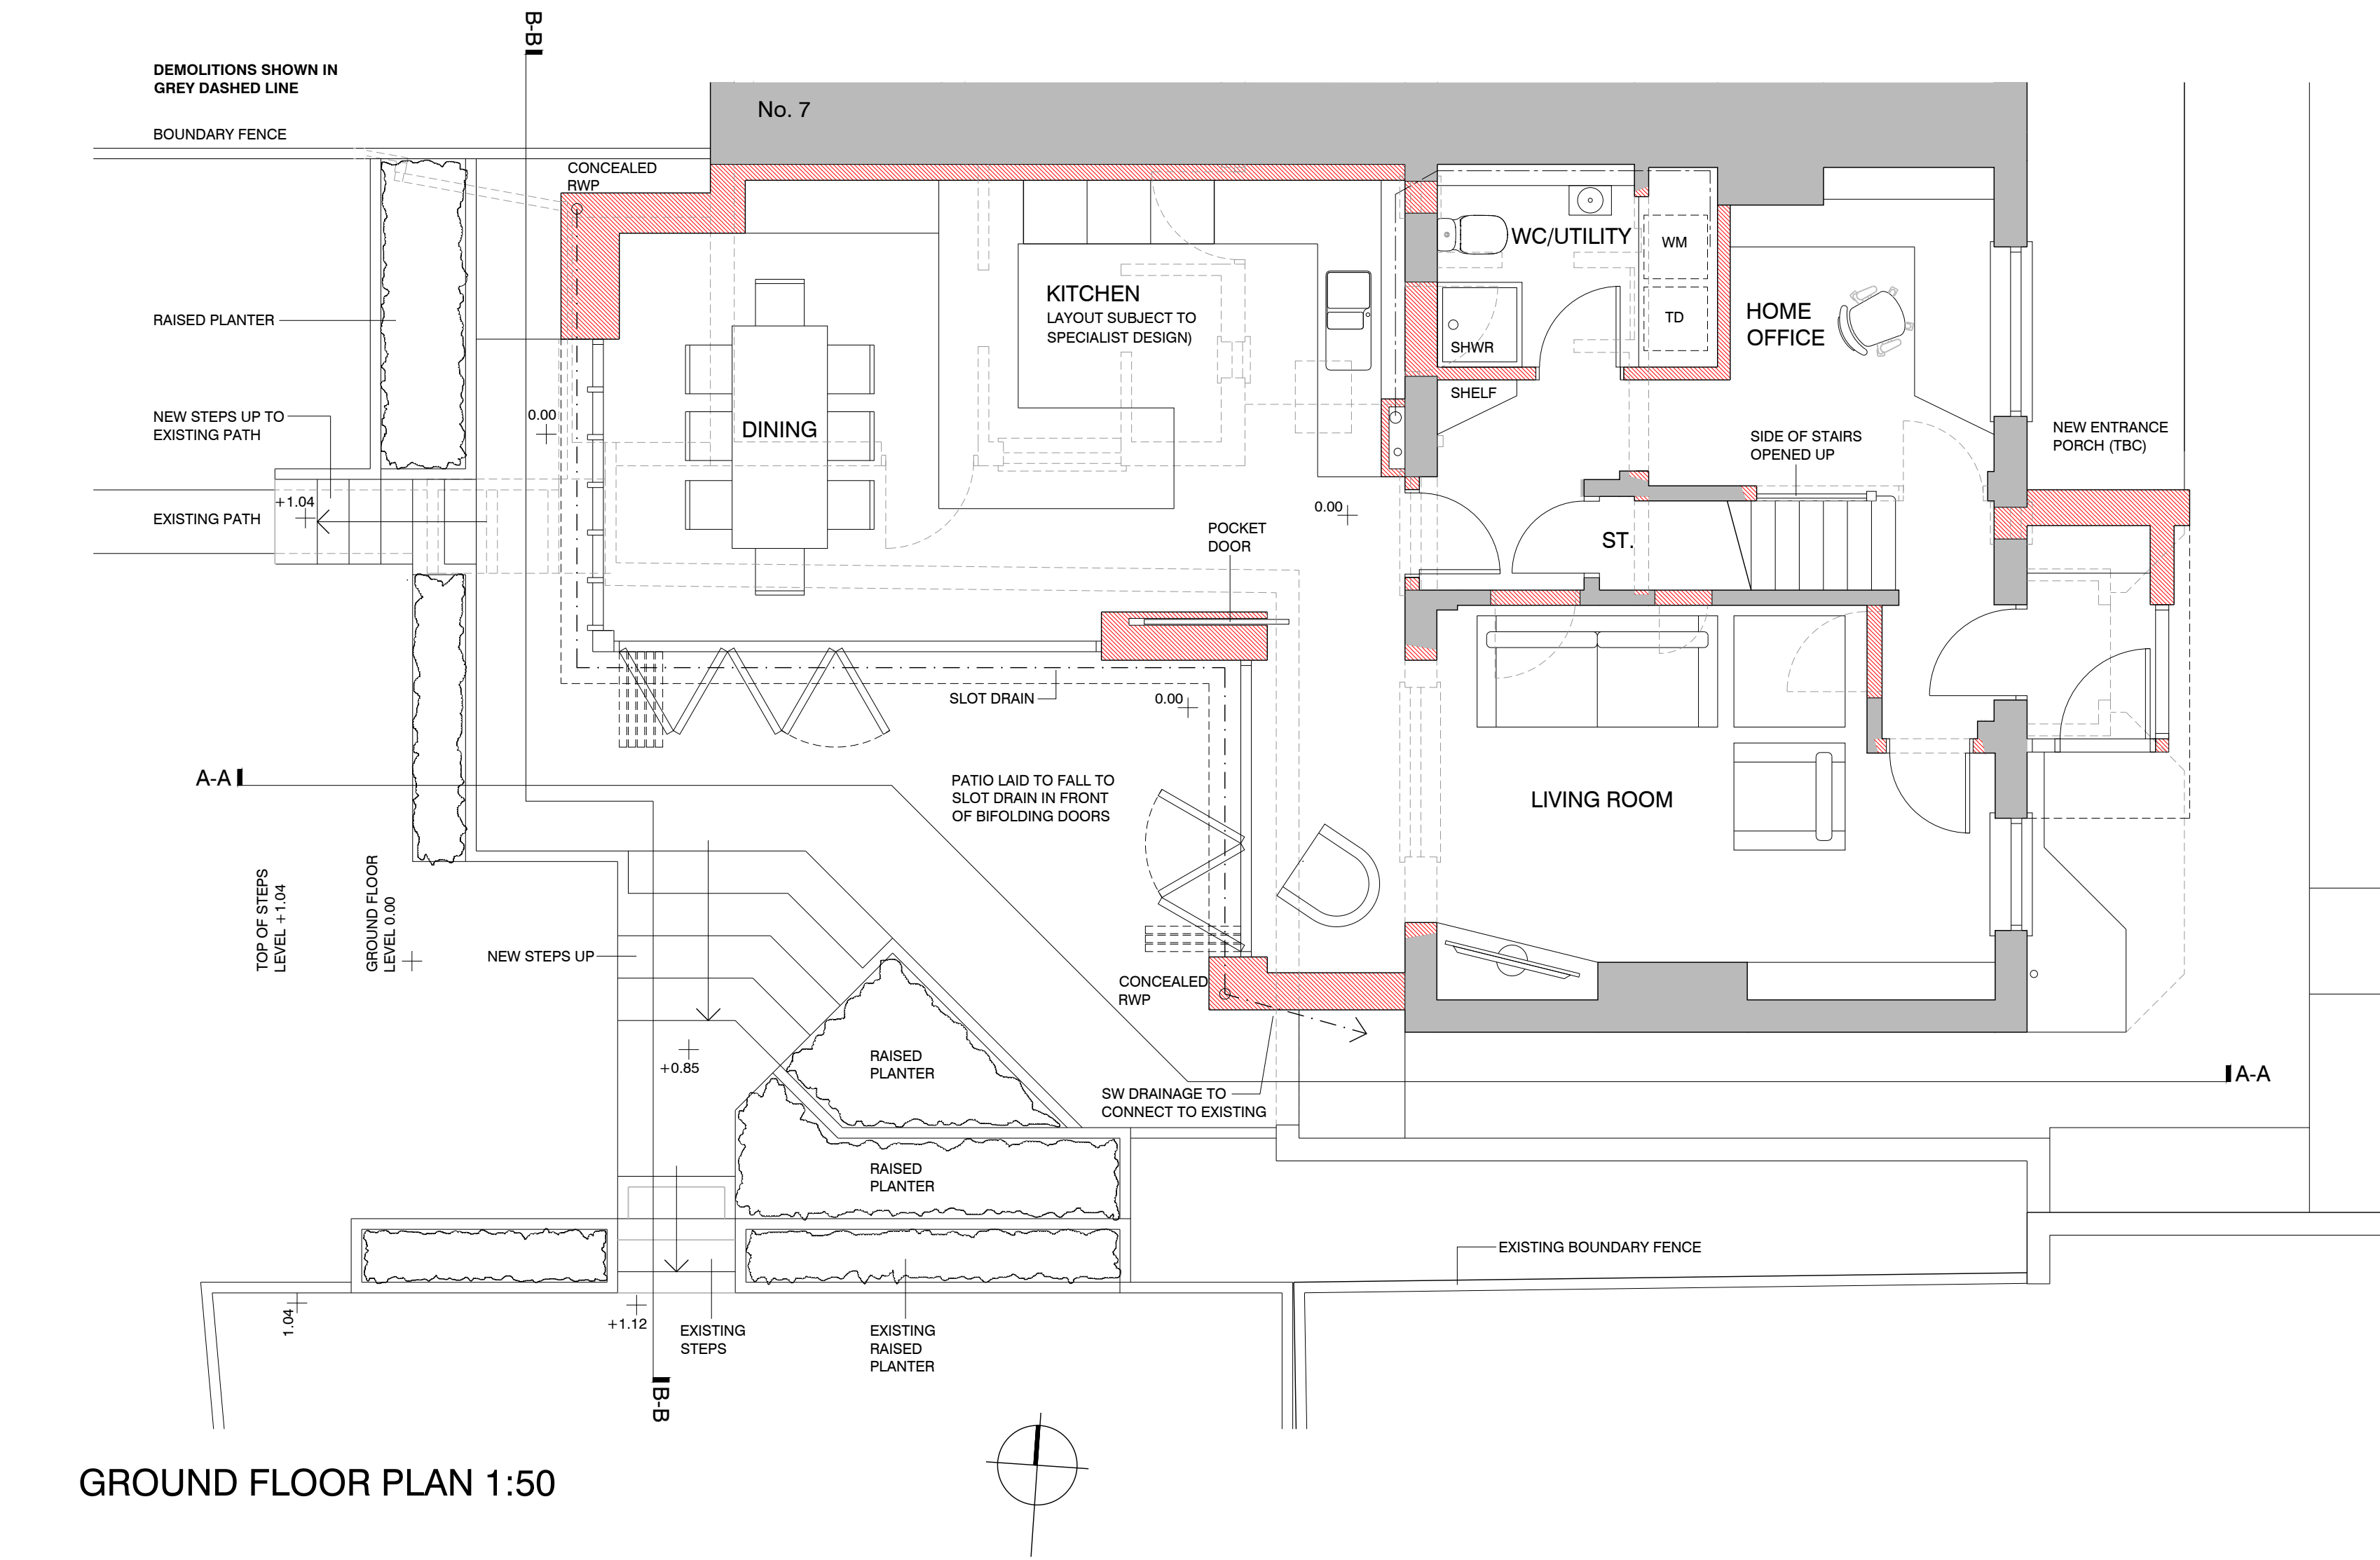

GROUND FLOOR PLAN 1:50



EAST ELEVATION 1:50

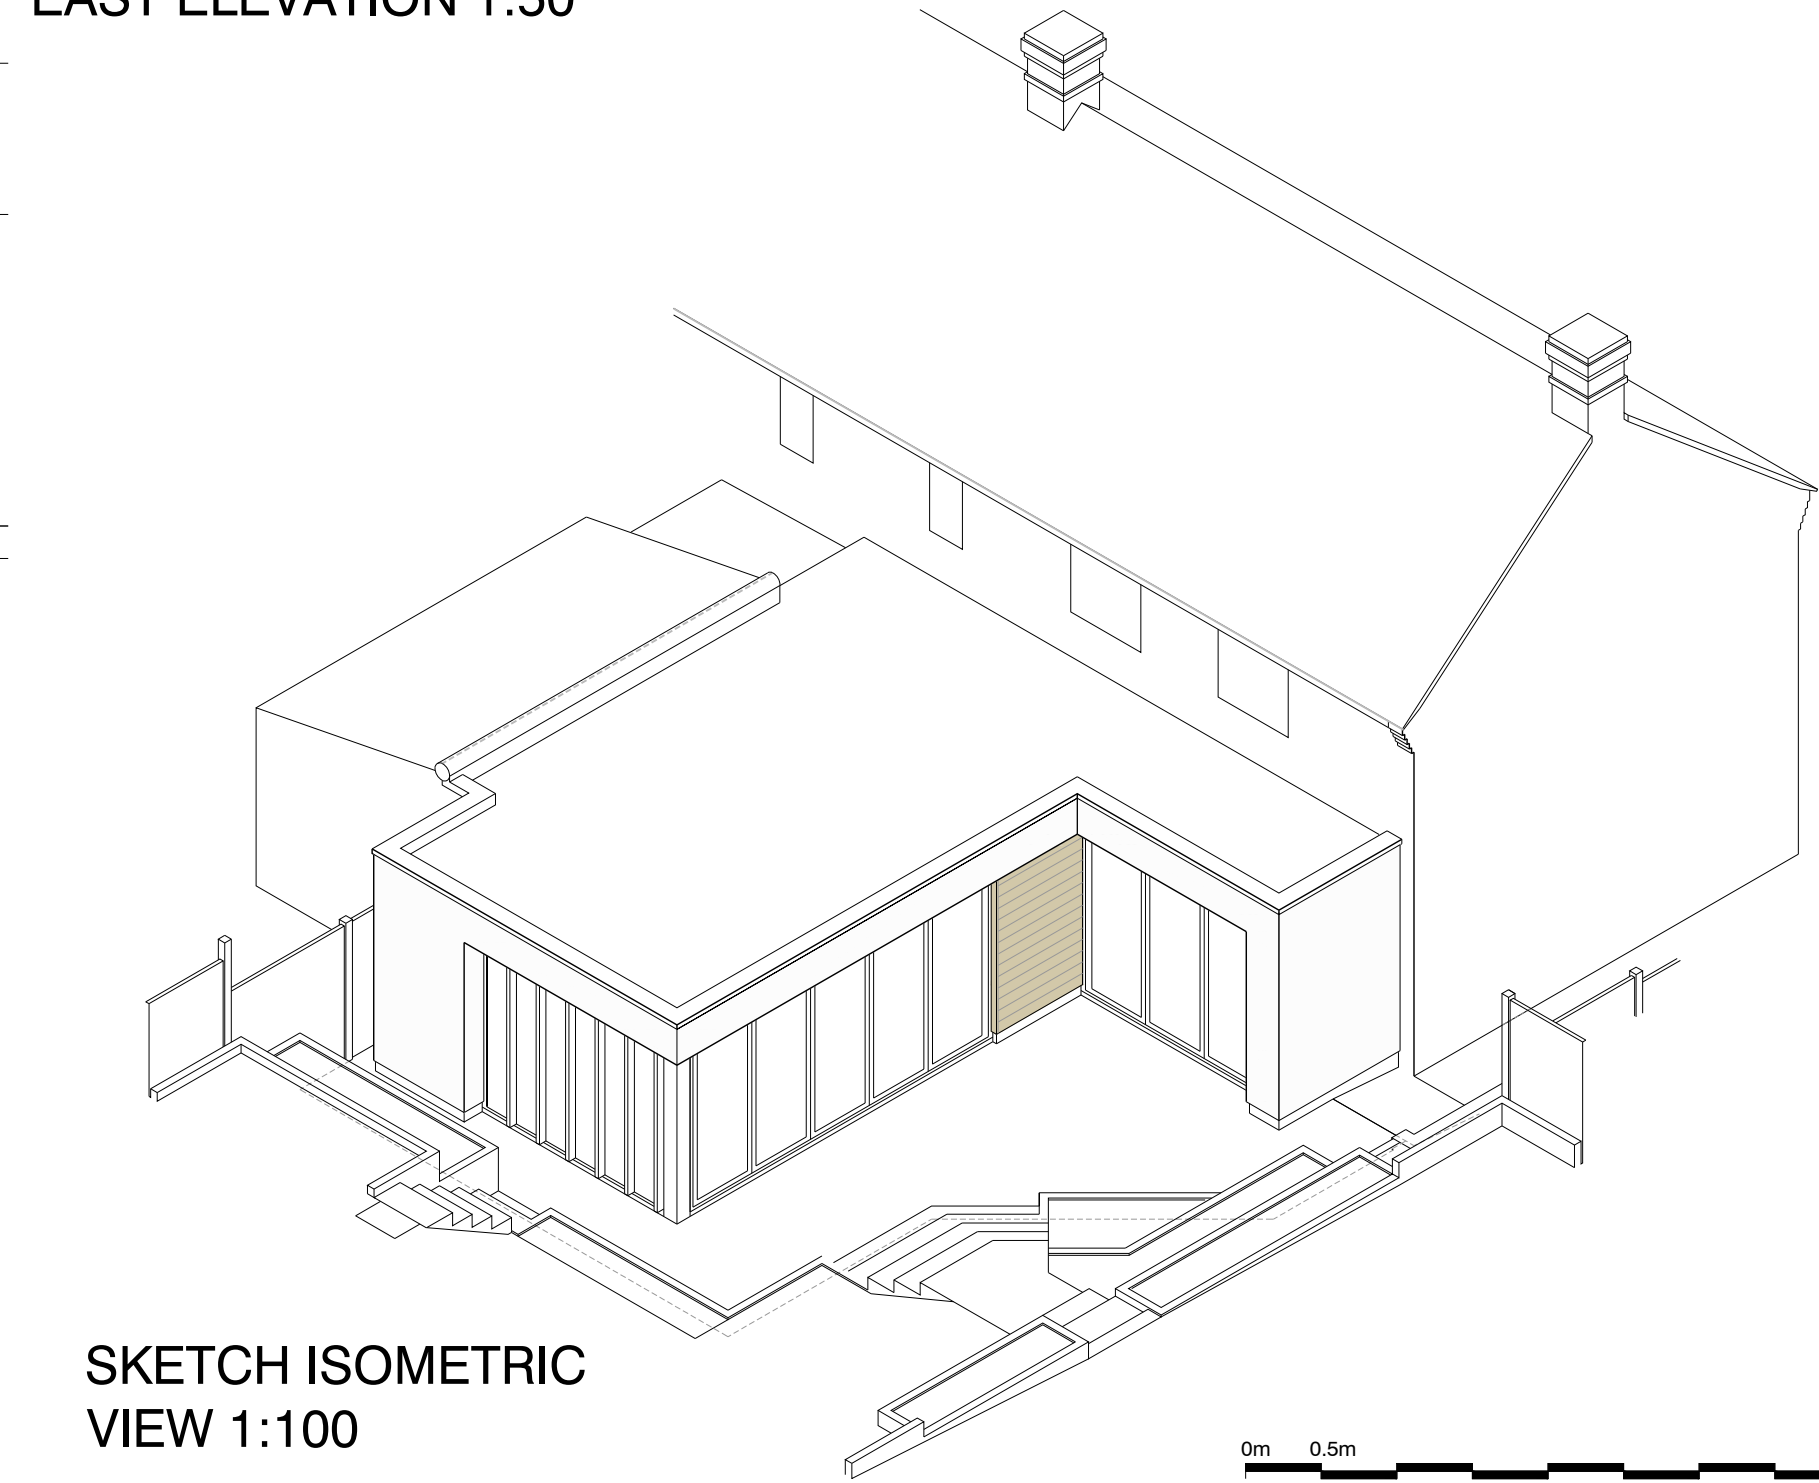

SKETCH ISOMETRIC
VIEW 1:100

NOTES:

Dimensions to be checked on site before commencing work. Any discrepancies shall be reported to the architect immediately.

Do not scale from these drawings except for planning purposes. Use figured dimensions only.

Where applicable this drawing is to be read in conjunction with other consultants' drawings.

This drawing is the copyright of Harrington Design Architects Ltd.

MATERIALS TO EXTENSION & PORCH

WALLS
RENDER COLOUR OFF WHITE
TIMBER BOARDING

ROOF
SINGLE PLY ROOF MEMBRANE COLOUR GREY

GLAZED DOORS & WINDOWS
PPC ALUMINIUM FRAMED COLOUR DARK GREY

FRONT DOOR
LACQUERED HARDWOOD

RAINWATER GOOD
UPVC CONCEALED DOWNPIPES

Rev	Date	Amendment

Harrington Design Architects
St John's House
St John's Street
Chichester
West Sussex
PO19 1UU

Tel: 01243 574600
info@harringtondesign.co.uk

For
MR & MRS WILSON

Project
**EXTENSION & ALTERATIONS
5 PEARSON ROAD
ARUNDEL**

Title
**PLAN AND ELEVATIONS
AS PROPOSED**

Date	Drawn	Scale	Checked
AUG 21	SR	1:50 & 1:100 @ A1	MAW
Job Number	Prefix	Drawing Number	Revision
21004		103	