



1ST FLOOR & ROOF PLAN
AS EXISTING

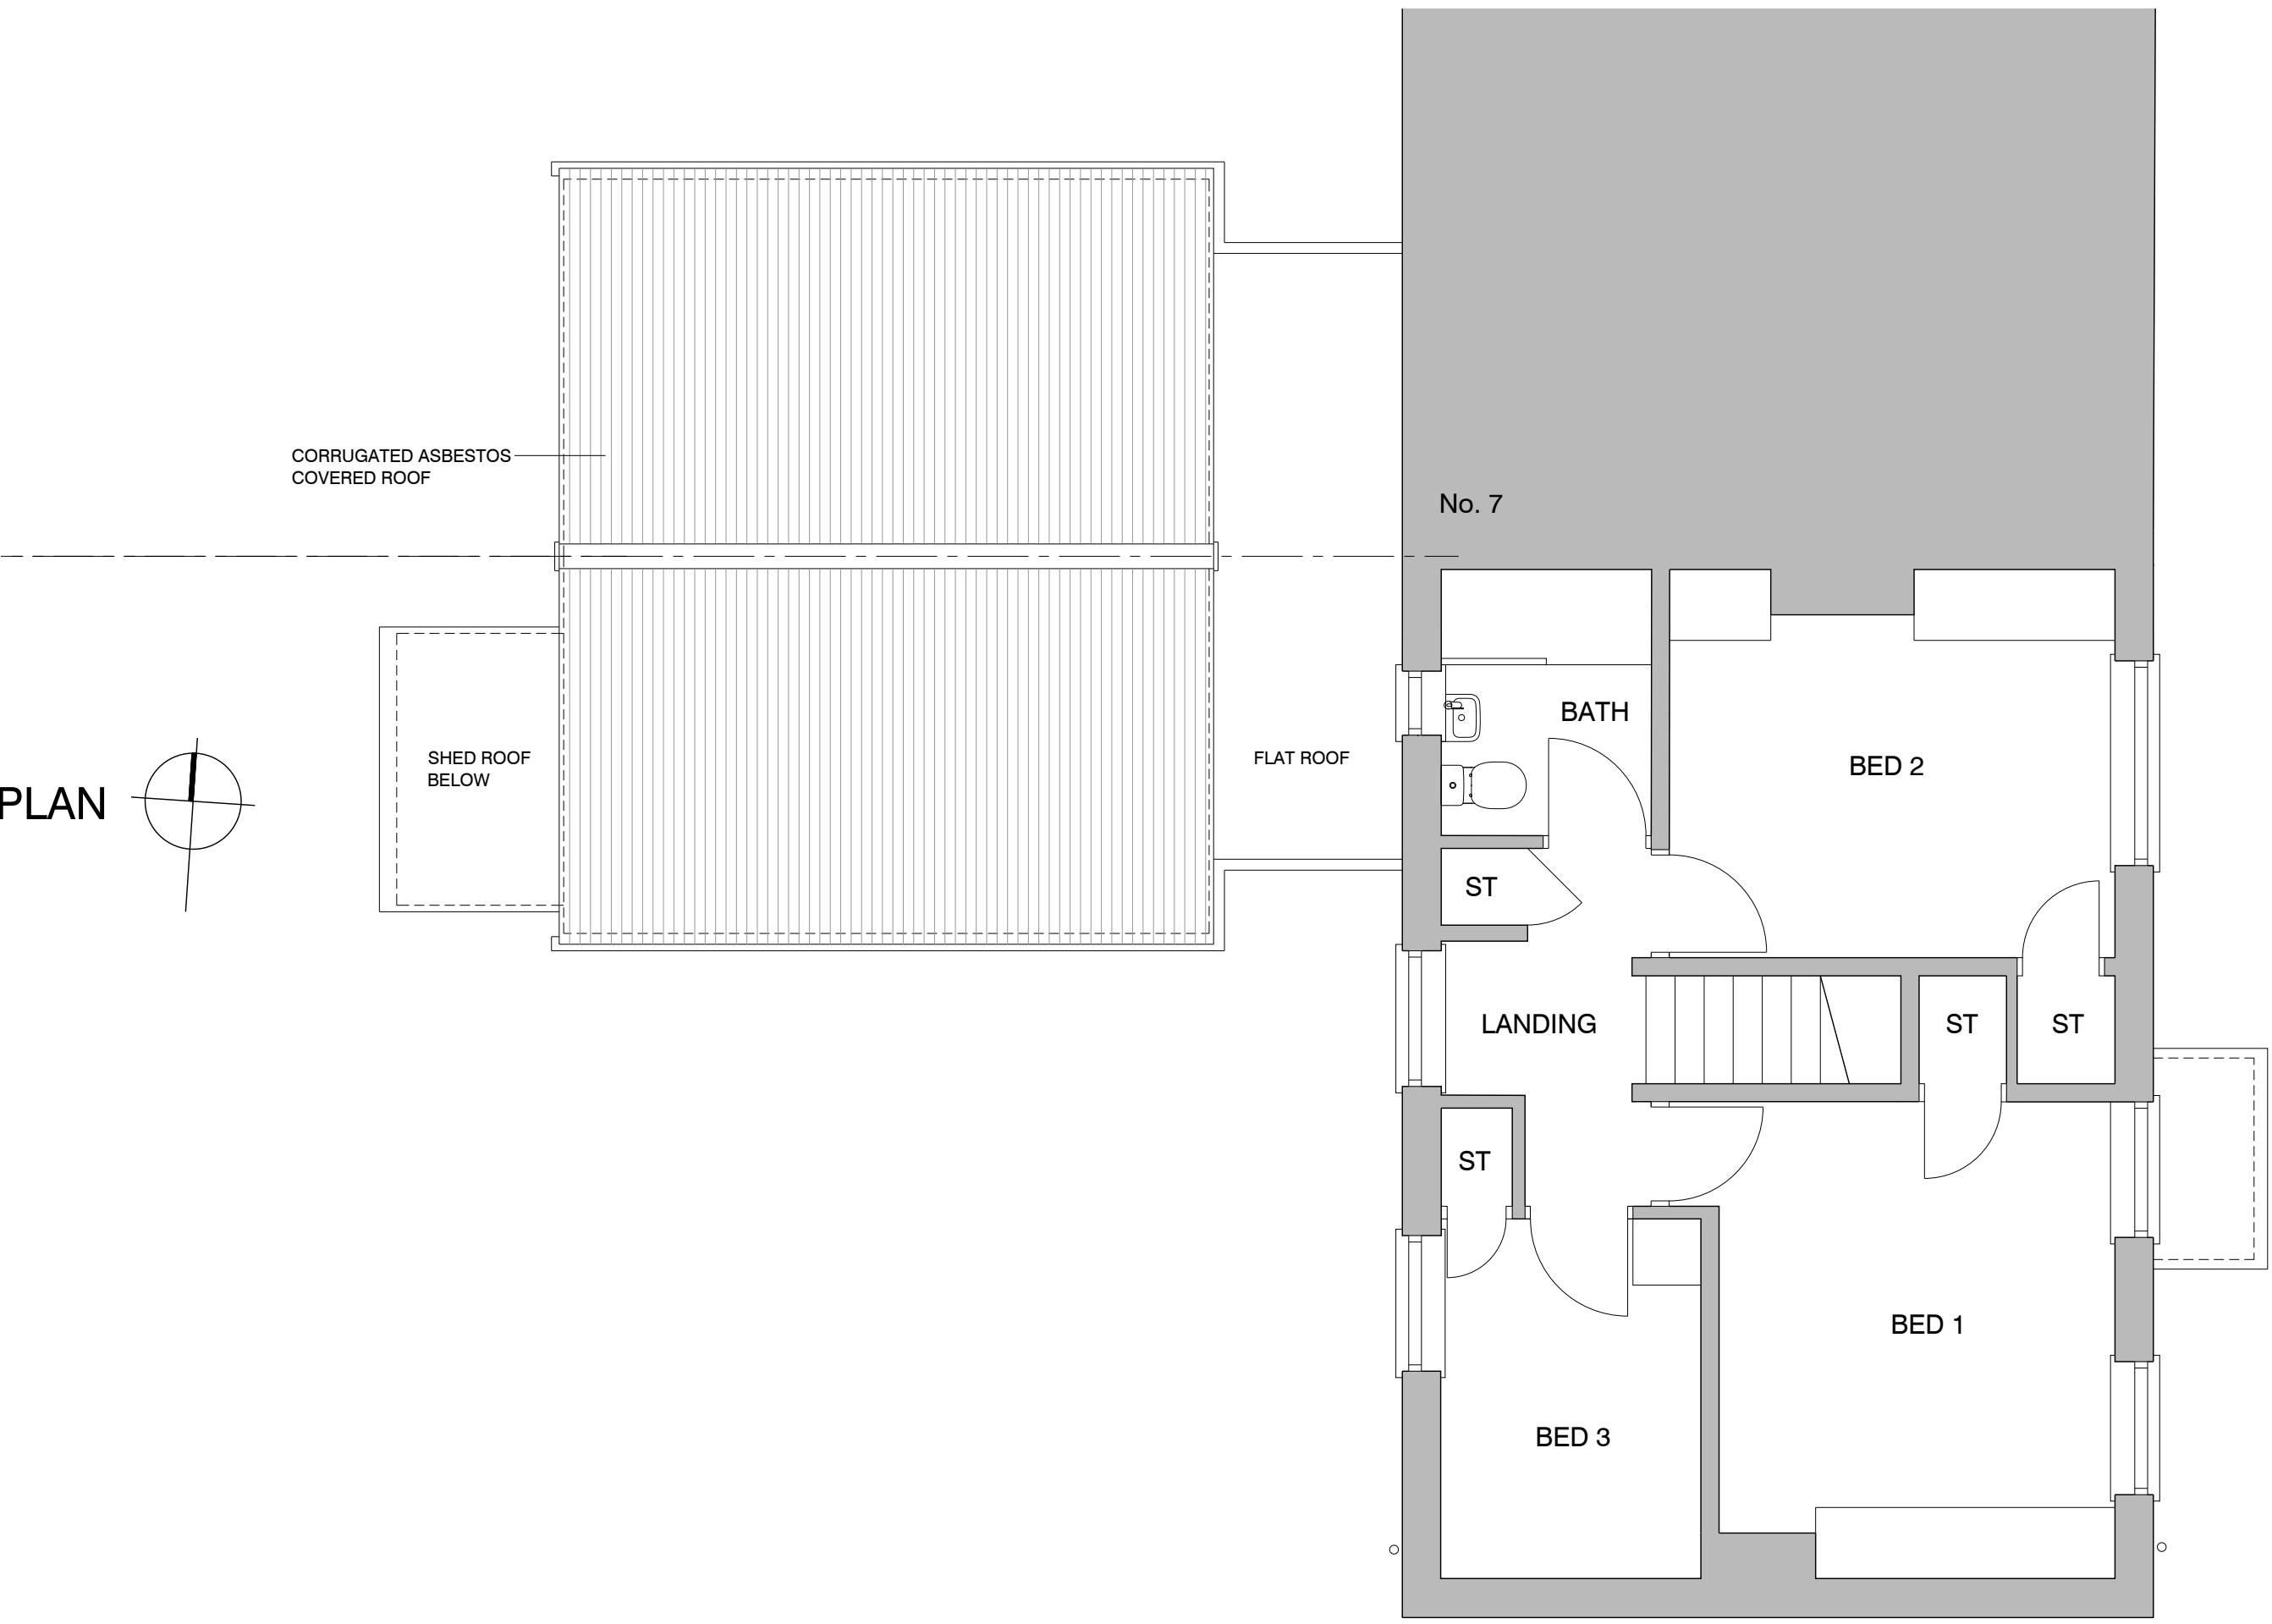

1ST FLOOR & ROOF PLAN
AS PROPOSED

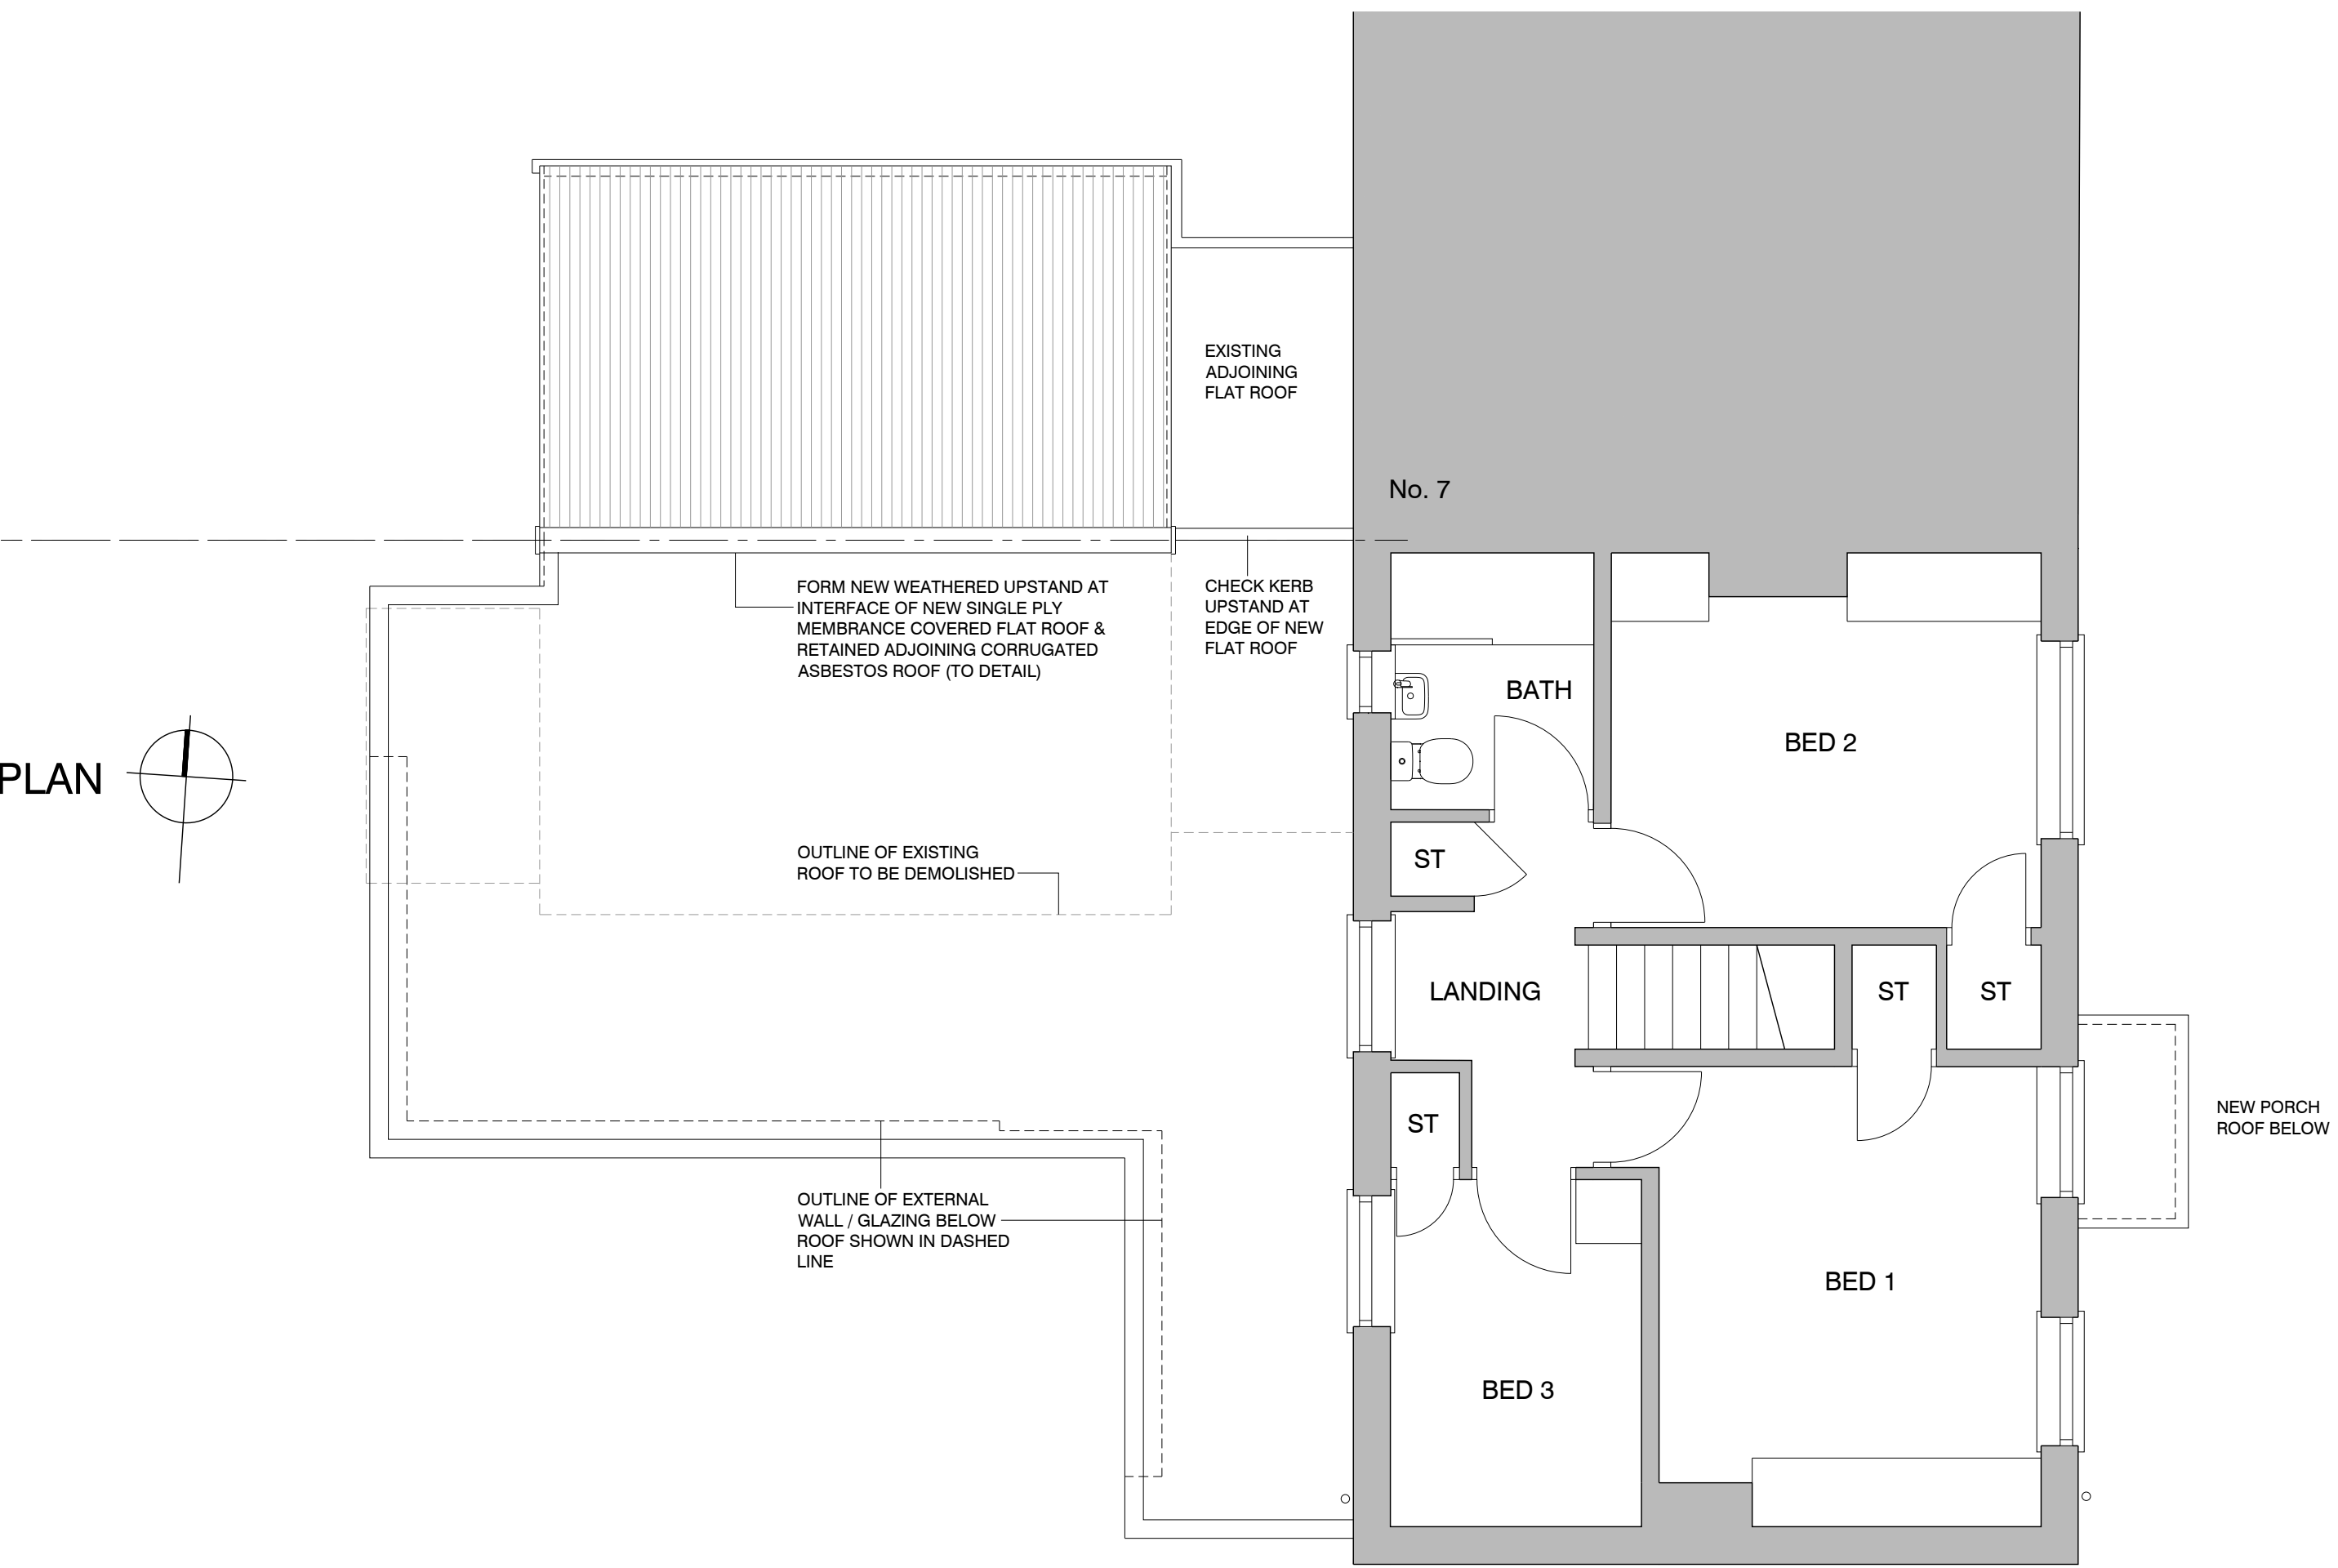

NOTES:

Dimensions to be checked on site before commencing work. Any discrepancies shall be reported to the architect immediately.

Do not scale from these drawings except for planning purposes. Use figured dimensions only.

Where applicable this drawing is to be read in conjunction with other consultants' drawings.

This drawing is the copyright of Harrington Design Architects Ltd.

Rev	Date	Amendment
-----	------	-----------

Harrington Design Architects
St John's House
St John's Street
Chichester
West Sussex
PO19 1UU

Tel: 01243 574600
info@harringtondesign.co.uk



For
MR & MRS WILSON

Project
**EXTENSION & ALTERATIONS
5 PEARSON ROAD
ARUNDEL**

Title
**EXISTING 1ST FLOOR AND
PROPOSED ROOF PLAN**

Date	Drawn	Scale	Checked
AUG 21	MAW	1:50 @ A1	
Job Number	Prefix	Drawing Number	Revision
21004		104	

