
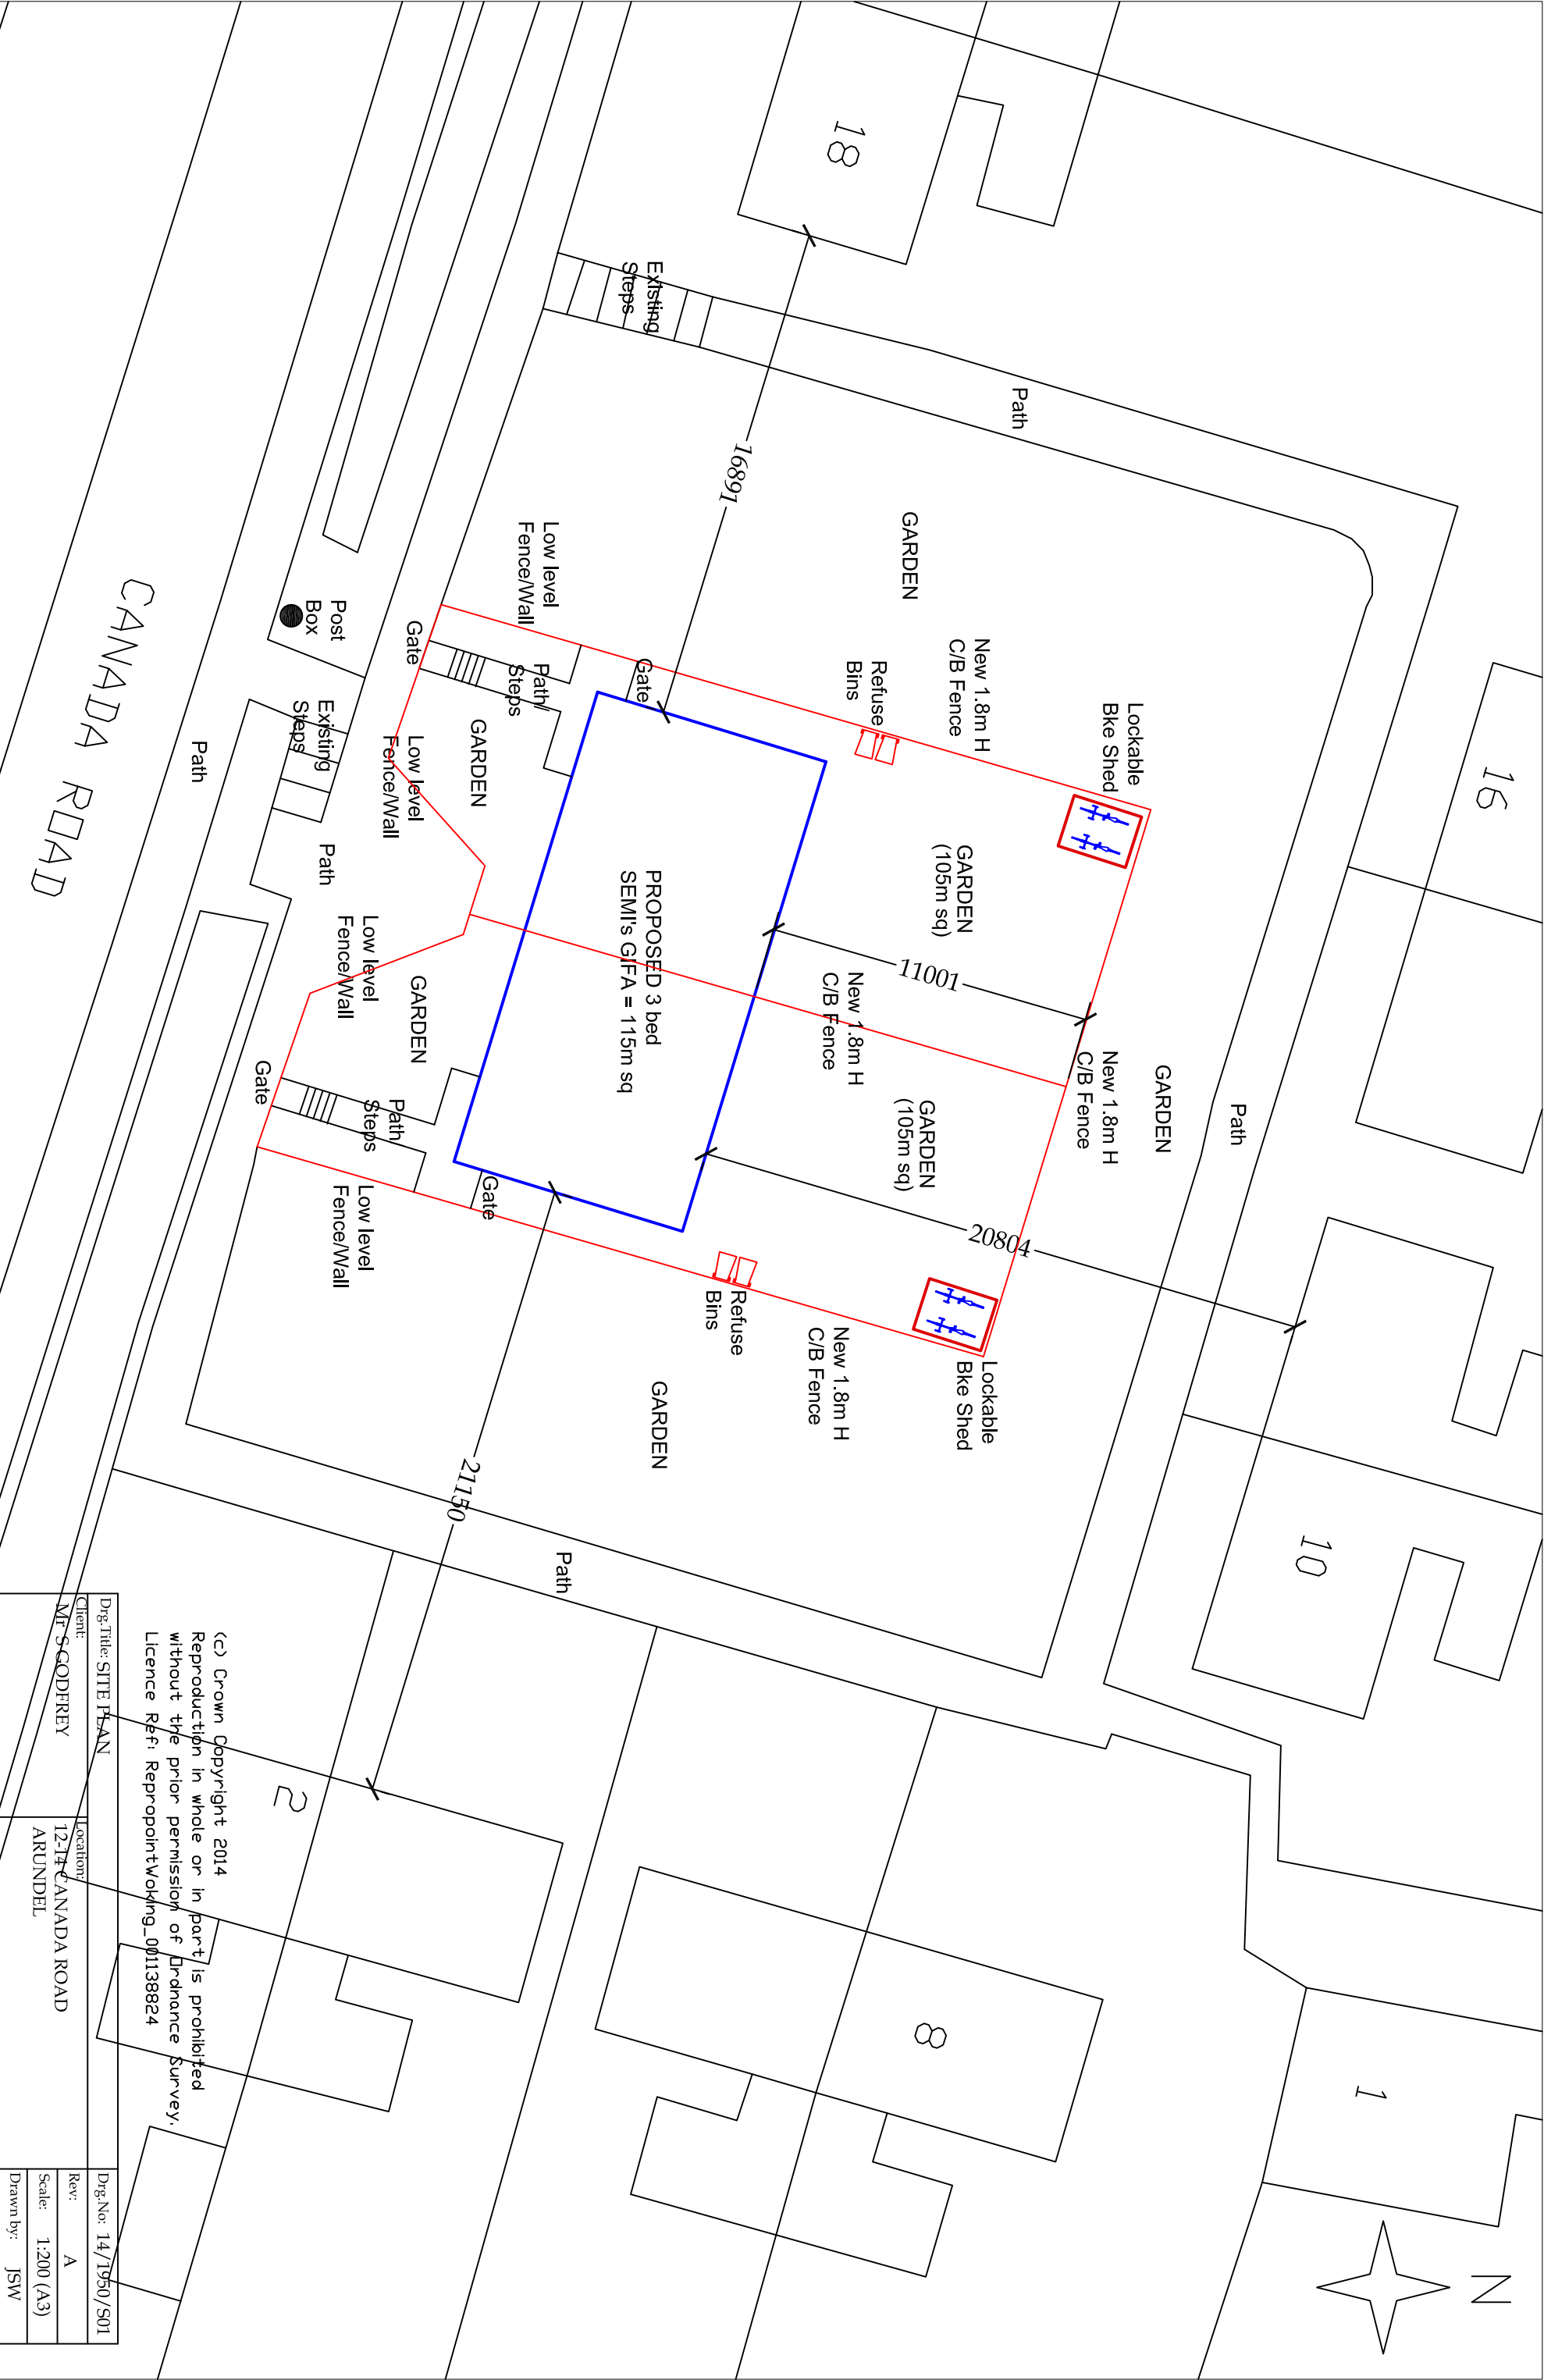


Drg Title: SITE PLAN		Drg No: 14/1950/S01
Client:	Location:	Rev: A
MR SCODFREY	12-14 CANADA ROAD	Scale: 1:200 (A3)
	ARUNDEL	Drawn by: JSW

(c) Crown Copyright 2014
Reproduction in whole or in part is prohibited
without the prior permission of Ordnance Survey.
Licence Ref: ReproPointWoking_001138824

JOHN S WARWICK
ARCHITECTURAL CONSULTANT
85 ST JOHNS GLEBE, ROYNNHAMS, SOUTHAMPTON
HAMPSHIRE SO16 8AX - EMAIL: designanddraw@btinternet.com
PHONE: 023 8073 2405

 

CANADA ROAD