




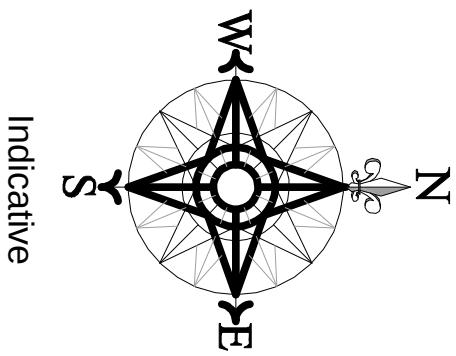


Ground Floor Plan

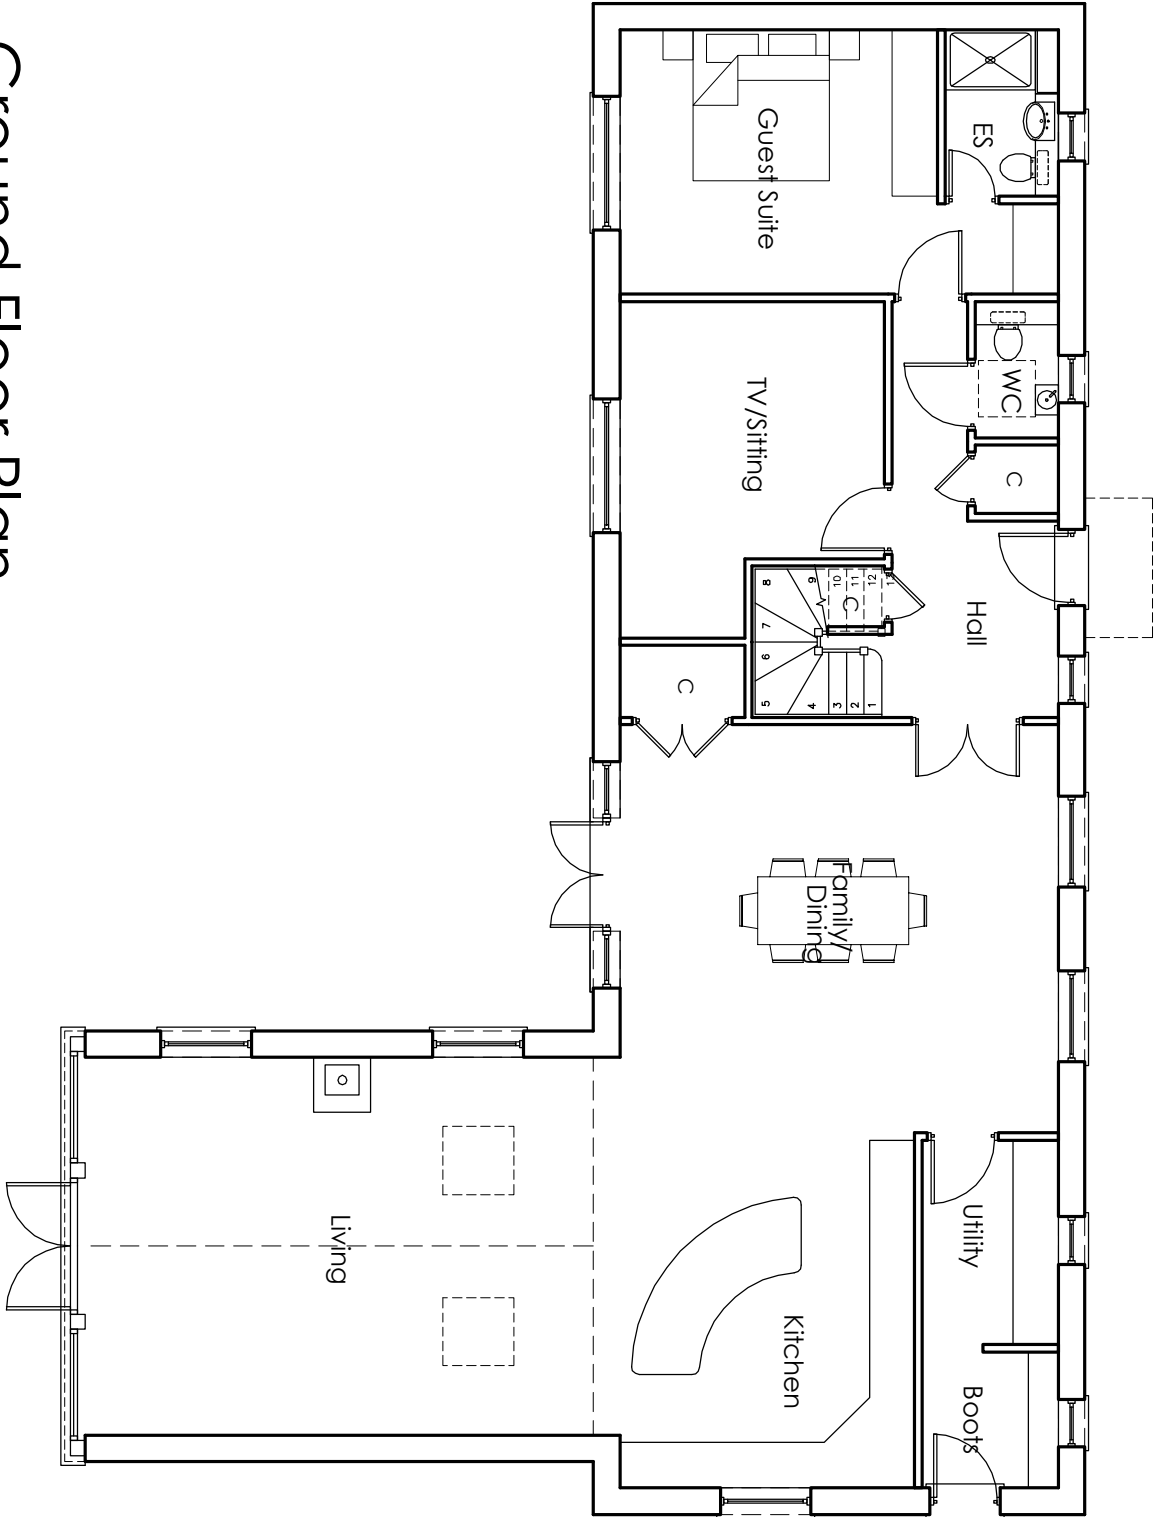

First Floor Plan

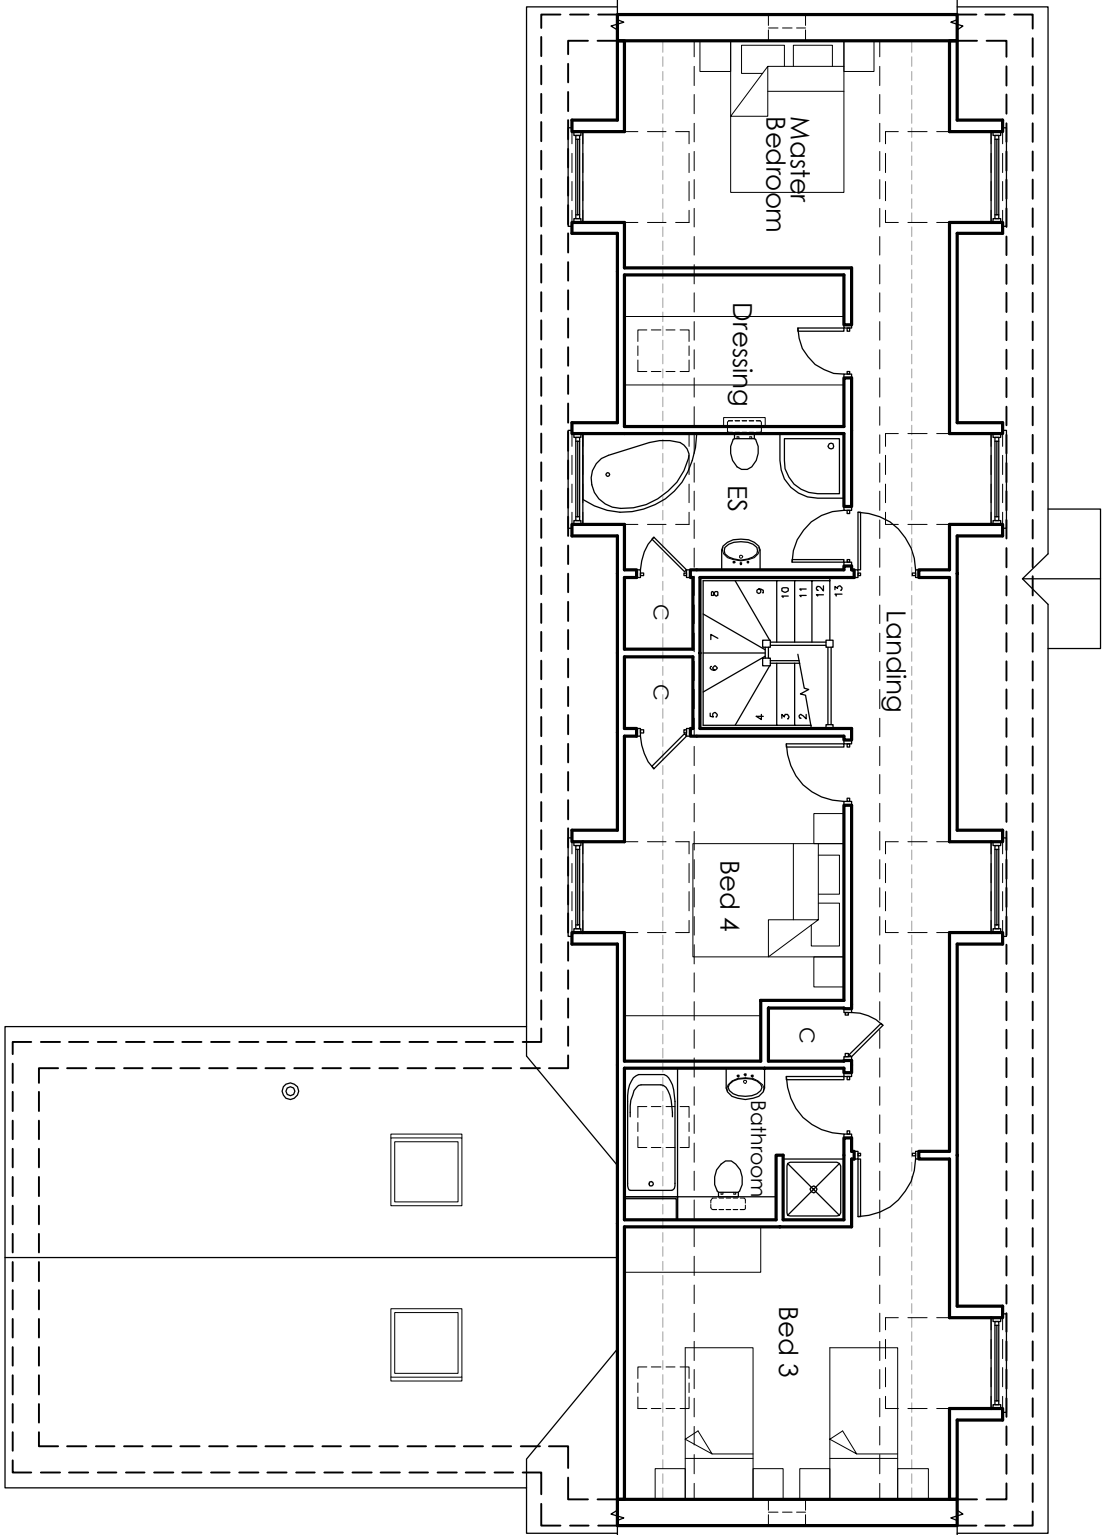

Roof Plan

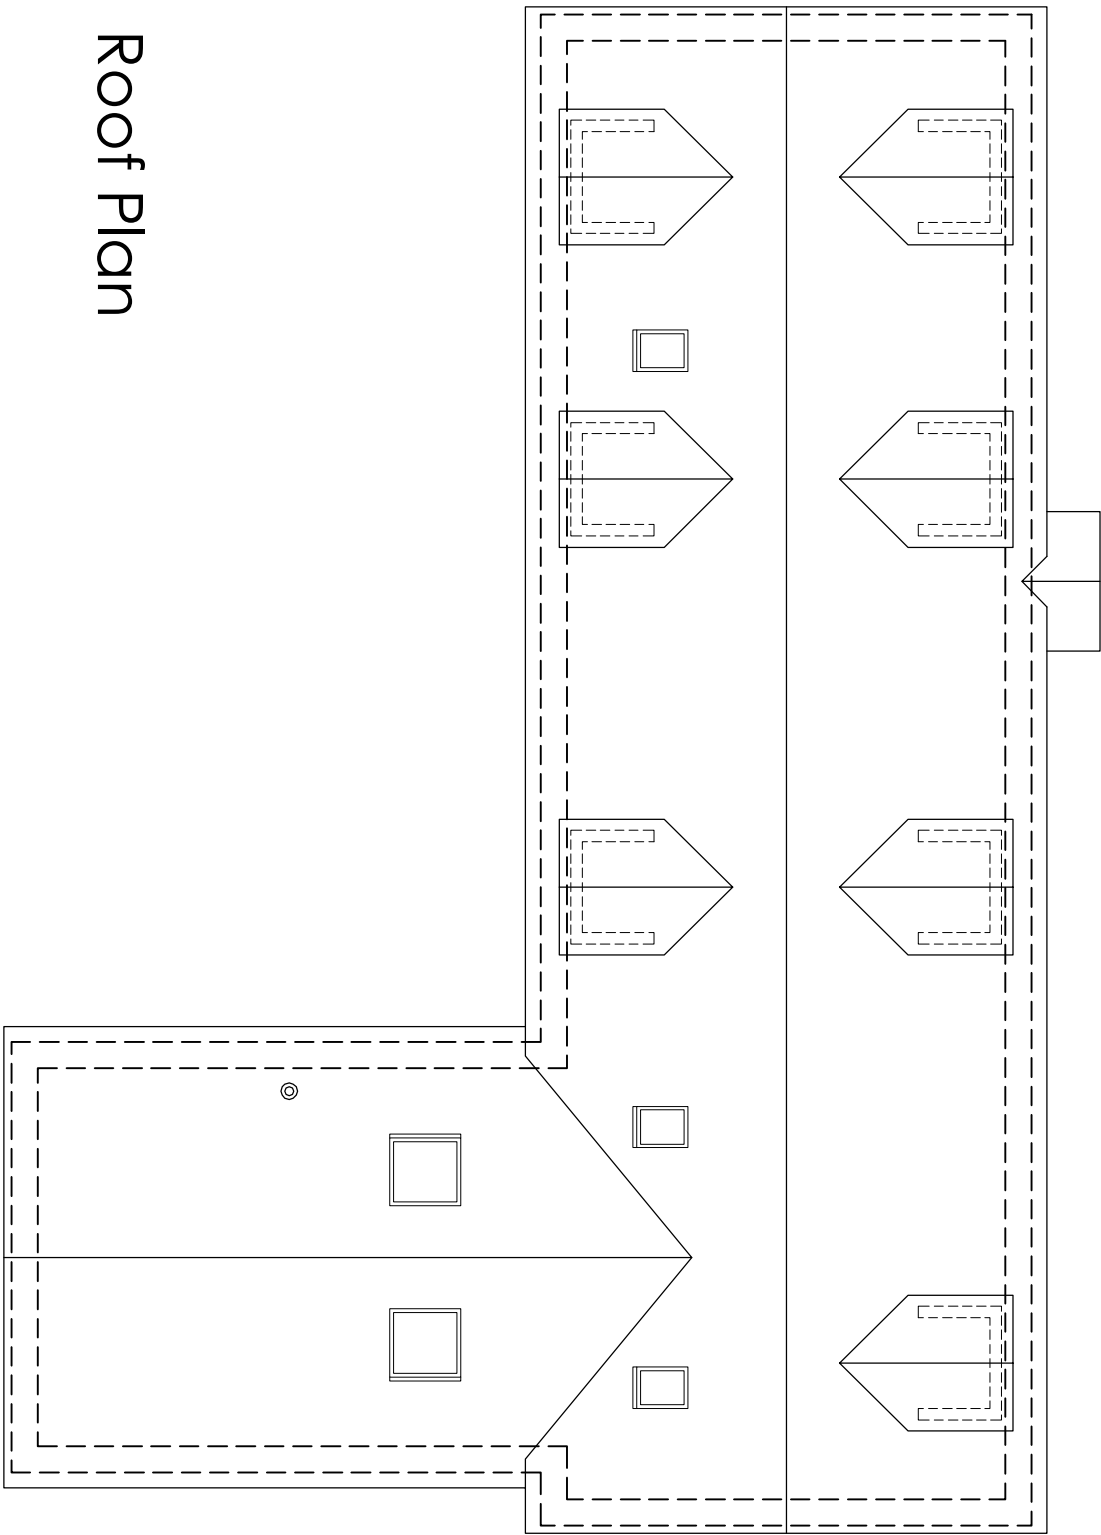

PROPOSED PLANS 1:100
PLOT 5

RIBA #
Chartered Practice




This drawing is the copyright of ADP Architects Ltd. It may not be copied or reproduced in any form or passed on to any other person without the written consent of ADP Architects Ltd.

Drawing For Planning Purposes Only

All dimensions and details on this drawing are for planning purposes and should not be used for construction and erection purposes. DO NOT scale from this drawing. Check for planning purposes, use figured dimensions if available. Any discrepancies should be highlighted without delay.

Note: This drawing has been produced with information from a topographical survey carried out by others. All information therefore derived from this survey drawing is deemed to be accurate and ADP Architects Ltd cannot be held accountable for any discrepancies discovered on site. F.A. IN DOUBT ASK FOR CONFIRMATION.

234.55 sqm
224.90 sqm (1.5m skeliling height)

 

architects ltd
architects & urban designers

Tel: 0845 345 1475
Email: info@adp-hd.co.uk
www.adparchitect.co.uk

Richmond Court, 94 Botley Road, Park Gate, Southampton, SO3 1BA

project name/address:
Residential Development
Arundel Equine Centre
Tortington
Arundel
BN18 0BG

client:
Clarendon Properties Ltd

drawing title:
PLOT 5 – Plans

job number: drawing number: revision:

1781 16

drawing scale/size: date: drawn:
1:100 (A2) June 17