


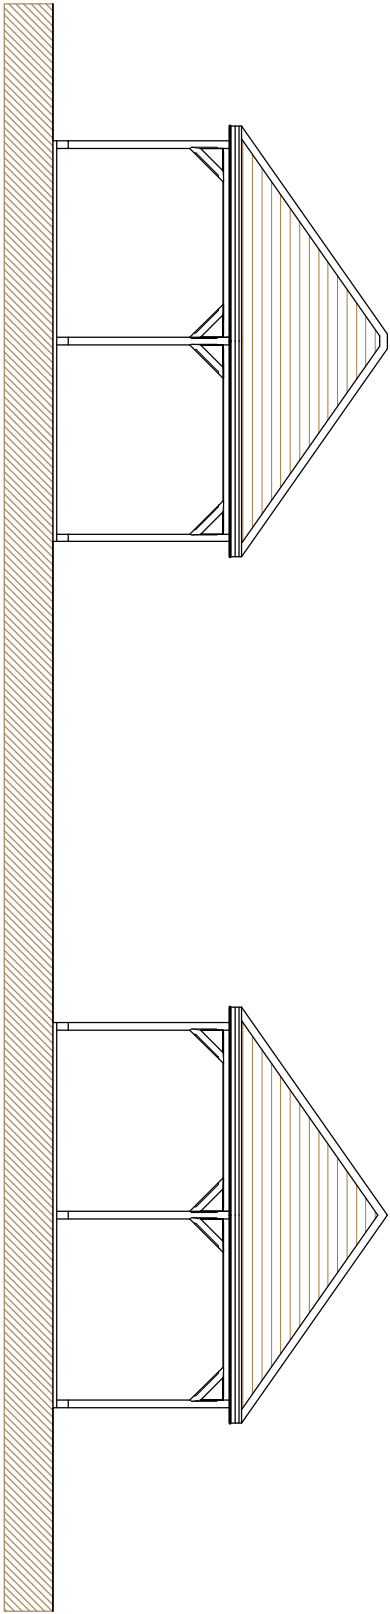


Front & Rear Elevations 1:100

Side Elevations


RWP's for guidance only:
see external works plan
for final positions

100x100mm posts
indicated subject to
eng. design

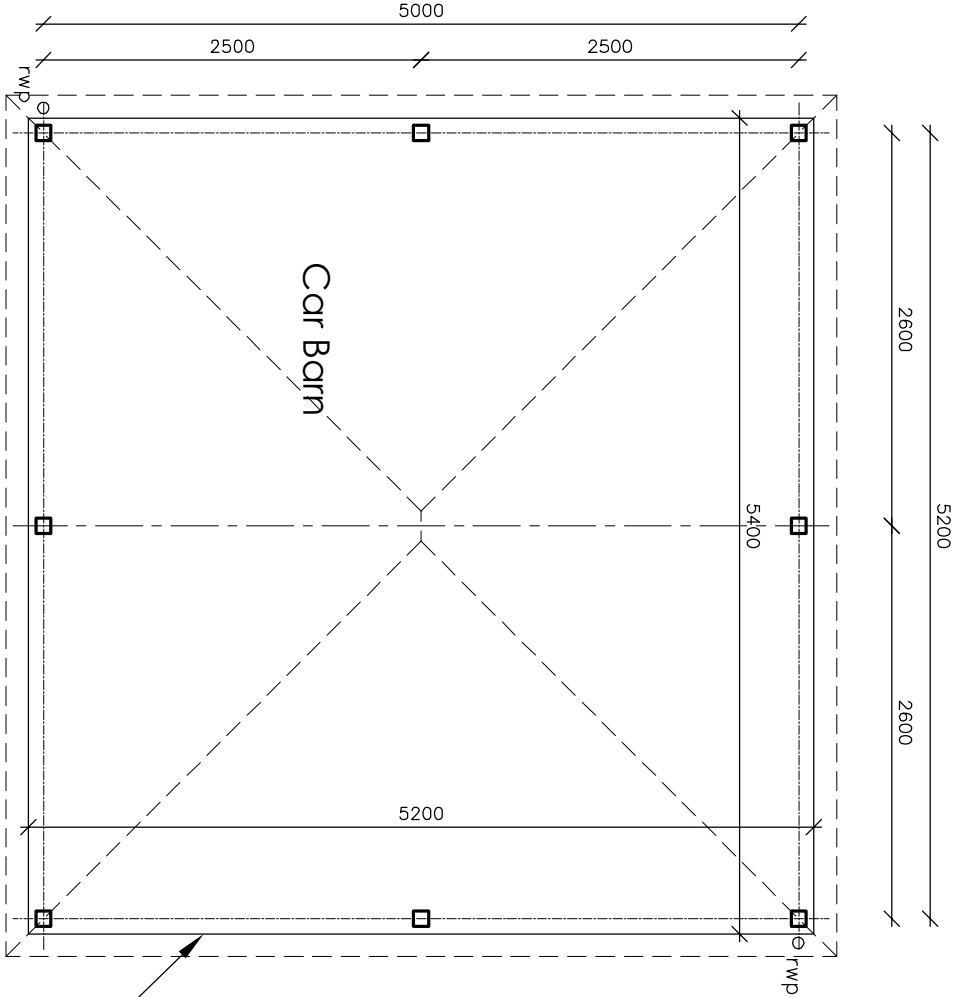

Car Barn Plan 1:50

Linear Scale 1:50
A3 @ 1:50

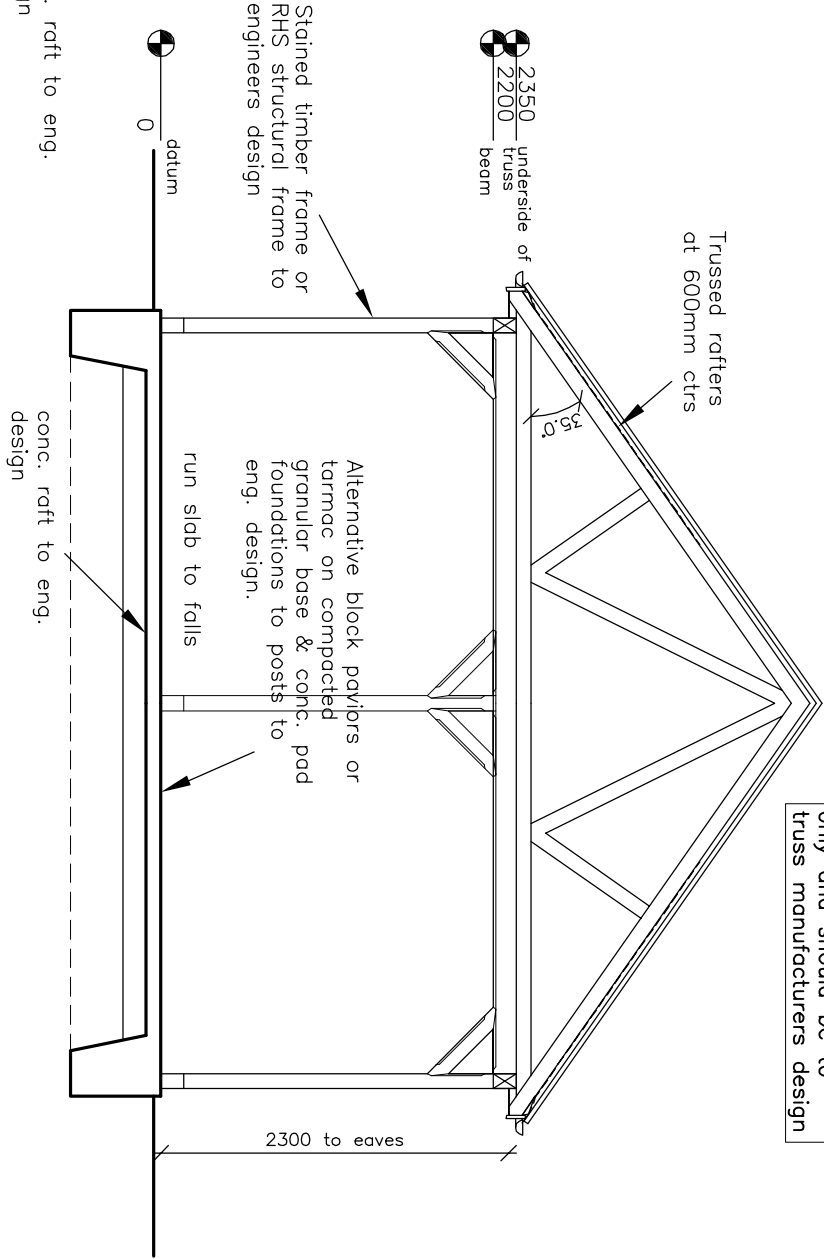

Section


Foundations are indicative only and must be designed to suit soil conditions and satisfy NHBC/LA/structural engineers requirements

Drawing For Construction Purposes Only

Note: This drawing is to be read in conjunction with our Building Notes. The Building Notes are written in a separate A4 document.

All dimensions and details on the drawing should be checked and verified on site by the contractor before fabrication and erection. DO NOT scale from this drawing, use figured dimensions only. Any discrepancies should be highlighted without delay.

Note: This drawing has been produced by the use of a topographical survey carried out by others. All information therefore derived from the survey drawing is assumed to be accurate and ADP Architects Ltd cannot be held accountable for any discrepancies discovered on site.
IF IN DOUBT, ASK FOR CONFIRMATION.

 

architects & urban designers

Tel: 0845 365 1475
Email: mail@adp-uid.co.uk
www.adparchitectsuid.co.uk

Richmond Court, 94 Botley Road, Park Gate, Southampton, SO31 1BA

Project name/address:
**Residential Development
Arundel Equine Centre
Tortington
Arundel
BN18 0BG**

Client:
Clarendon Properties Ltd
drawing title:
Double Car Barn

Job number:
1781 drawing number:
15 revision:

drawing scale/size:
1:50/100 (A3) date:
July 17 drawn: