




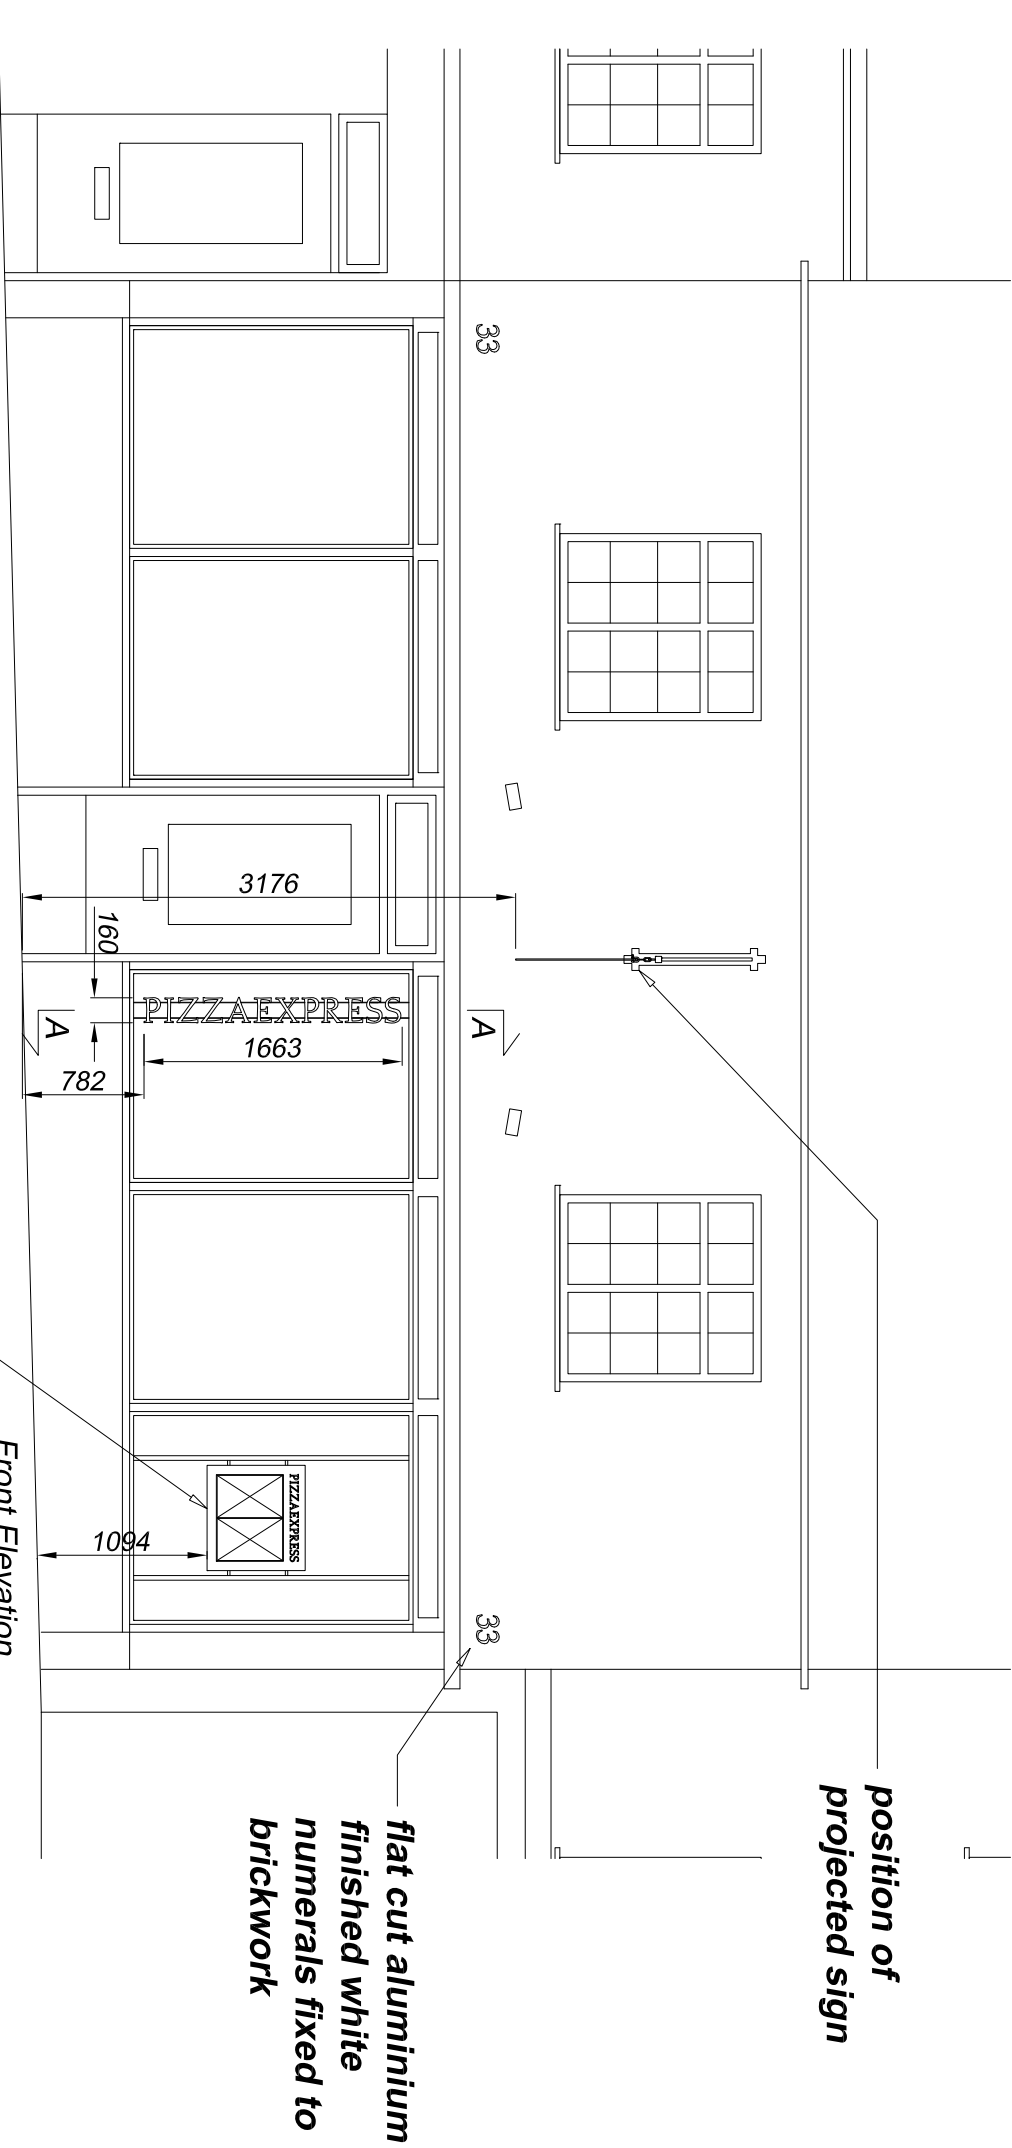

Front Elevation
Scale 1:50

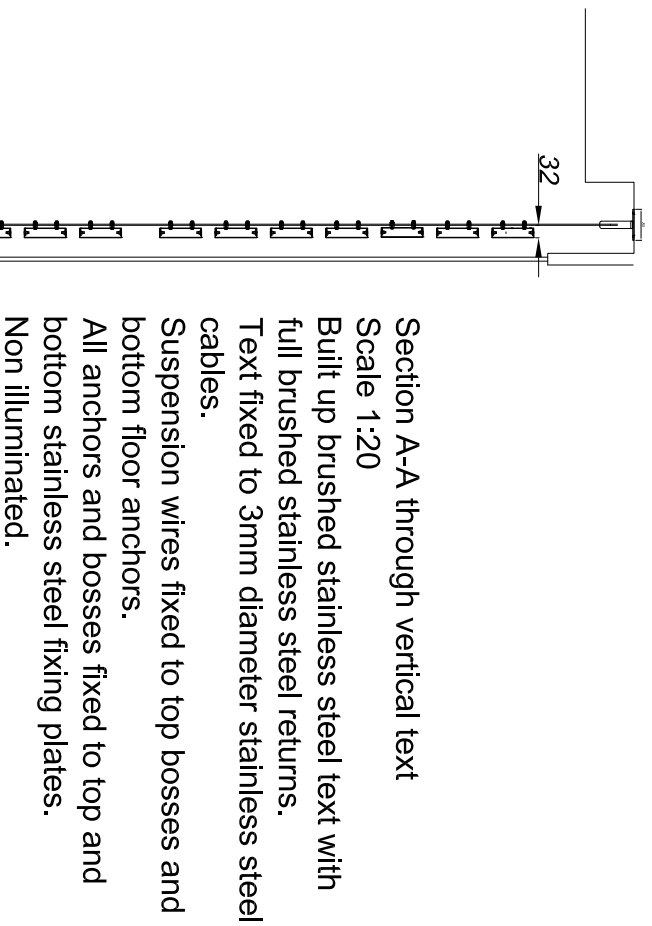


Section A-A through vertical text
Scale 1:20
Built up brushed stainless steel text with full brushed stainless steel returns.
Text fixed to 3mm diameter stainless steel cables.
Suspension wires fixed to top bosses and bottom floor anchors.
All anchors and bosses fixed to top and bottom stainless steel fixing plates.
Non illuminated.

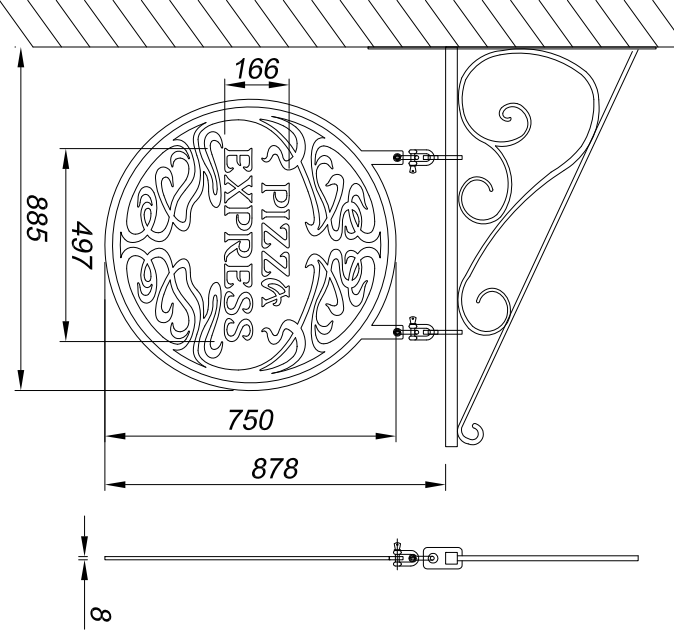

Projected sign - 1 off
Scale 1:20


8mm aluminium panel finished satin blue/black RAL 5004.
Fitted with applied detail, in matt white vinyl, to both sides.
Suspended from mild steel arm with wrought iron detail,
all finished eggshell black.
Non illuminated.

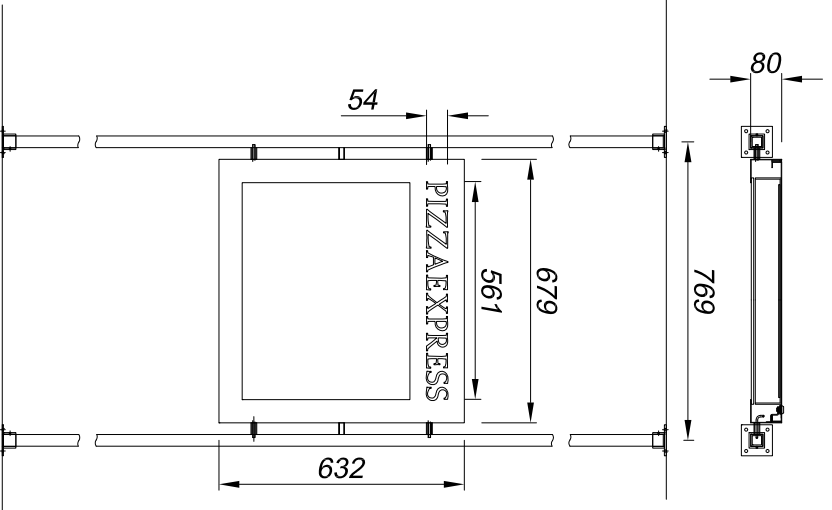

Existing

Menu display unit - 1 off
Scale 1:20
1.2mm brushed stainless steel faces and hinged backs.
Box fitted with continuous hinge and standard cam locks.
Window to be backed up with 6mm clear toughened glass.
Text to be island cut cascade blue acrylic backed in white vinyl.
750 blue acrylic menu insert holder.
White LEDs fitted in top recess for internal illumination.
Fixed to brushed stainless steel posts running from floor to ceiling.

Client Pizza Express			
Address/job details			
33 High Street			
Arundel			
West Sussex			
BN18 9AG			
Existing Signs			
Job No			
Drawn by			
DN			
Date			
17/1/11			
Scale			
As specified (A3)			
Drawing No			
305614-1			
Rev			
ARUN DISTRICT COUNCIL AB/116/11/A			

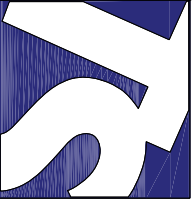

Technical Signs
Floor 1 - Unit 3
Hillie Business Centre
132 St Albans Road
Watford, Herts, WD2 4AE
Tel: 01923 811999
Fax: 01923 811998
E-mail: info@technicalsigns.co.uk