



Proposed

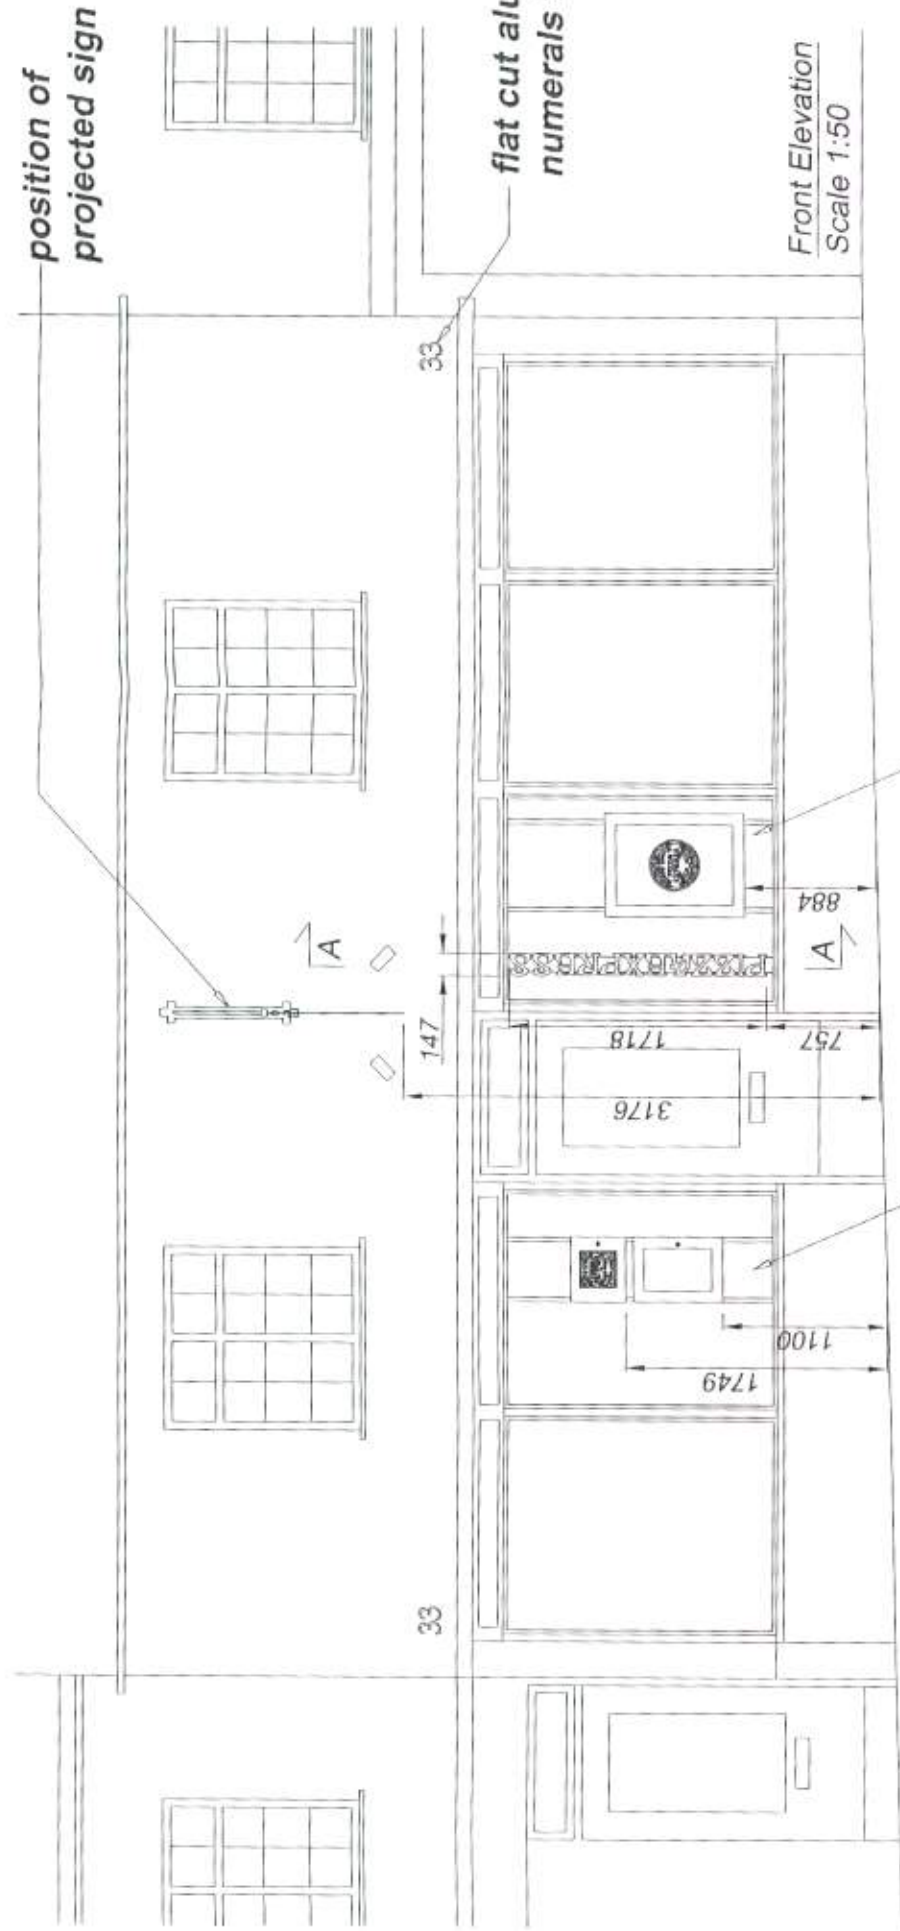

Front Elevation
Scale 1:50

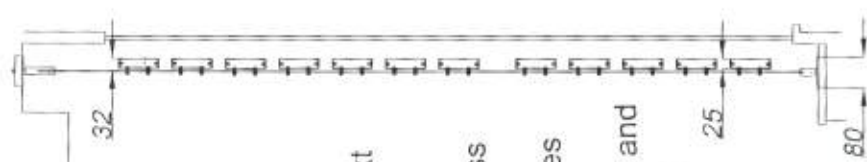


Section A-A through vertical text
Scale 1:20
Built up descaled stainless steel text with faces finished satin white and returns finished satin black.
Text fixed to 3mm diameter stainless steel cables.
Suspension wires fixed to top bosses and bottom floor anchors.
All anchors and bosses fixed to top and bottom stainless steel fixing plates.
Non illuminated.

Pole mounted menu and take away sign
Scale 1:20
Installed internally behind glazing.

Menu from descaled stainless steel faces and hinged backs, finished satin black.
Box fitted with continuous hinge and standard slam locks.
Window backed up with 6mm clear toughened glass panels.
1TL2 acrylic menu insert holders with pin boards.
Internally illuminated by low level white LED lighting in the top recess of menu box.

Take away sign from descaled stainless steel face frames, returns and back finished satin black.
Box fitted with continuous hinge and standard slam locks.
Window to be backed up with 6mm clear toughened glass panel.
3mm opal 1TL2 acrylic back with face applied black vinyl allowing face illumination.
Internally illuminated by low level white LED lighting.

Brushed stainless steel posts fitted within boxes running from floor to ceiling.

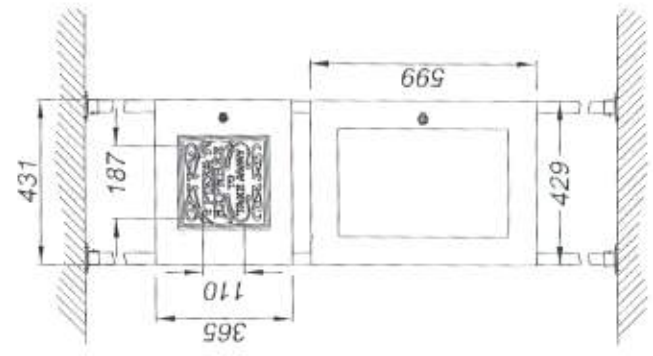

Technical Signs
Floor 1 - Unit 3
Hill Business Centre
132 St Albans Road
Watford, Herts, WD2 4AE
Tel: 01923 811999
Fax: 01923 811998
E-mail: info@technicalsigns.co.uk

Client: Pizza Express
Address: 33 High Street
Arundel
West Sussex
BN18 9AG
Proposed Signs

Job No:
Drawn by: DN
Scale: As specified (A3)
Date: 17/11/11
Drawing No: 305814-2
Rev: A

15/12/11
A Window vinyl removed

