




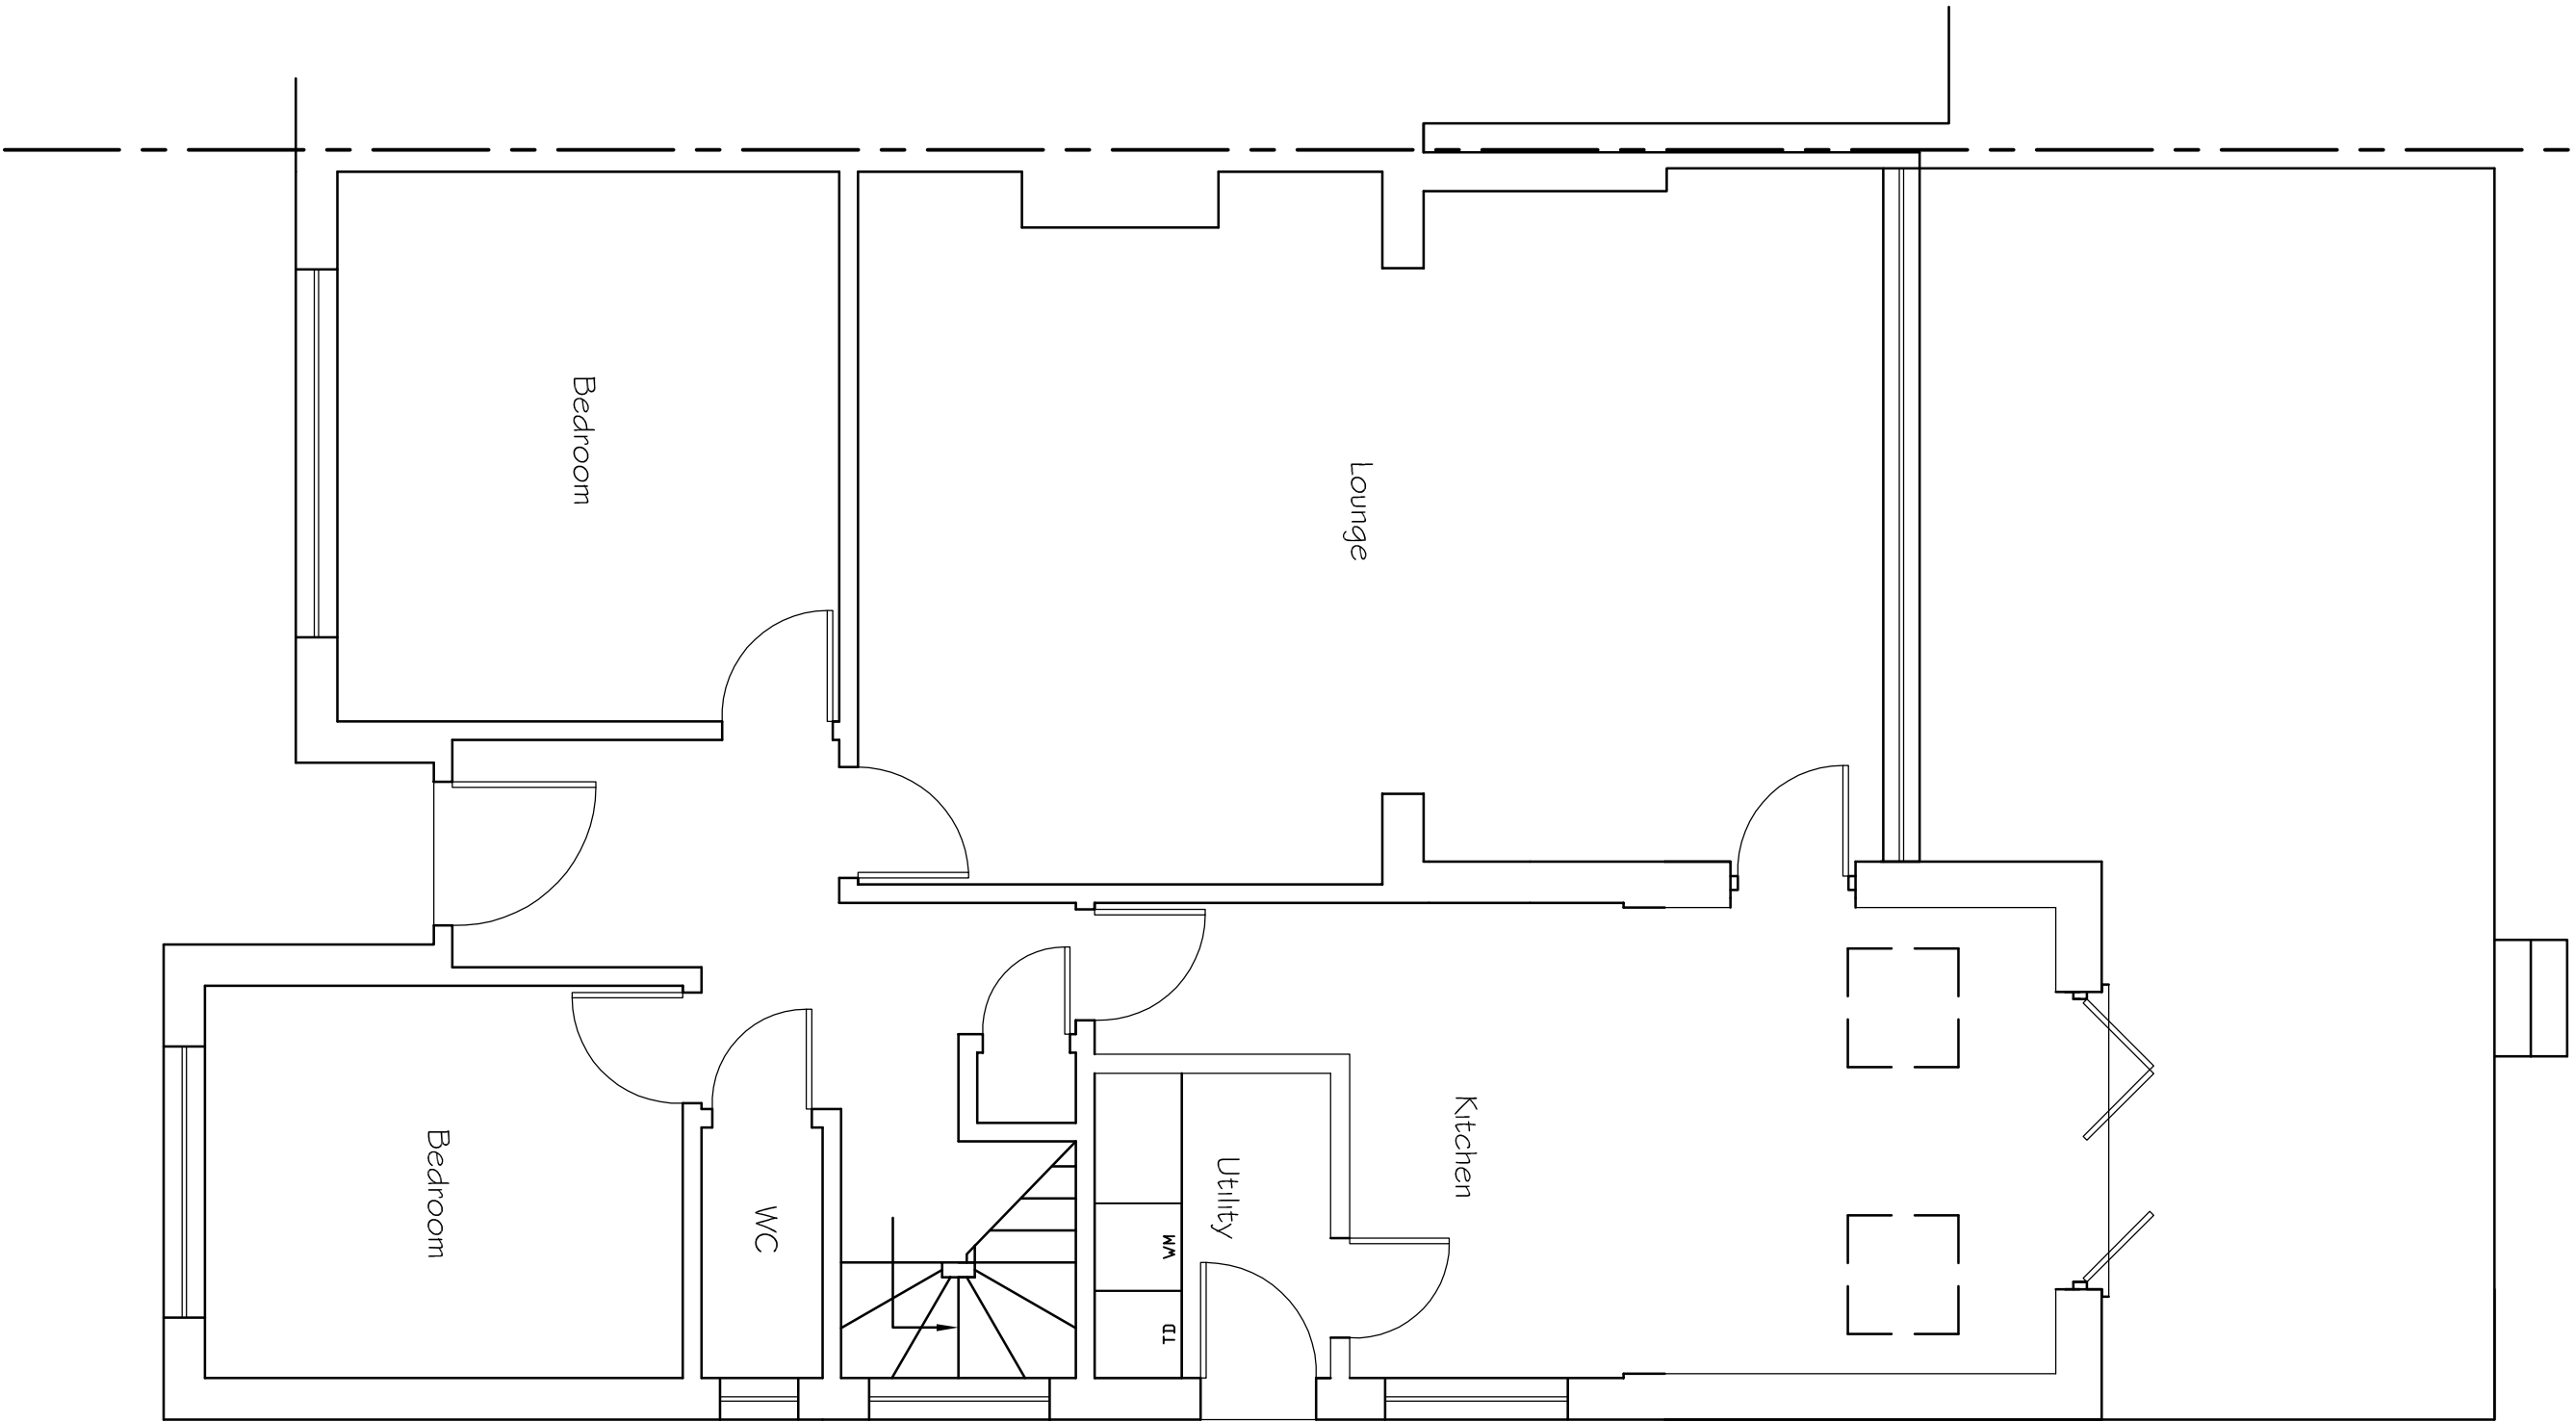


Existing Ground Floor Plan

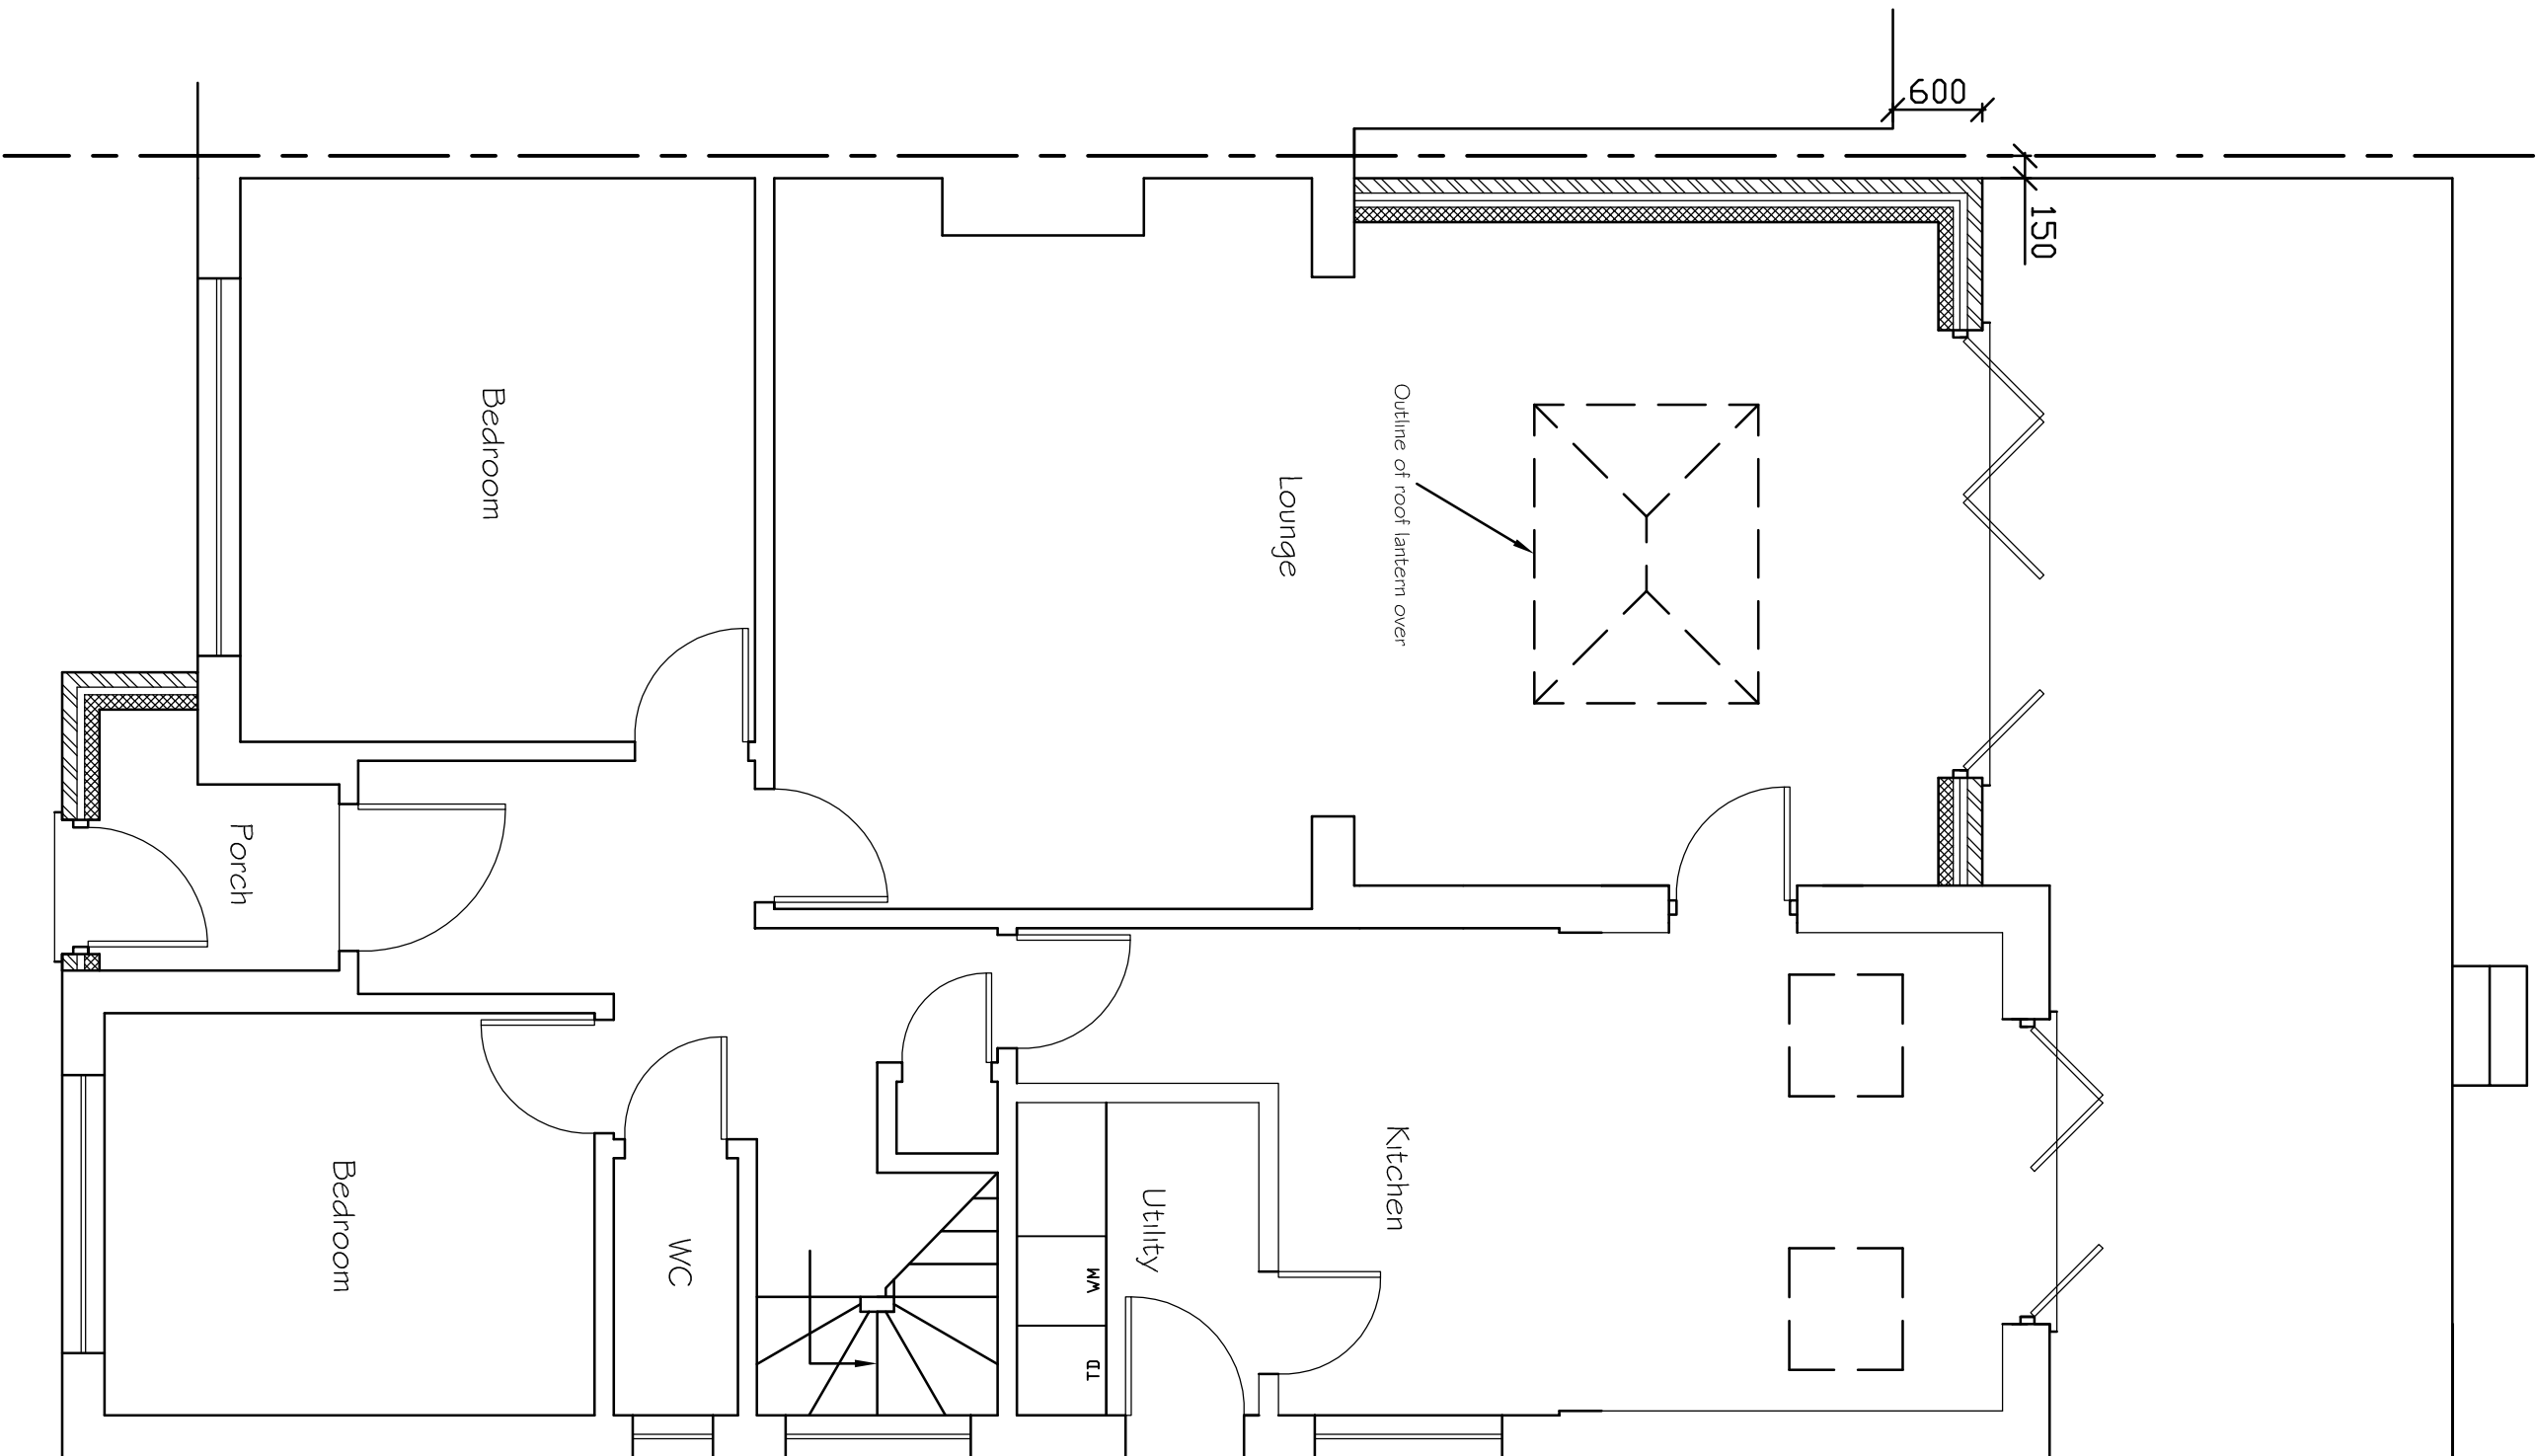



Proposed Ground Floor Plan

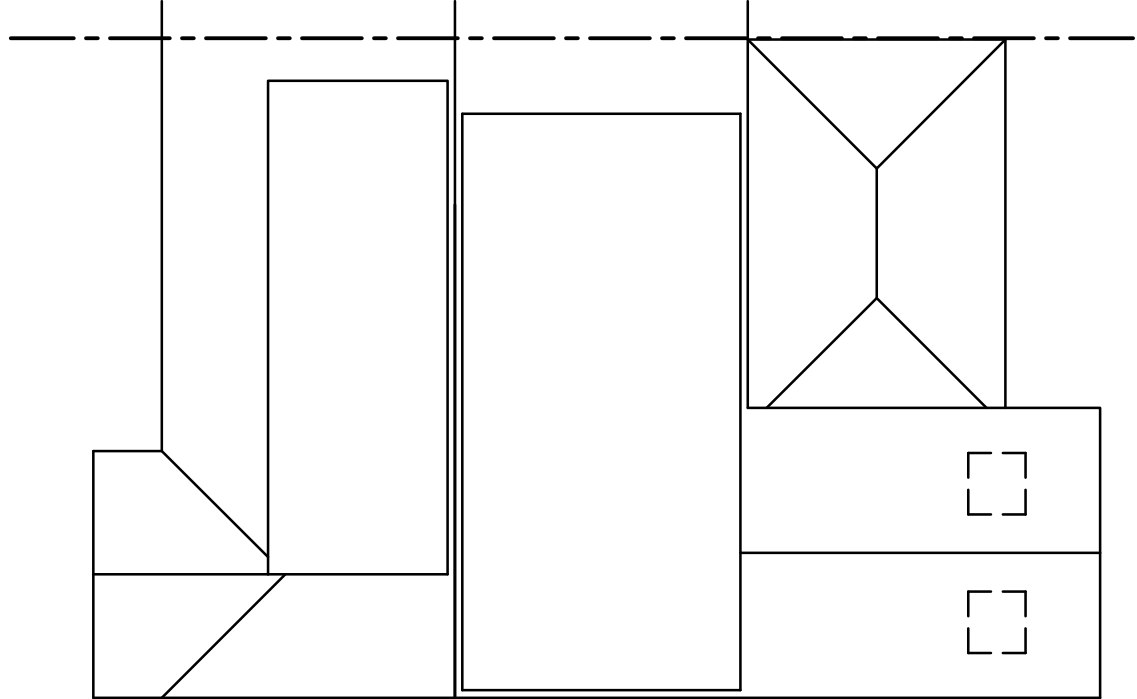


Existing Roof Plan

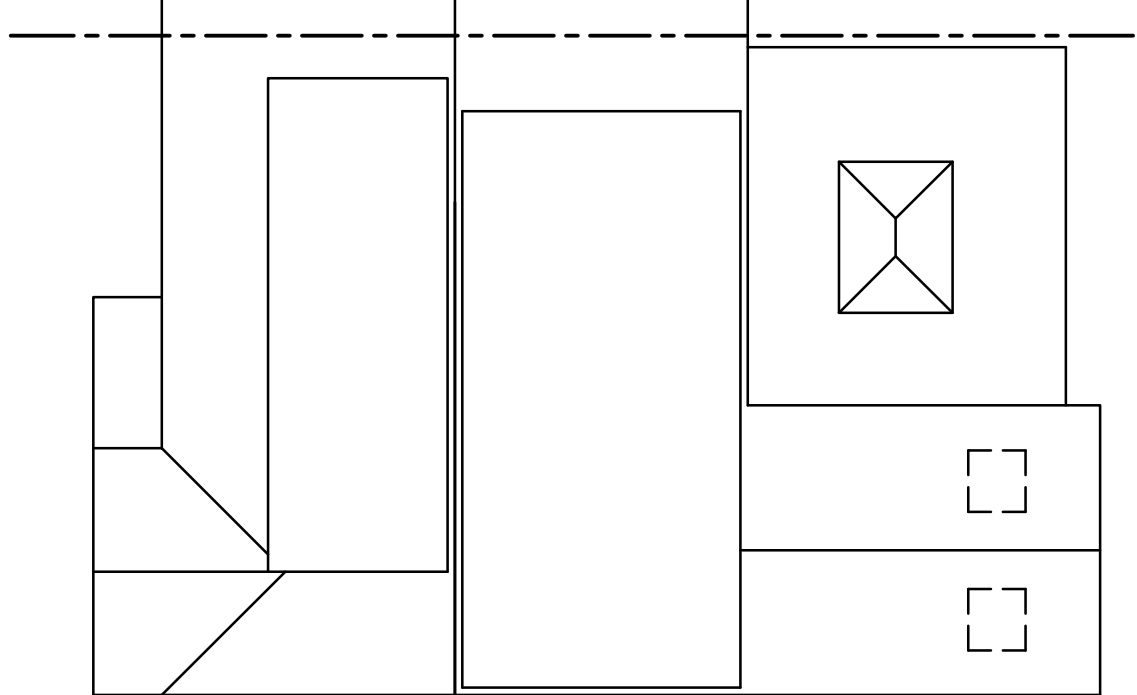


Proposed Roof Plan

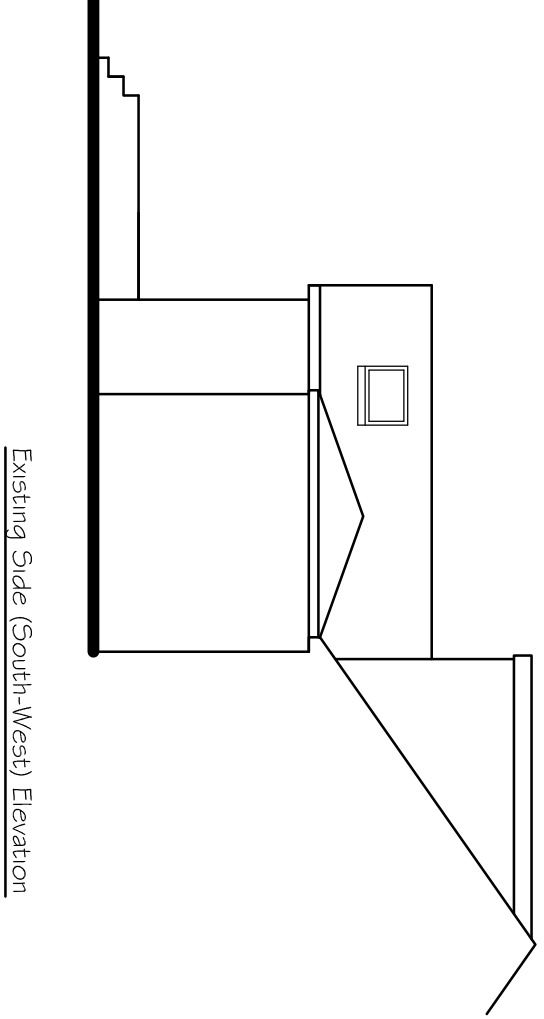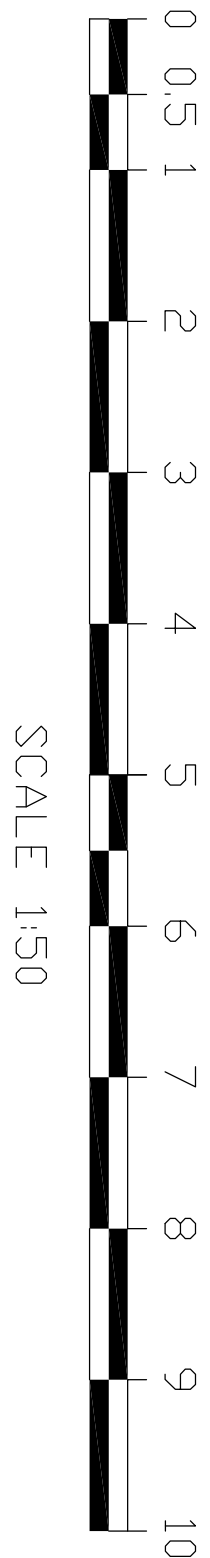


Existing Side (South-West) Elevation

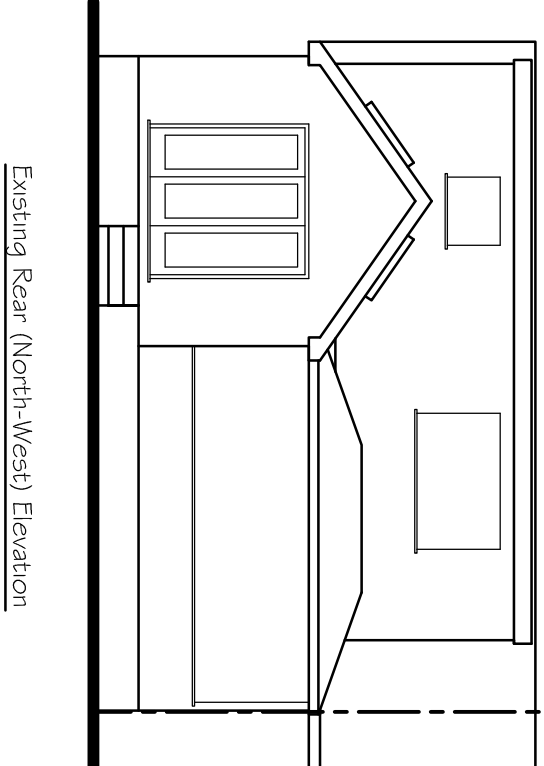


Existing Rear (North-West) Elevation

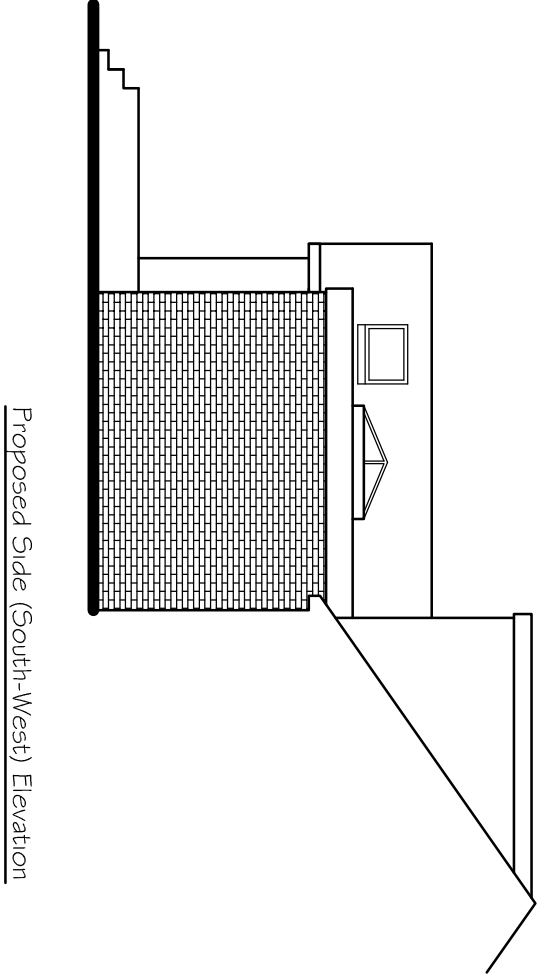

Proposed Side (South-West) Elevation

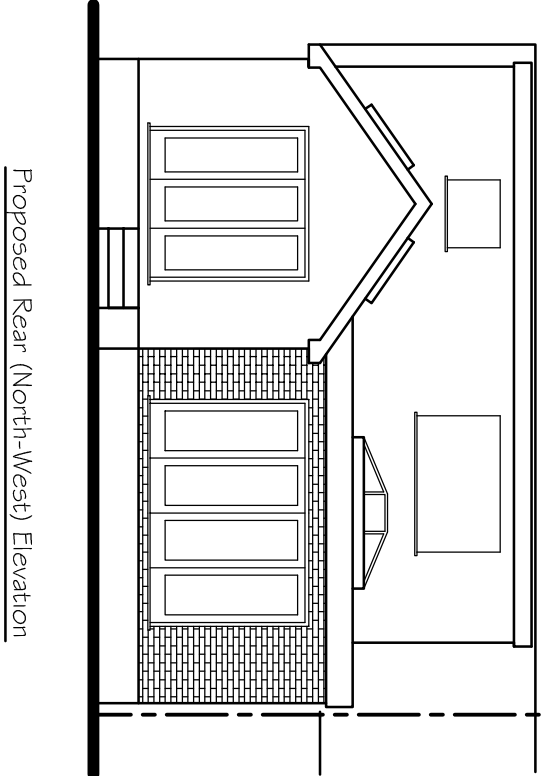

Proposed Rear (North-West) Elevation

 

Tony Rogers Building Consultants Address: 40 Dawn Crescent, Upper Beeding West Sussex, BN44 3WH Telephone: 01903 815225 Fax: 01903 815225		
Rev:	Date:	Revision Description:
Client: Mr & Mrs L Stringer		
Address: 42 Fitzalan Road		
Arundel		
West Sussex		
BN18 9J5		
Project: Proposed single storey		
rear extension		
Scale:	1:50	1:100
Paper Size	A1	
Date:	October 2020	
Drawing No:	16/1219/01	
Drawn By:	AWR	Revision: