



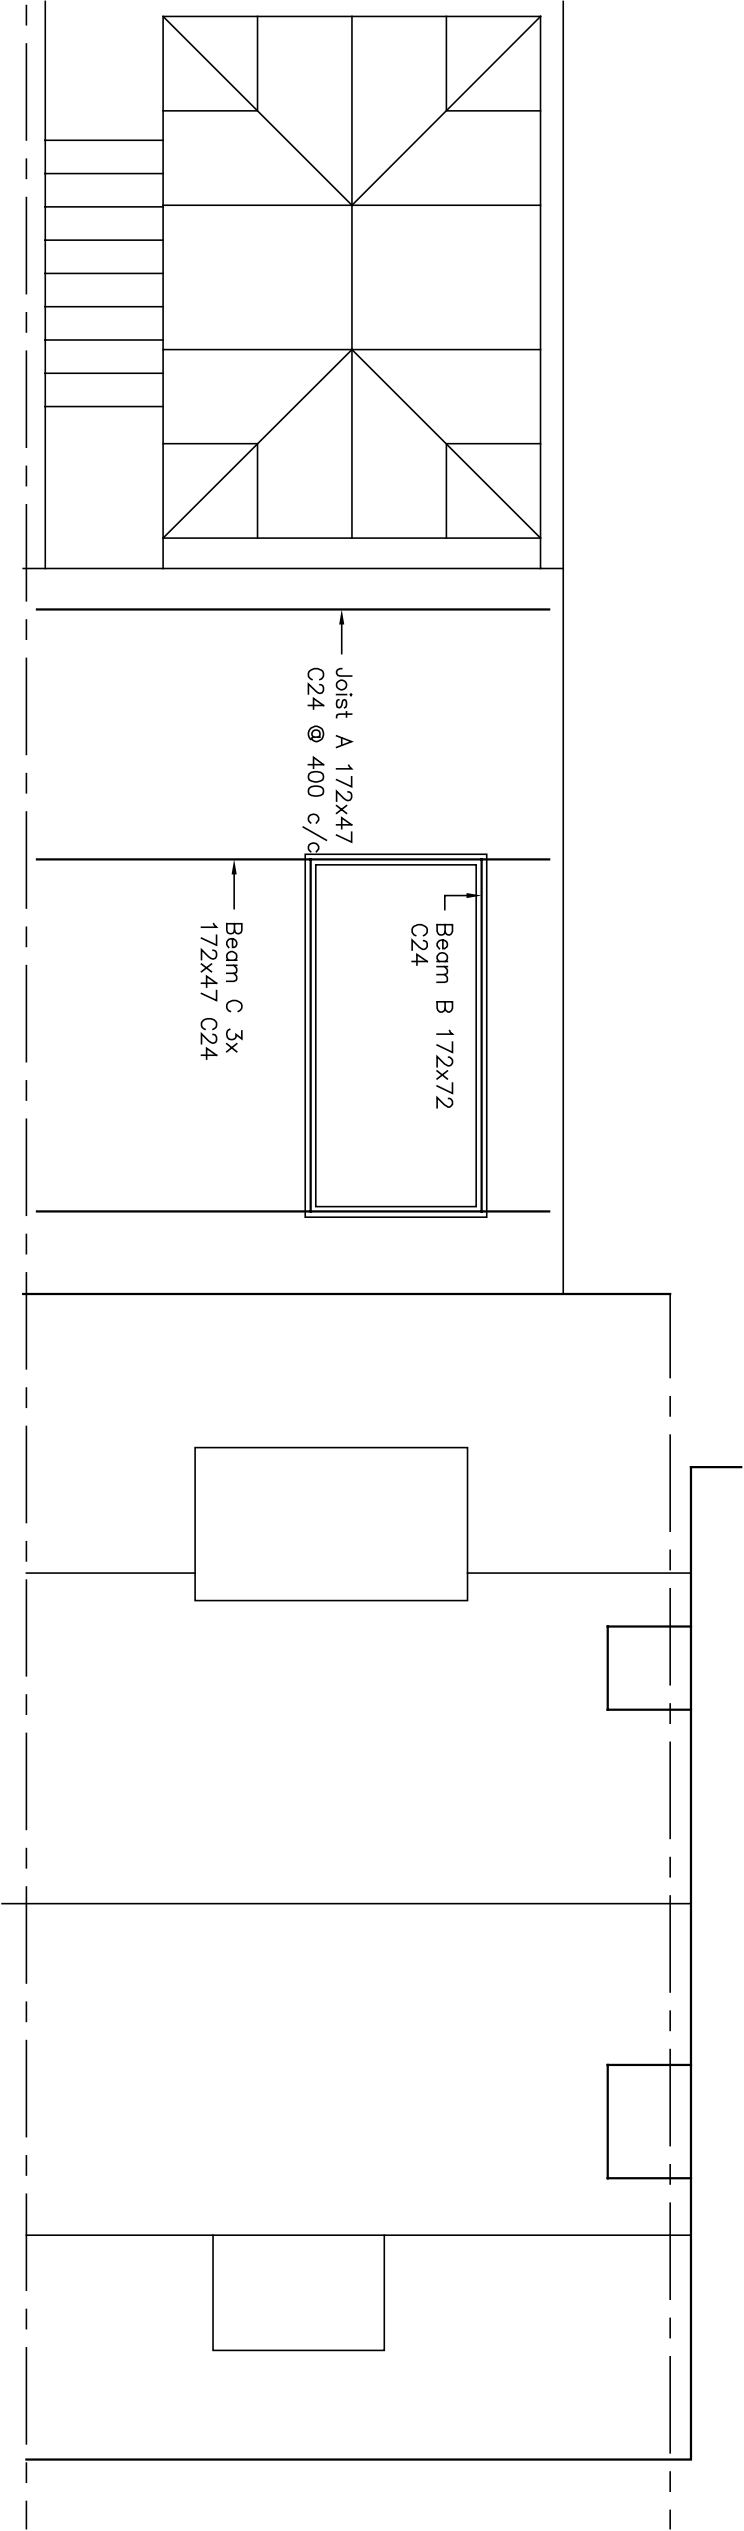

Proposed roof plan

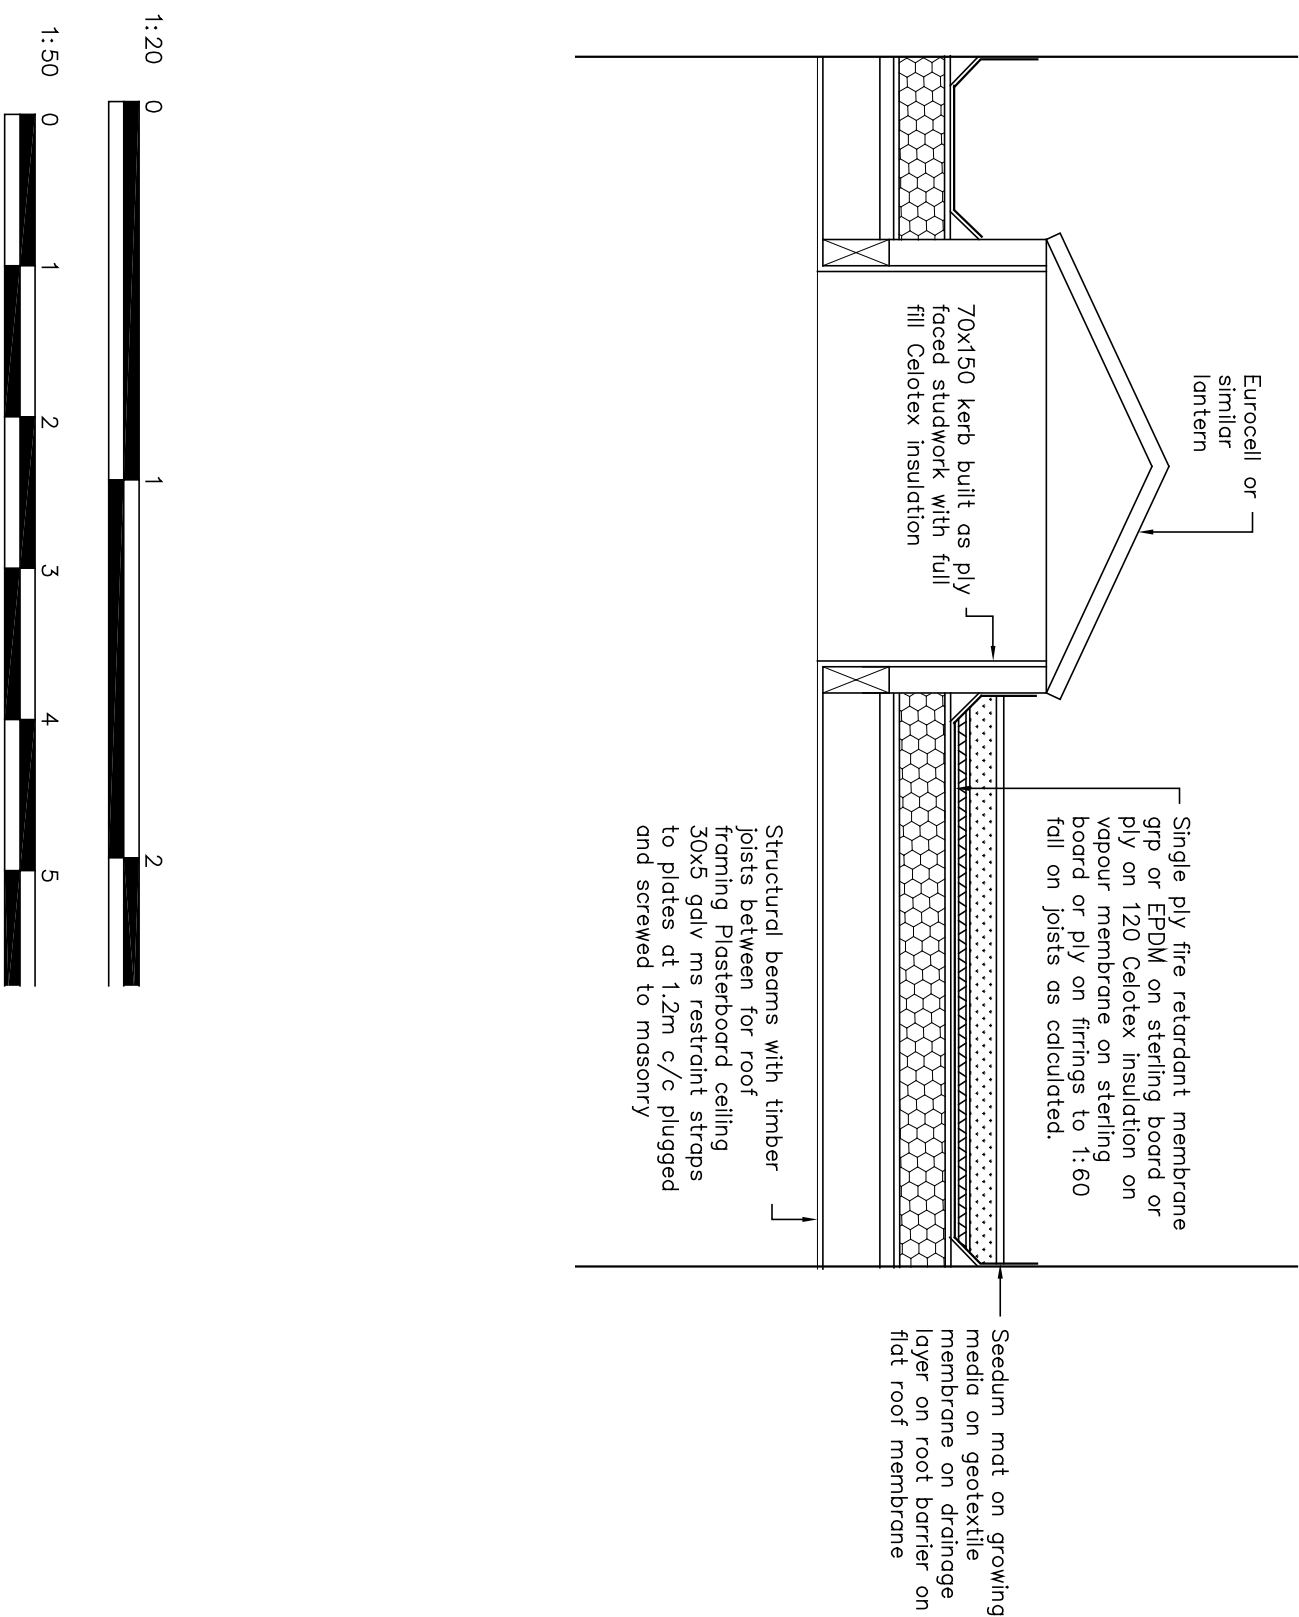


Amendments: –

BRYCESON SHAW ASSOCIATES

Surveyors and Designers

2 Wellesley Court, Fitzalan Road, Littlehampton,
West Sussex BN17 5JW
Tel. 01903 734381 Mobile: 07889 651301
E-mail: brycesonshaw@btinternet.com

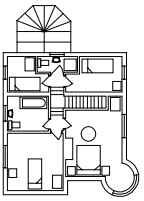

Project:

Proposed new roof; 56 Tarrant Street, Arundel BN18 9DN

Drawing:

Details

For:

Ms. C. & L. Ashton-Saltwell

Drawn:

PKS

Date:

September 2021

Scales:

1:20 1:50

No:

2812/01/02

To scale when printed on A3