


ARUN DISTRICT COUNCIL			
No.	AB	117	06
RECEIVED			
1.9.06			

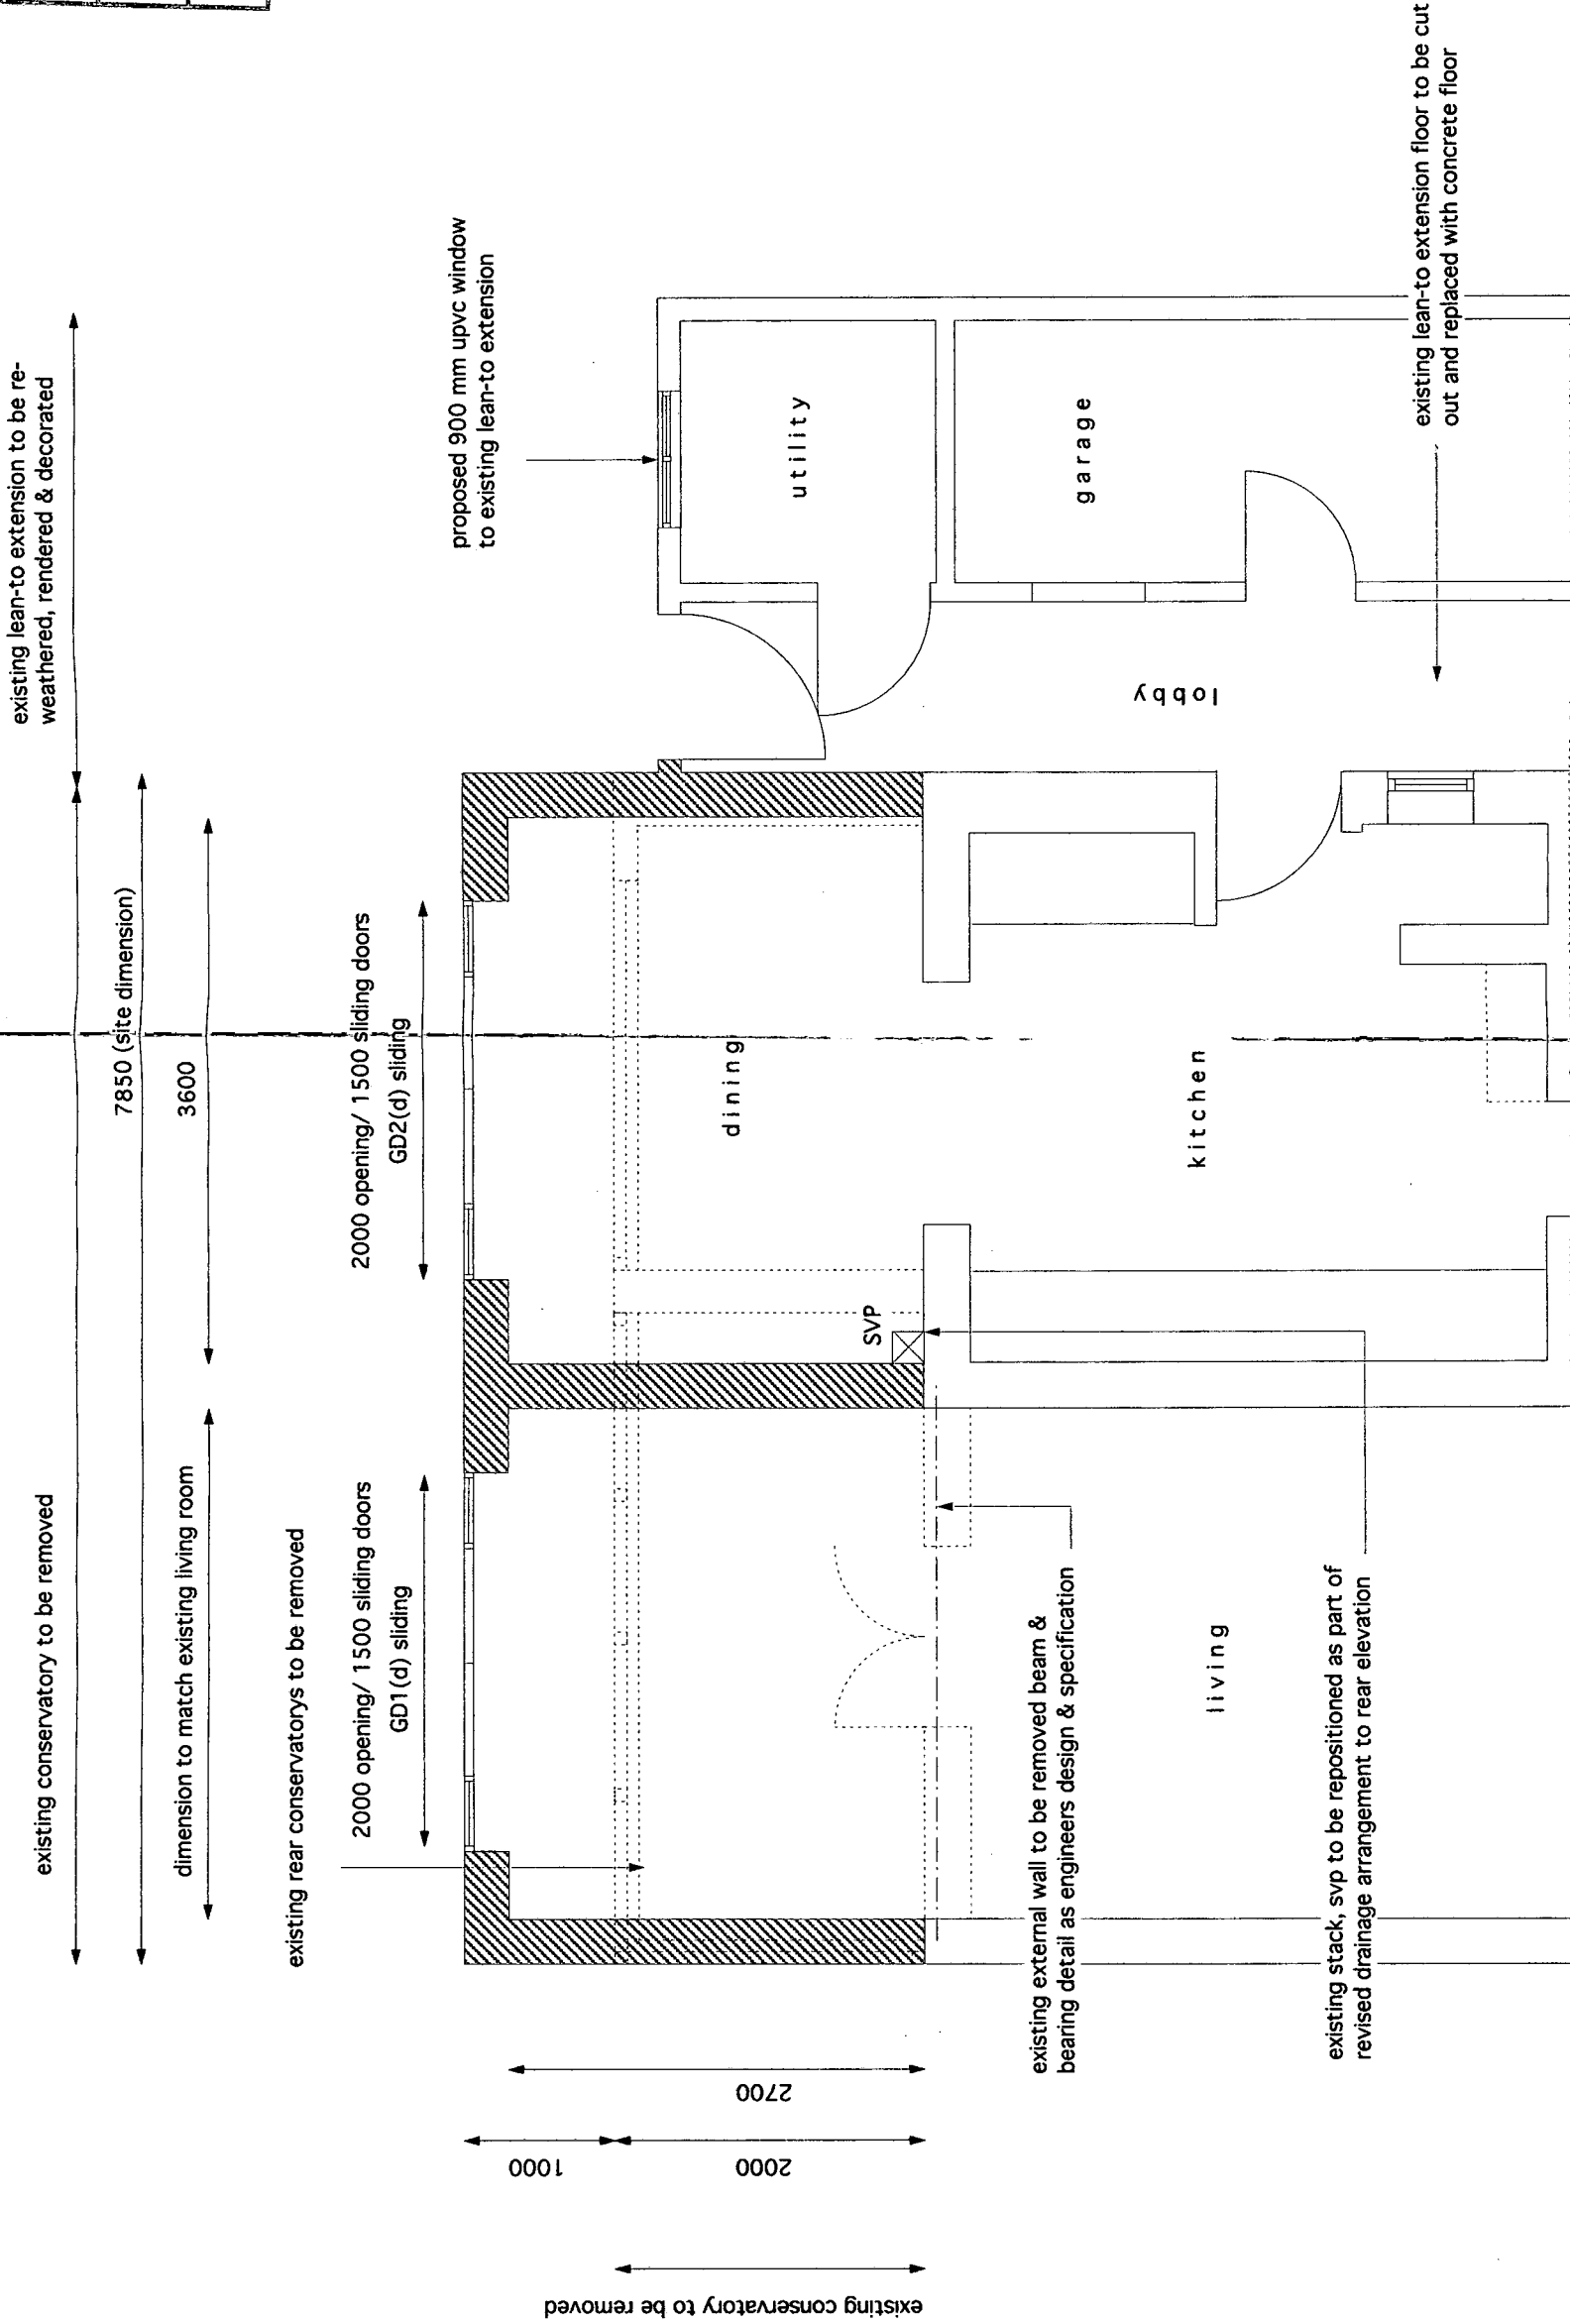

Partial Existing & Proposed Ground Floor Plan at 1:50 scale

CLIENT	Mr & Mrs B Atkins	DRAWING	001 Partial Existing/ Proposed Ground Floor Plan	NOTES Drawings are not to be scaled except for planning purposes. All dimensions to be checked on site prior to construction. Drawings are subject to local authority approval. Drawings are subject to engineers design/ specification/ approval.	CORINTHIAN ARCHITECTURAL DESIGN 8 Davys Court, Funtington, Chichester, West Sussex. PO18 9LG 01243 576 078 > contact@corinthianad.co.uk > www.corinthianad.co.uk
SITE	5 Bernard Road, Arundel, West Sussex	REVISION	14 08 06		
PROJECT	Proposed Single Storey Rear Extension	DATE	15 08 06		
		SCALE 1: 50/ 1: 100/ 1: 200 @ A3			