


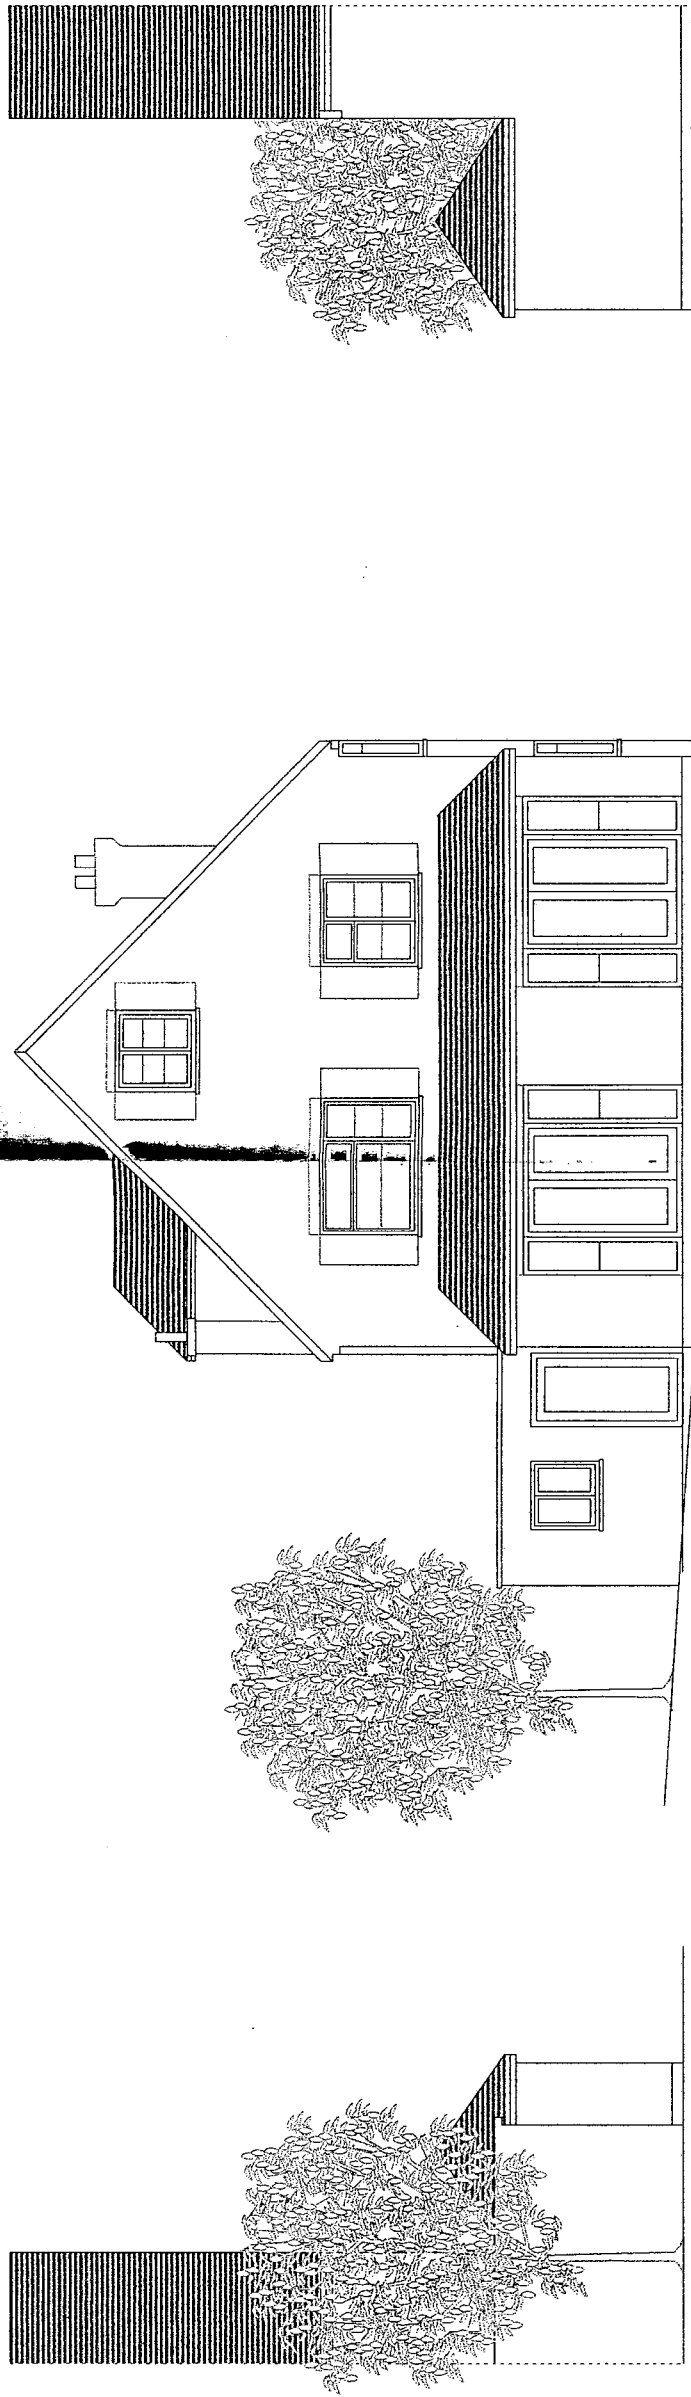

proposed visible section of extension


existing / proposed west elevation at 1:100 scale

(site dimension)

dimension to match existing property width

proposed extension

existing / proposed east elevation at 1:100 scale

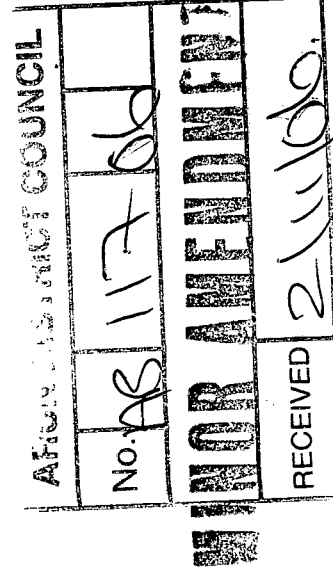

CLIENT	Mr & Mrs B Atkins	DRAWING	002 Existing/ Proposed Elevations	NOTES	CORINTHIAN ARCHITECTURAL DESIGN
SITE	5 Bernard Road, Arundel, West Sussex	REVISION	31 10 06	Drawings are not to be scaled except for planning purposes. All dimensions to be checked on site prior to construction. Drawings are subject to local authority approval. Drawings are subject to engineers design/ specification/ approval.	8 Davys Court, Funtington, Chichester, West Sussex. PO18 9LG
PROJECT	Proposed Single Storey Rear Extension	DATE	31 10 06	SCALE 1: 100 @ A3	01243 576 078 > contact@corinthianad.co.uk > www.corinthianad.co.uk