




Existing front elevation



Existing rear elevation

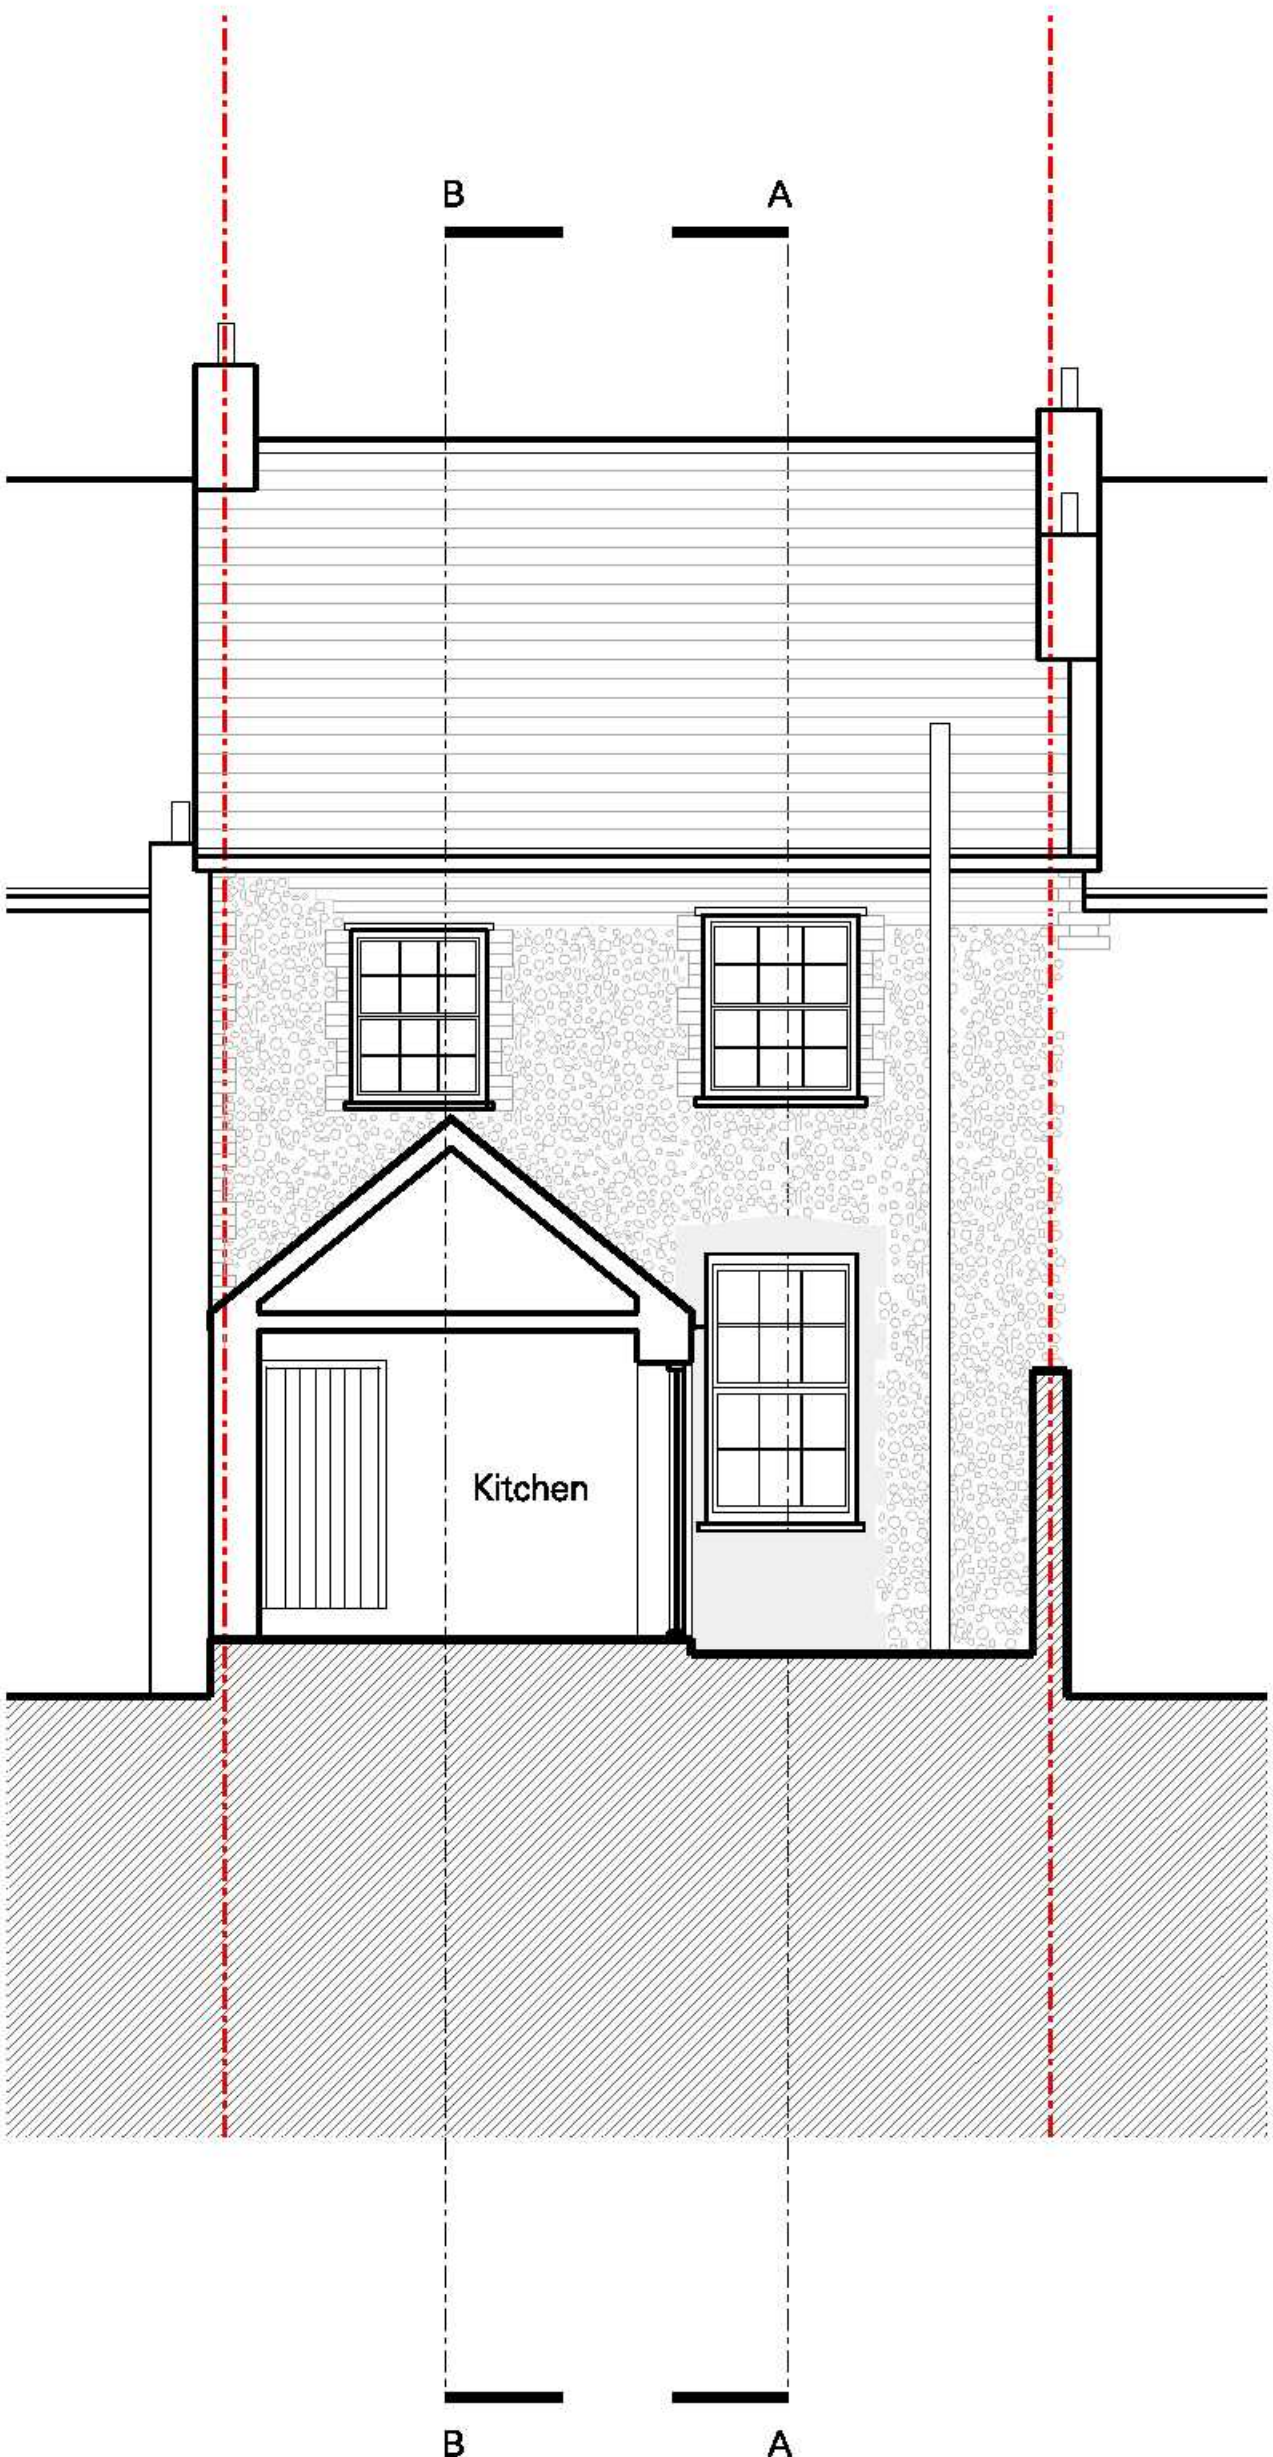

Existing section CC

Planning

Project	
29 King Street, Arundel, BN18 9BJ	
Drawing	
Existing section CC and elevations	
Scale	Date
1:50 @ A1 1:100 @ A3	July 2008
Drawing number	Revision
151 005	

Revision	Date	Drawn	Approved	Notes

0 1 m 2 m 3 m 4 m
Scale 1:50

Waind Gohil Architects
27 Bulwer Street London W12 8AR
Phone +44 (0)20 8735 5367
Email mail@waindgoihl.co.uk
www.waindgoihl.co.uk

Do not scale. Use figured dimensions only.
Confirm all dimensions on site