




 New construction

 Structure to be demolished

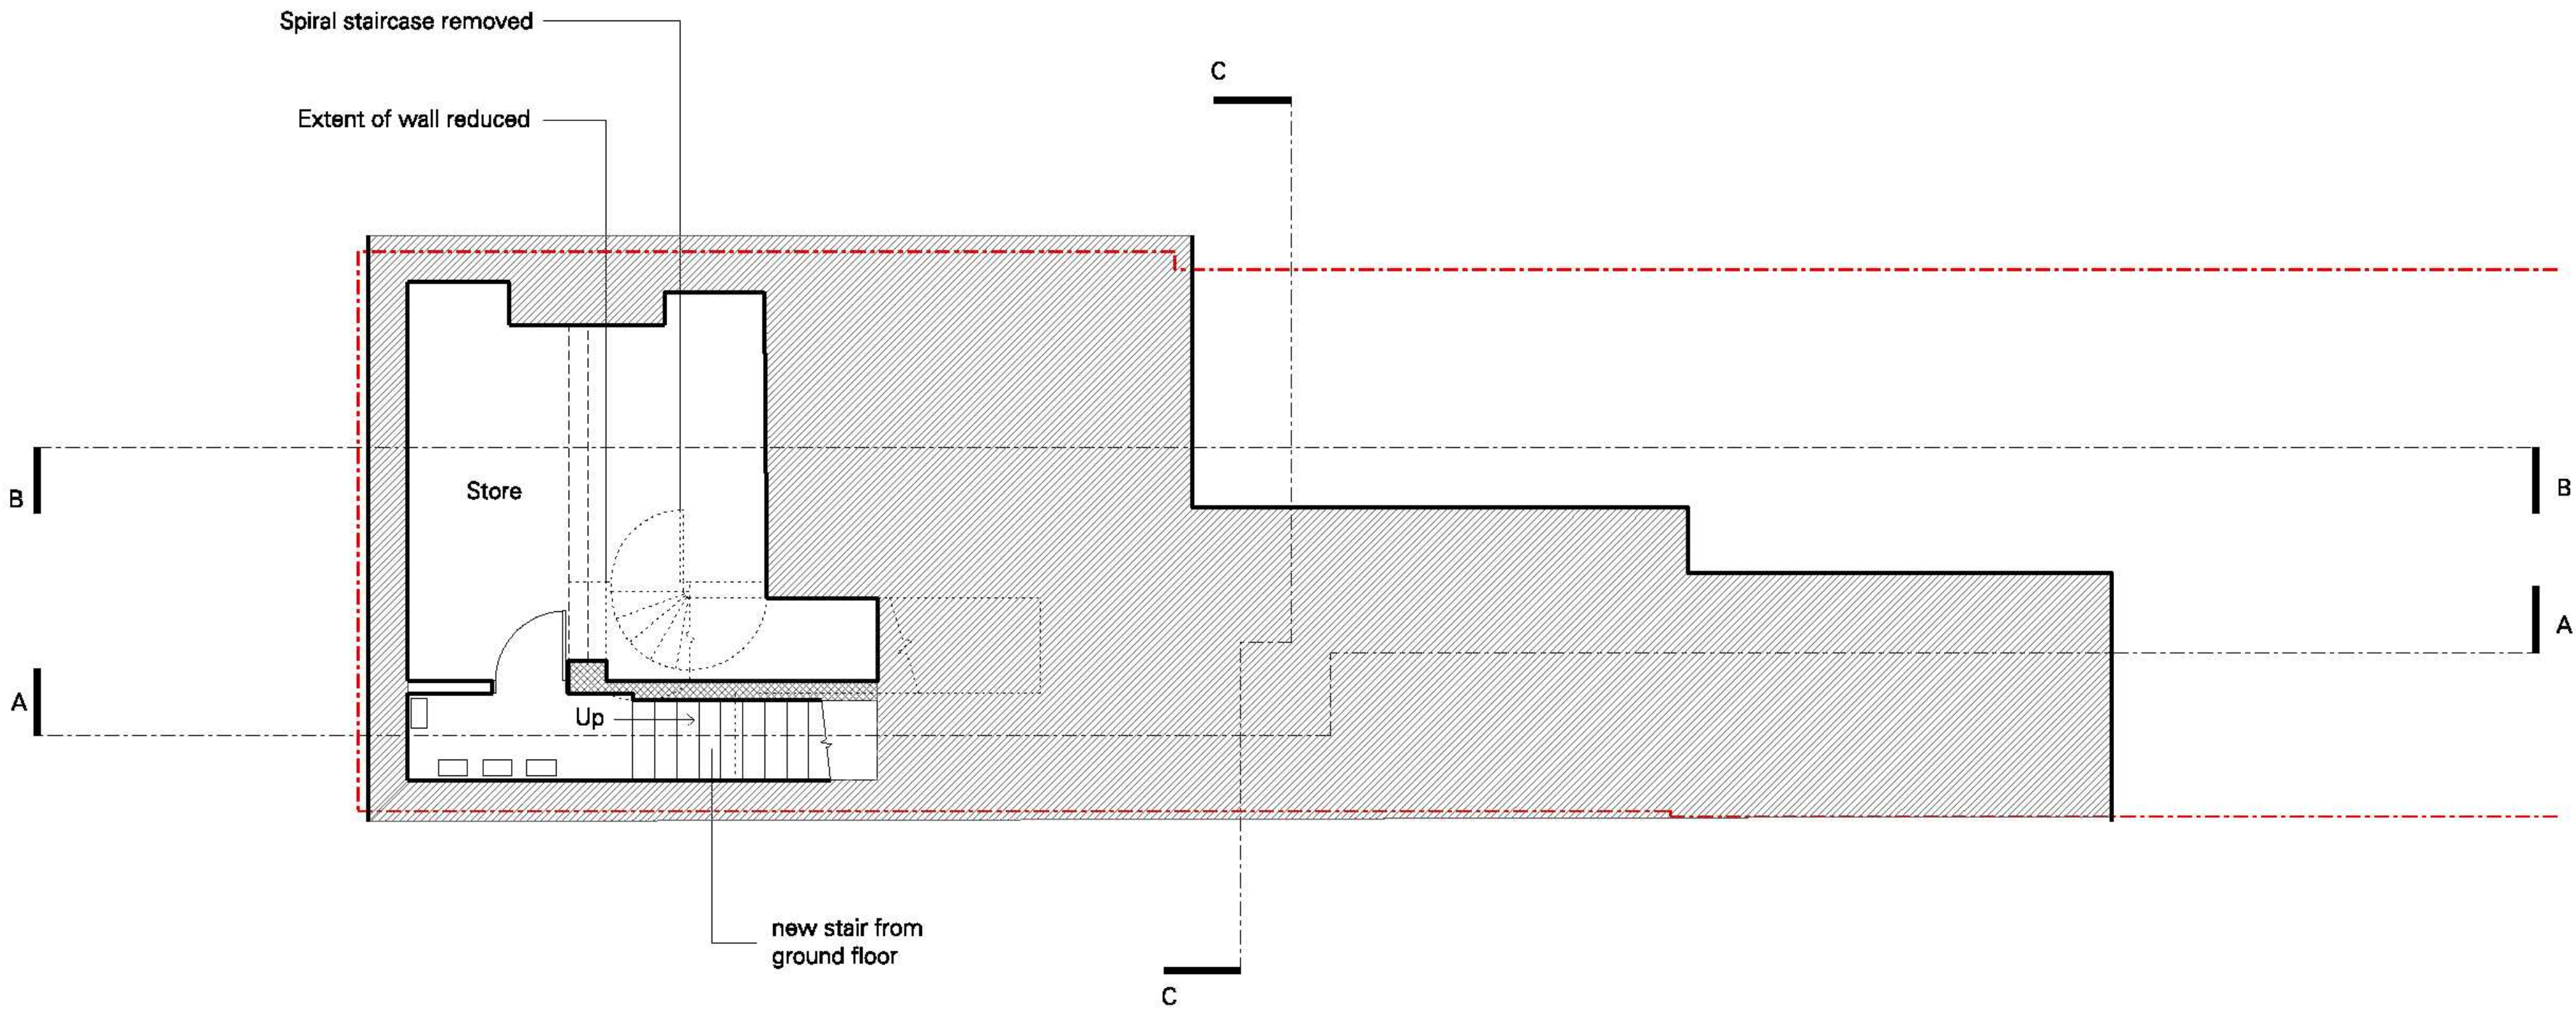


PROPOSED BASEMENT FLOOR PLAN

Planning

|                                   |           |
|-----------------------------------|-----------|
| Project                           |           |
| 29 King Street, Arundel, BN18 9BJ |           |
| Drawing                           |           |
| Proposed basement floor plan      |           |
| Scale                             | Date      |
| 1:50 @ A1 1:100 @ A3              | July 2008 |
| Drawing number                    | Revision  |
| 151 010                           | -         |

| Revision | Date | Drawn | Approved | Notes |
|----------|------|-------|----------|-------|
|          |      |       |          |       |
|          |      |       |          |       |
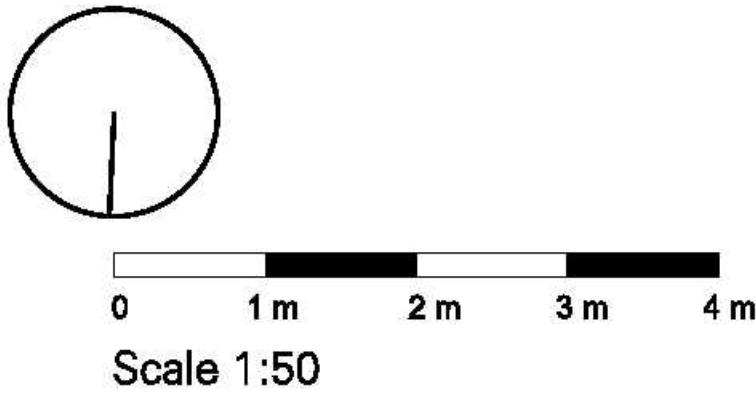

Waind Gohil Architects  
27 Bulwer Street London W12 8AR  
Phone +44 (0)20 8735 5367  
Email mail@waindgoihl.co.uk  
www.waindgoihl.co.uk

Do not scale. Use figured dimensions only.  
Confirm all dimensions on site