




- New construction
- Structure to be demolished

Planning


Project	
29 King Street, Arundel, BN18 9BJ	
Drawing	
Proposed front and rear elevations	
Scale	Date
1:50 @ A1 1:100 @ A3	July 2008
Drawing number	Revision
151 017	-

Revision	Date	Drawn	Approved	Notes

 
Scale 1:50


Waind Gohil Architects
27 Bulwer Street London W12 8AR
Phone +44 (0)20 8735 5367
Email mail@waindgohil.co.uk
www.waindgohil.co.uk

Do not scale. Use figured dimensions only.
Confirm all dimensions on site

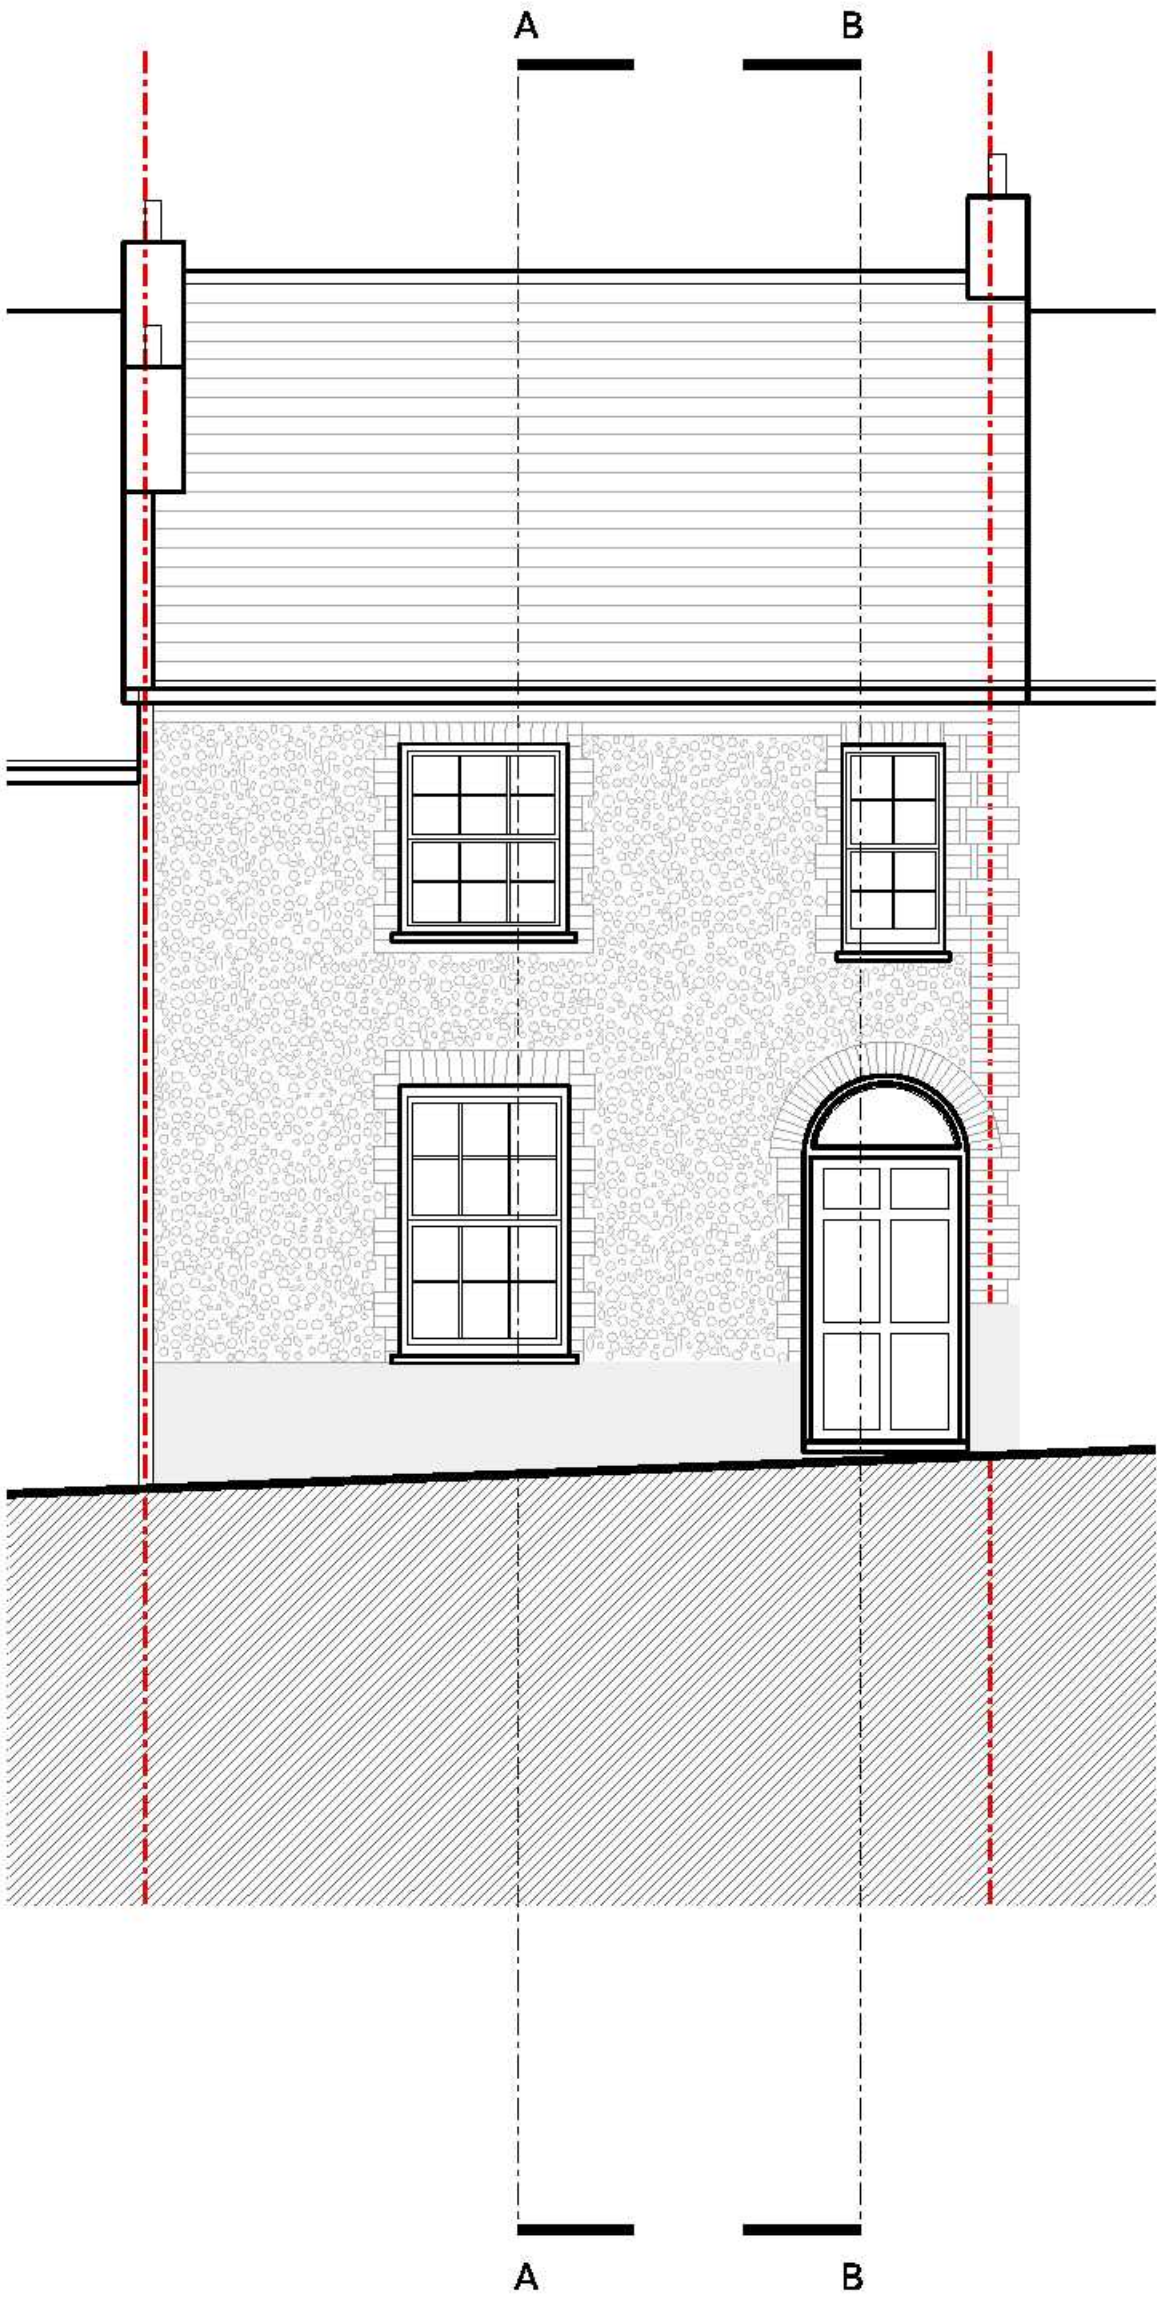

FRONT ELEVATION

please note: front elevation remains as existing

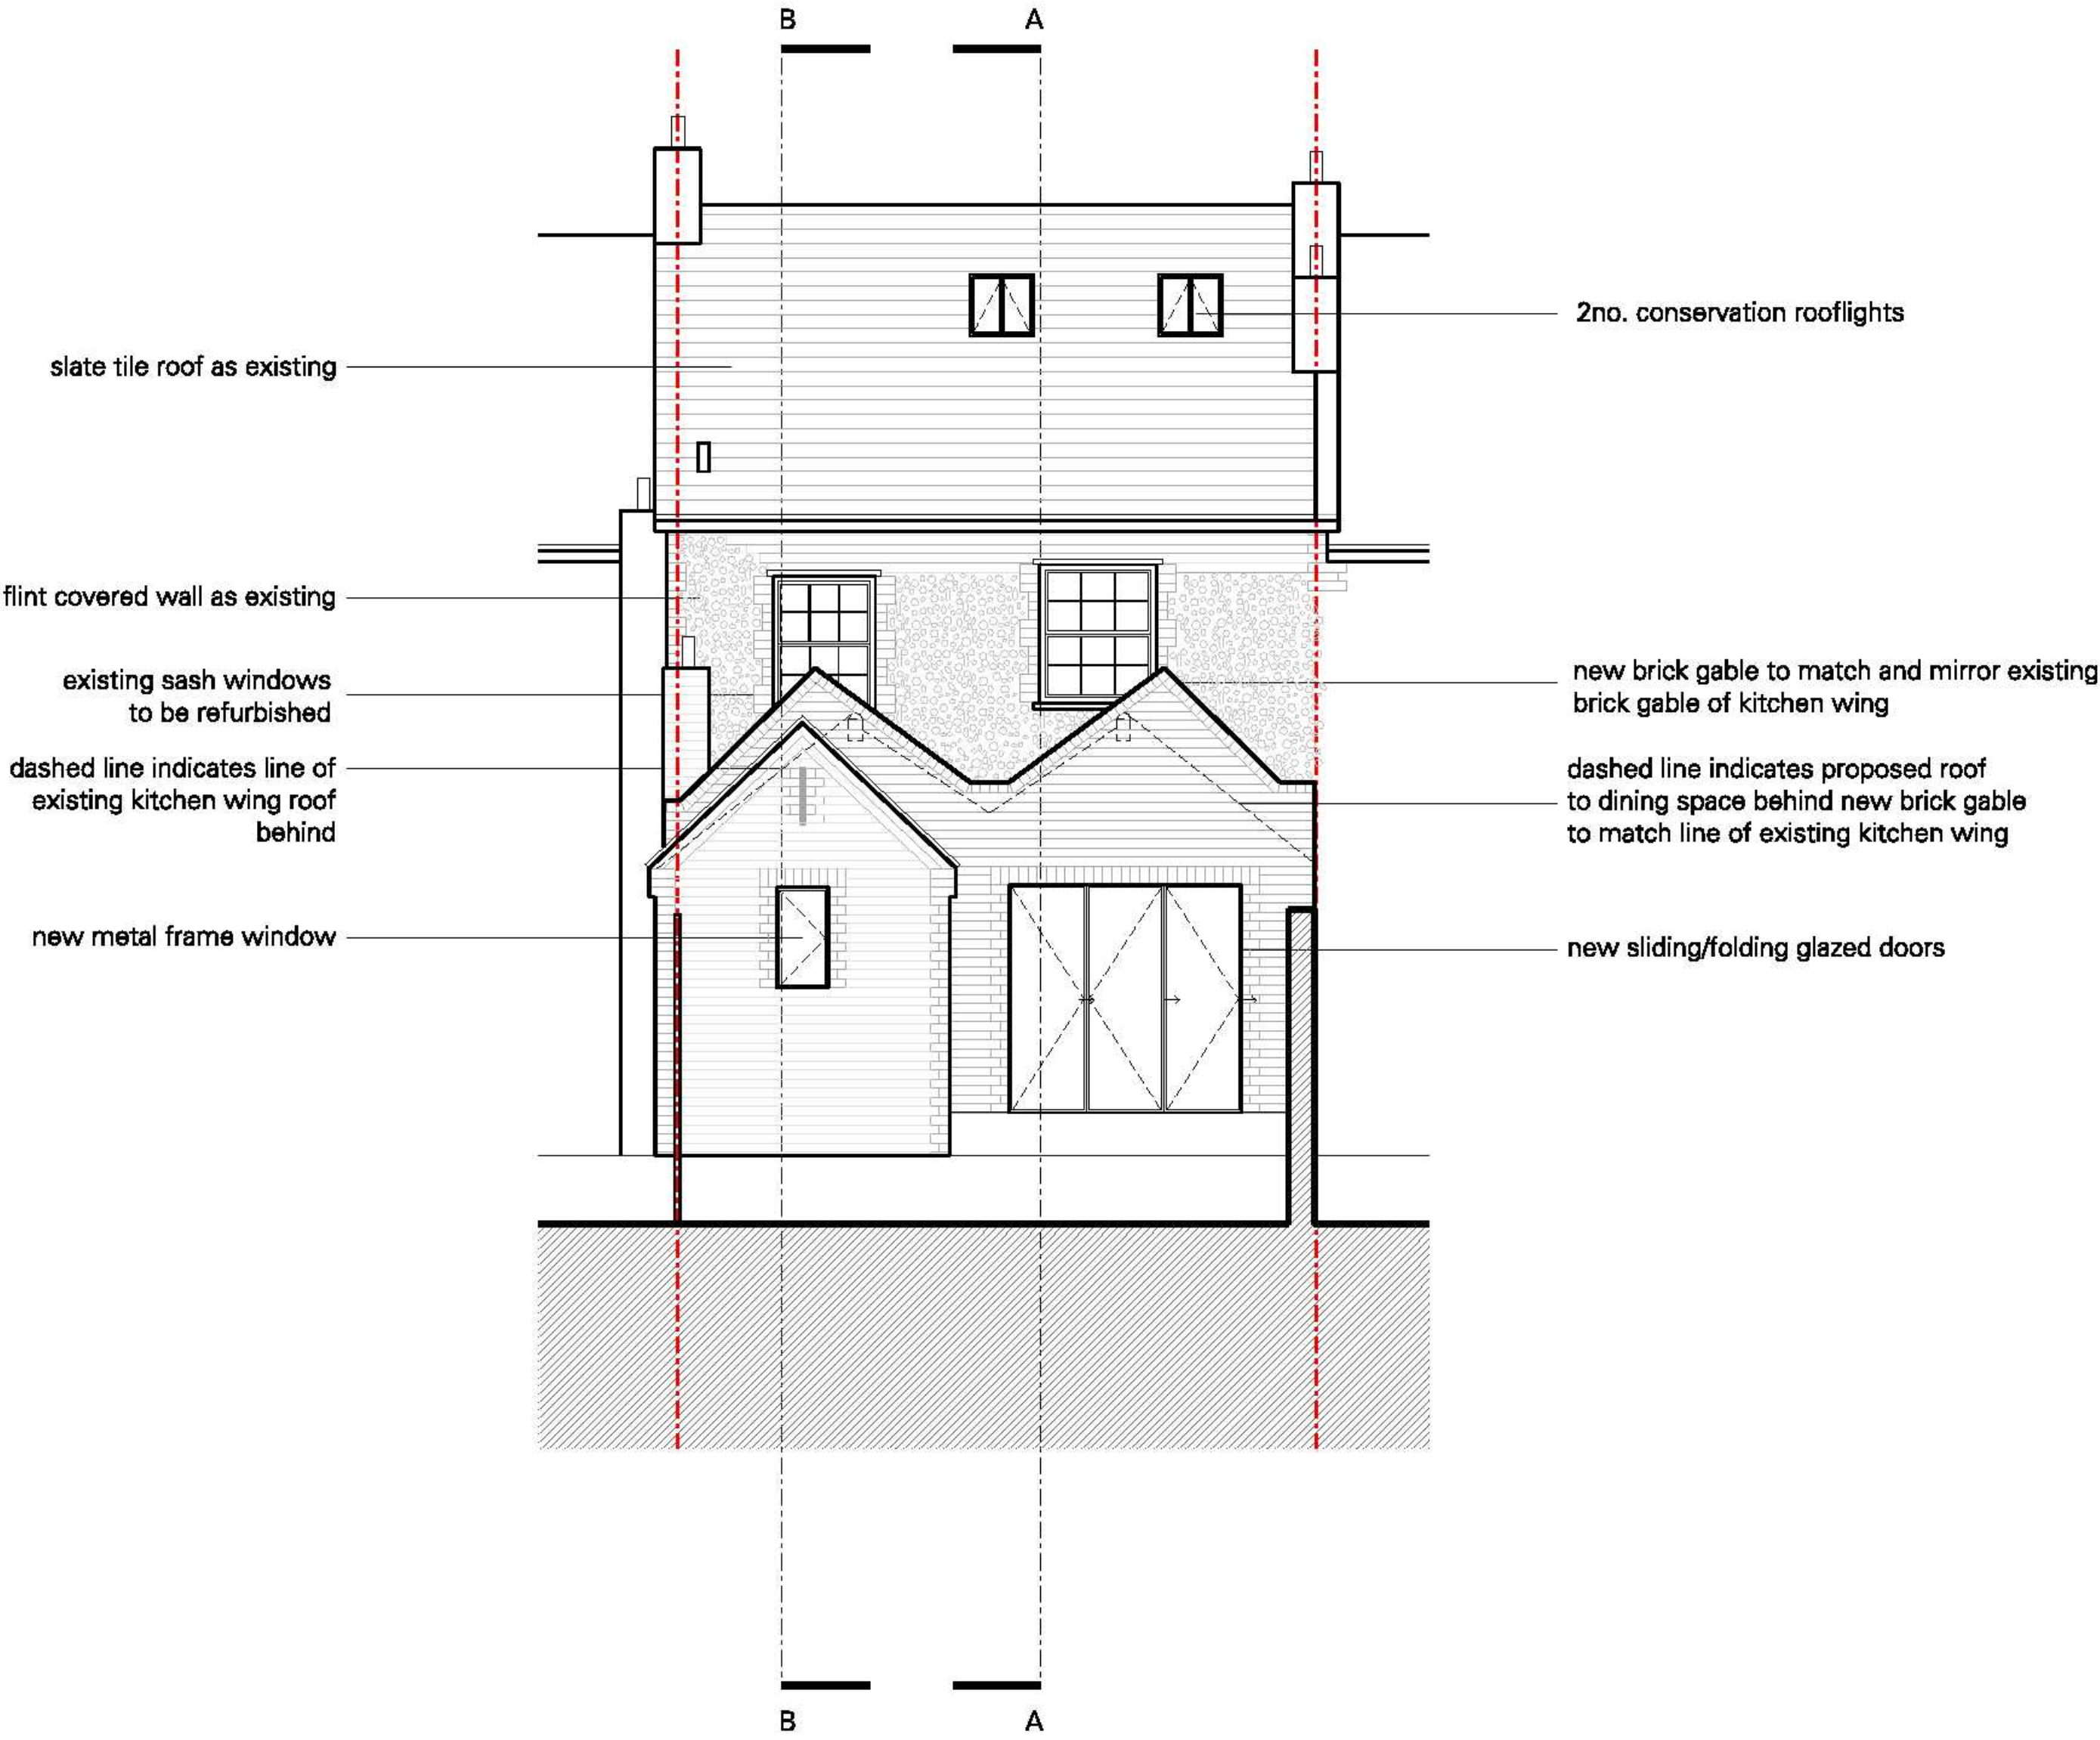

PROPOSED REAR ELEVATION