


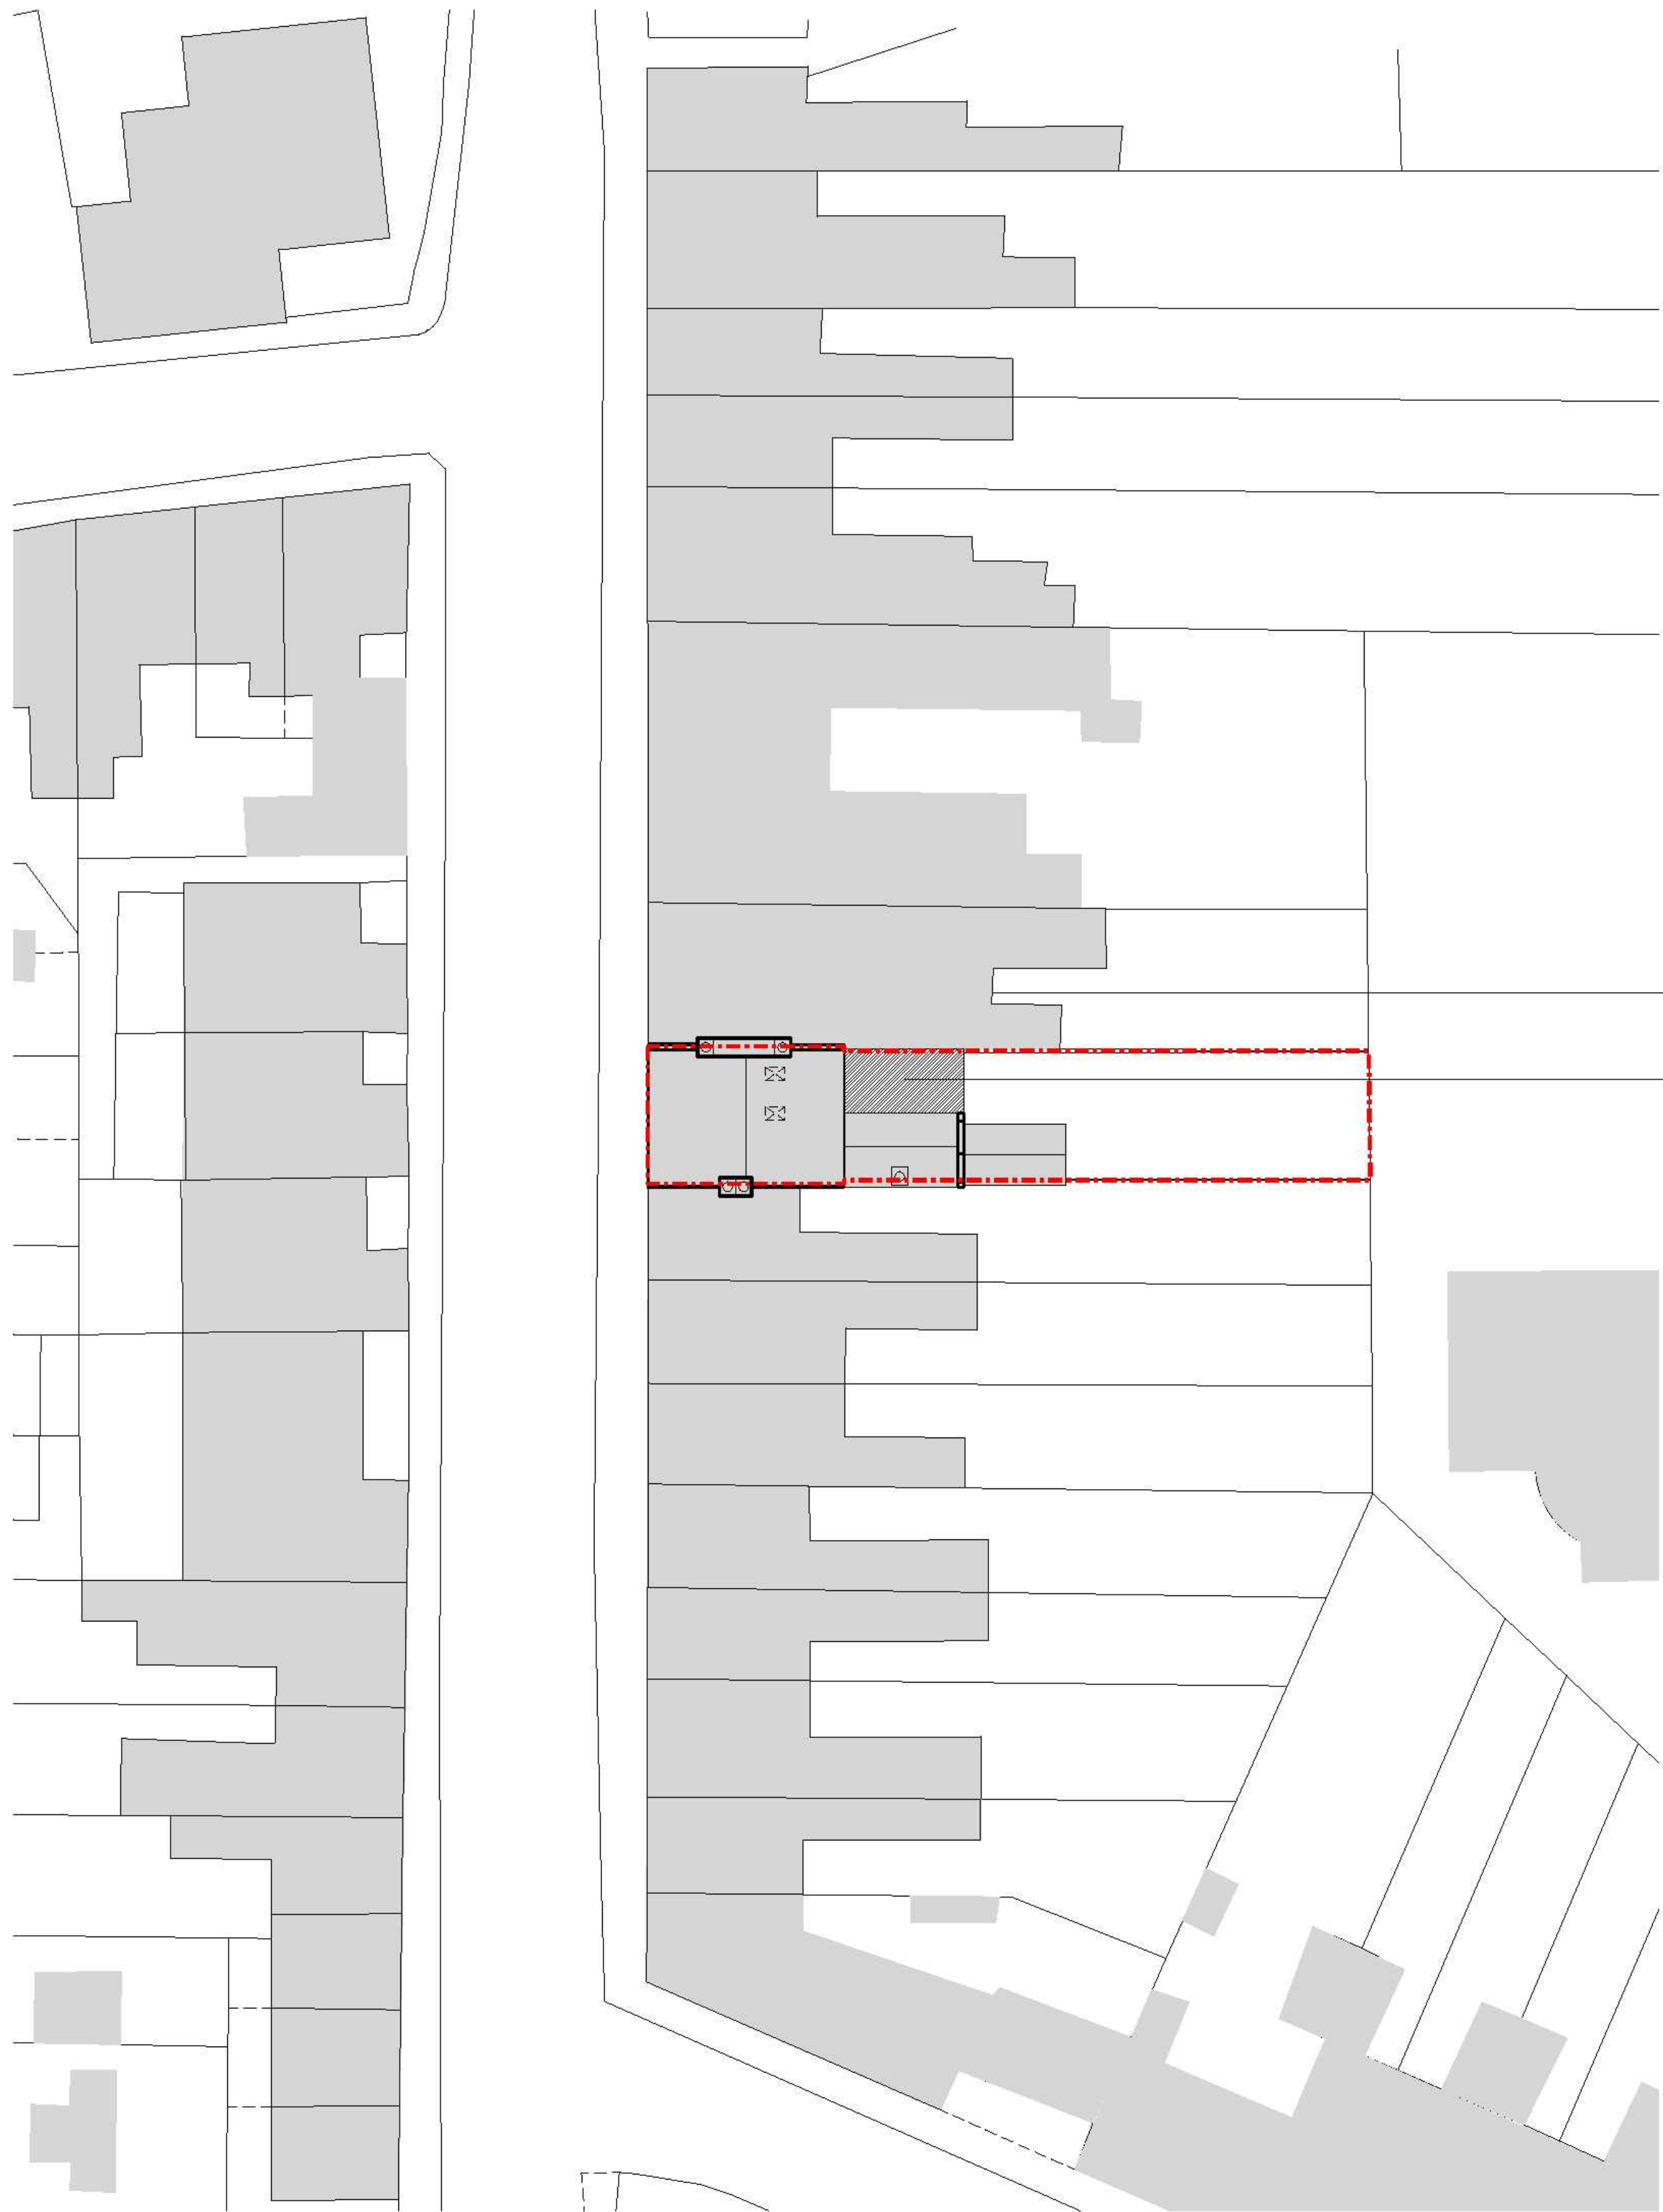


SITE PLAN

Planning

|                                   |          |
|-----------------------------------|----------|
| Project                           |          |
| 29 King Street, Arundel, BN18 9BJ |          |
| Drawing                           |          |
| Site plan                         |          |
| Scale                             | Date     |
| 1:50 @ A1                         | Aug 08   |
| Drawing number                    | Revision |
| 151 018                           | -        |

| Revision | Date | Drawn | Approved | Notes |
|----------|------|-------|----------|-------|
|          |      |       |          |       |
|          |      |       |          |       |
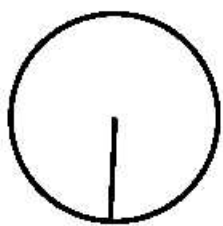

Scale 1:200

Waind Gohil Architects  
27 Bulwer Street London W12 8AR  
Phone +44 (0)20 8735 5367  
Email mail@waindgohil.co.uk  
www.waindgohil.co.uk

Do not scale. Use figured dimensions only.  
Confirm all dimensions on site