



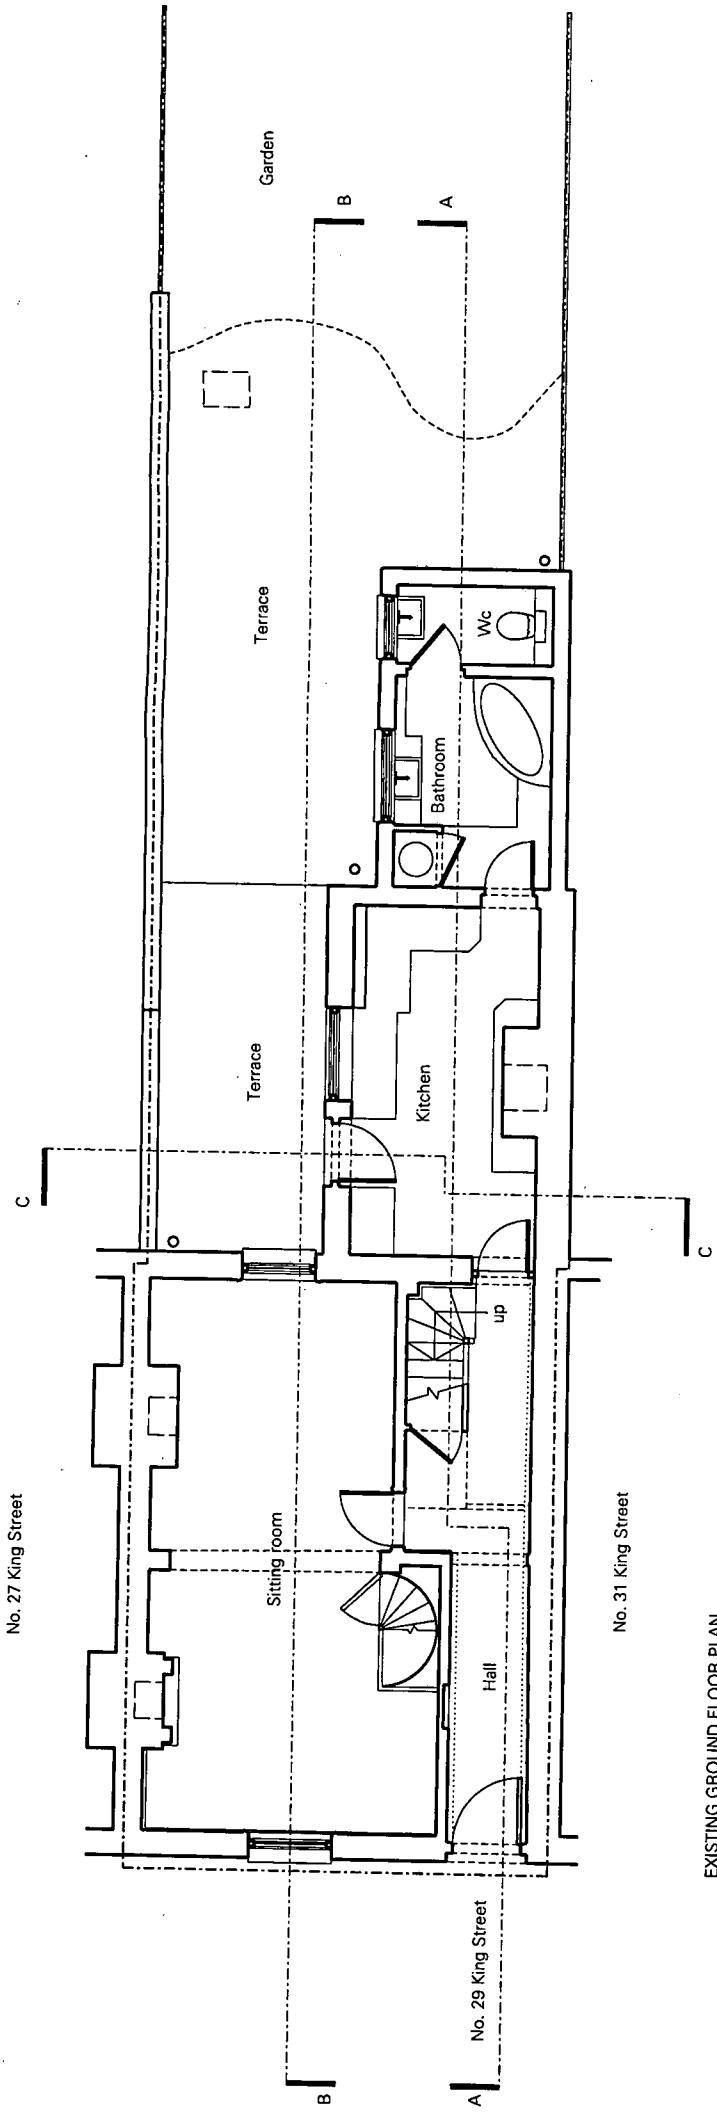

EXISTING GROUND FLOOR PLAN

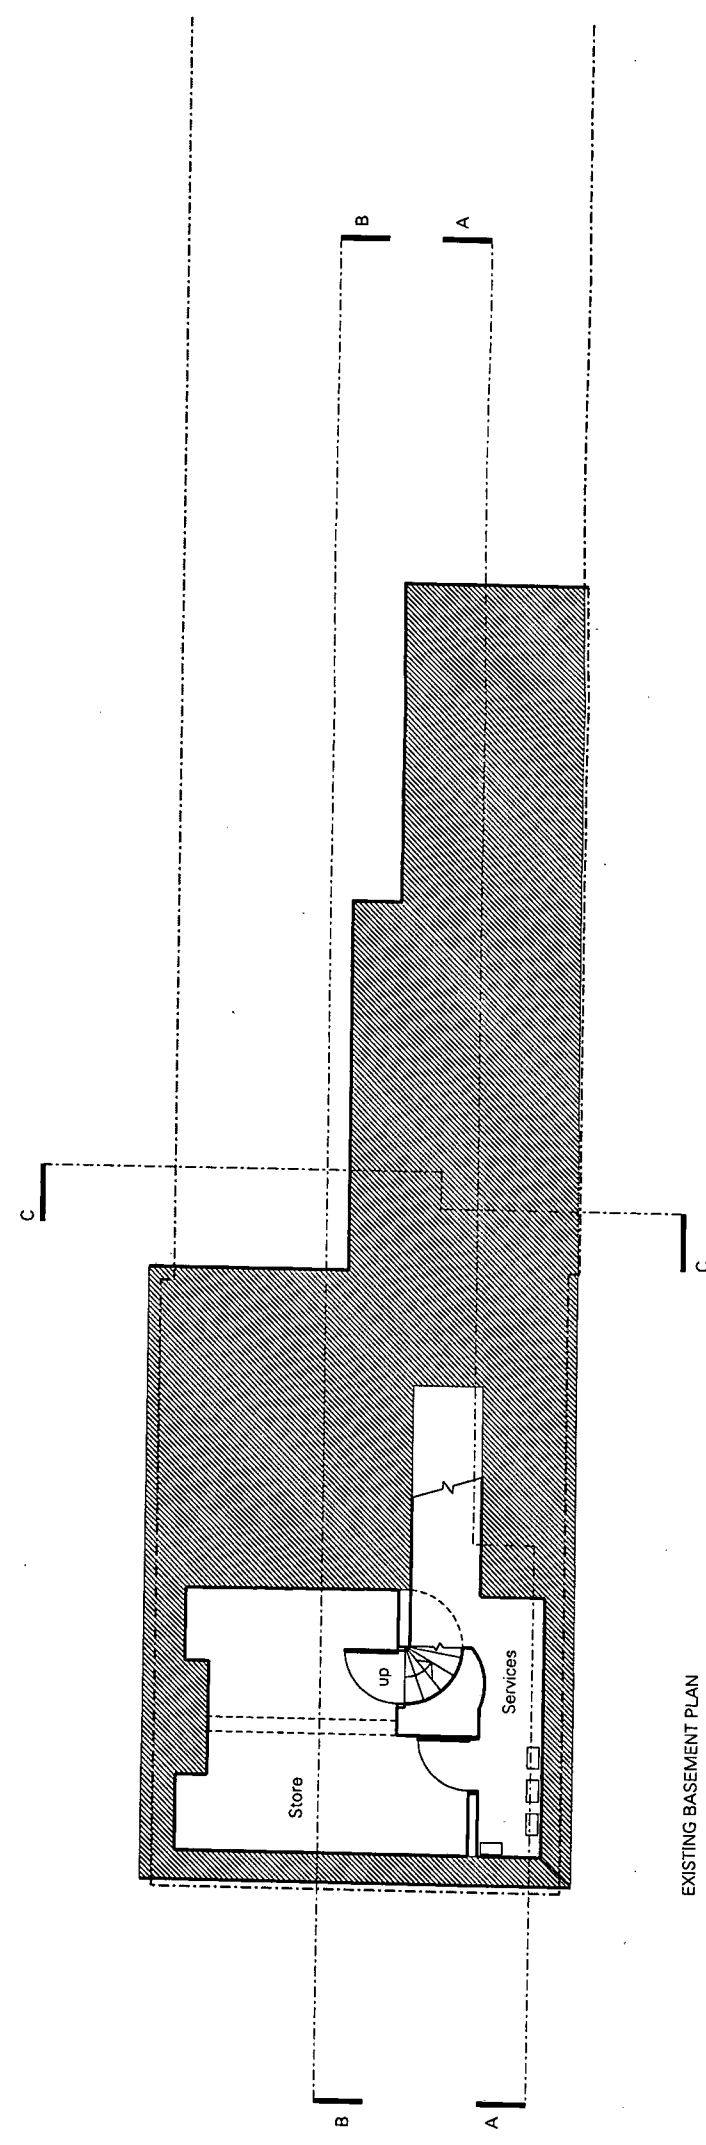

EXISTING BASEMENT PLAN

ARUN DISTRICT COUNCIL

No.	AB	117	08
-----	----	-----	----

PERMIT

RECEIVED 10 SEP 2008

Planning

Project
29 King Street, Arundel, BN18 9BJ

Drawing
Existing ground and basement floor plans


Scale
1:50 @ A1 1:100 @ A3

Date
July 2008

Drawing number
151 001

Revision
A

Revision	Date	Drawn	Approved	Notes
A	10.09	JA	PW	BOUNDARY AMENDED

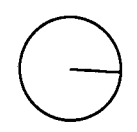

Scale 1:50

Waind Gohil Architects
27 Bulwer Street London W12 8AR
Phone +44 (0)20 8735 5367
Email mail@waindgohil.co.uk
www.waindgohil.co.uk

Do not scale. Use figured dimensions only.
Confirm all dimensions on site