

ARUN DISTRICT COUNCIL

No. AB 117 08

RECEIVED


10 SEP 2008

Structure to be demolished

Planning

Project	29 King Street, Arundel, BN18 9BJ
Drawing	Proposed ground floor plan
Scale	1:50 @ A1 1:100 @ A3
Date	July 2008
Drawing number	151 011
Revision	A


Revision	Date	Drawn	Approved	Notes
A	10.09	JA	PW	BOUNDARY AMENDED

 

0 1 m 2 m 3 m 4 m
Scale 1:50

Waind Gohil Architects
27 Bulwer Street London W12 8AR
Phone +44 (0)20 8735 5367
Email mail@waindgohil.co.uk
www.waindgohil.co.uk

Do not scale. Use figured dimensions only.
Confirm all dimensions on site

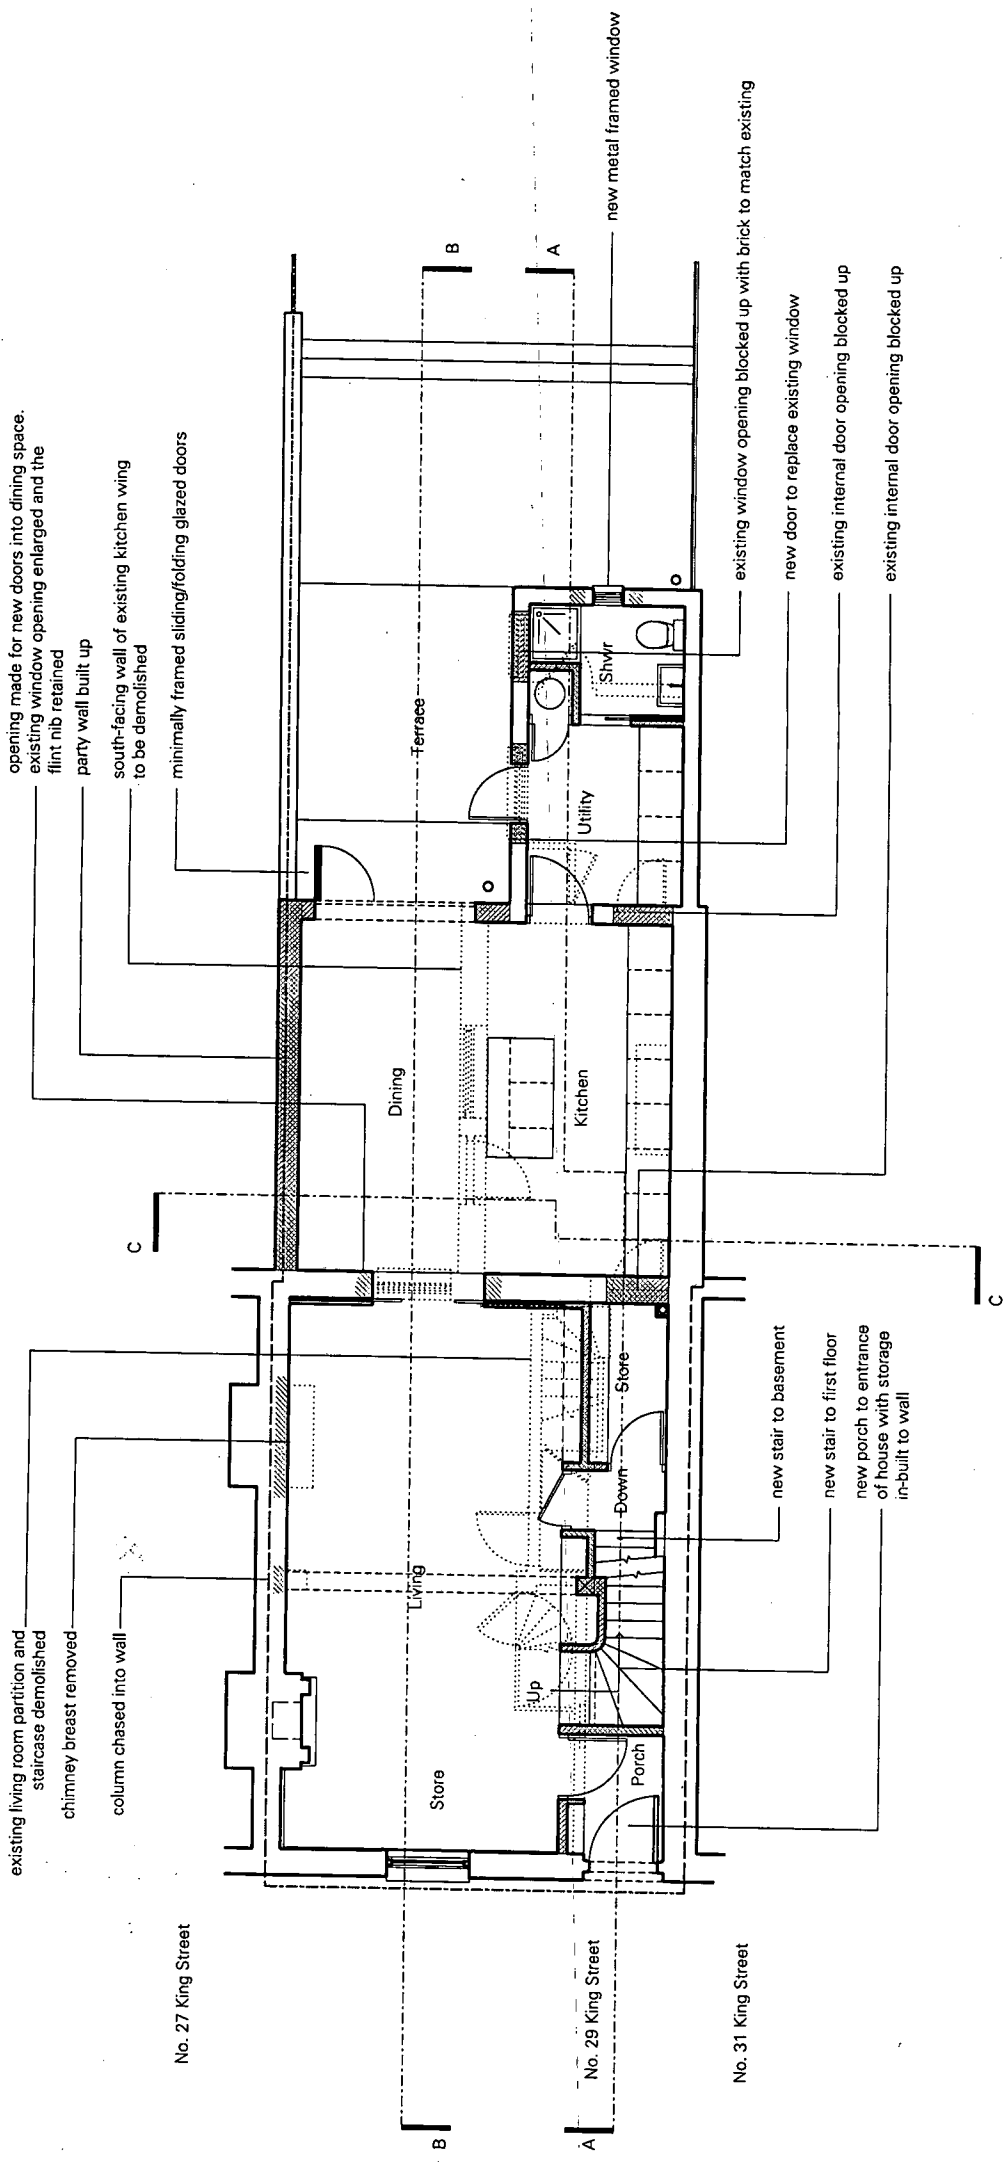

PROPOSED GROUND FLOOR PLAN