

ARUN DISTRICT COUNCIL

NO. AB 117 08

RECEIVED

NEW CONSTRUCTION


10 SEP 2008

Structure to be demolished

Planning

Project	29 King Street, Arundel, BN18 9BJ
Drawing	Proposed first floor plan
Scale	1:50 @ A1 1:100 @ A3
Date	July 2008
Drawing number	151 012
Revision	A


Revision	Date	Drawn	Approved	Notes
A	10.09	JA	PW	BOUNDARY AMENDED

 

0 1 m 2 m 3 m 4 m
Scale 1:50

Waind Gohil Architects
27 Bulwer Street London W12 8AR
Phone +44 (0)20 8735 5367
Email mail@waindgohil.co.uk
www.waindgohil.co.uk

Do not scale. Use figured dimensions only.
Confirm all dimensions on site

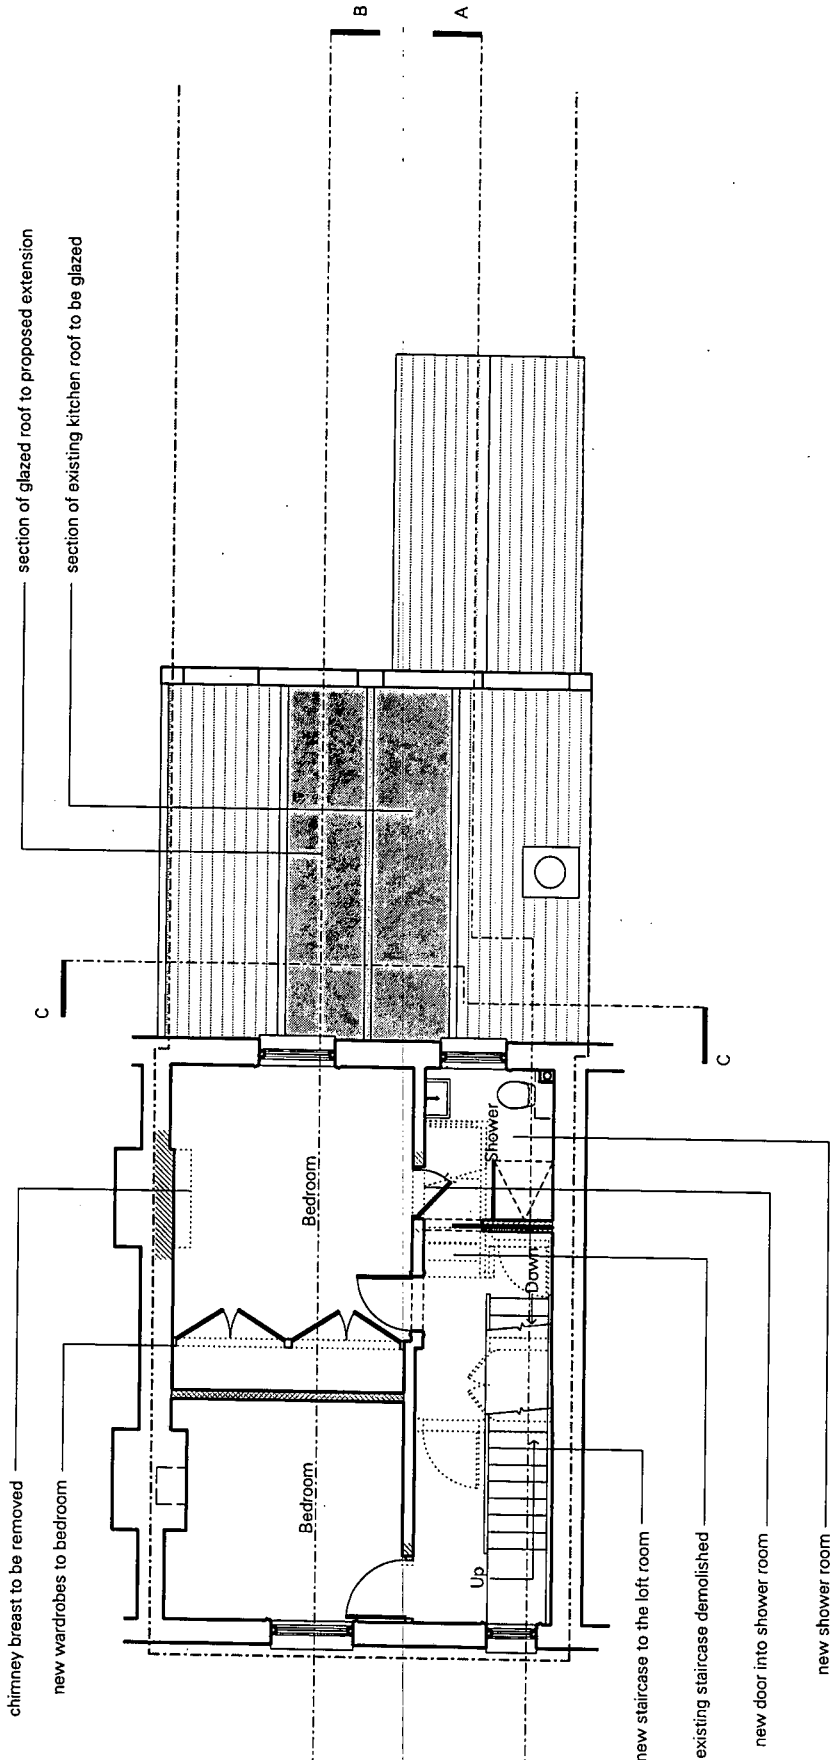

PROPOSED FIRST FLOOR PLAN