

WAIND
GOHIL
ARCHITECTS


ARUN DISTRICT COUNCIL		
No.	AB 117	08
RECEIVED		
10 SEP 2008		

Structure to be demolished


Planning

Project	29 King Street, Arundel, BN18 9BJ		
Drawing	Proposed second floor plan		
Scale	1:50 @ A1	1:100 @ A3	Date
Drawing number	151/013		July 2008
Revision	A		

Revision	Date	Drawn	Approved	Notes
A	10.09	JA	PW	BOUNDARY AMENDED

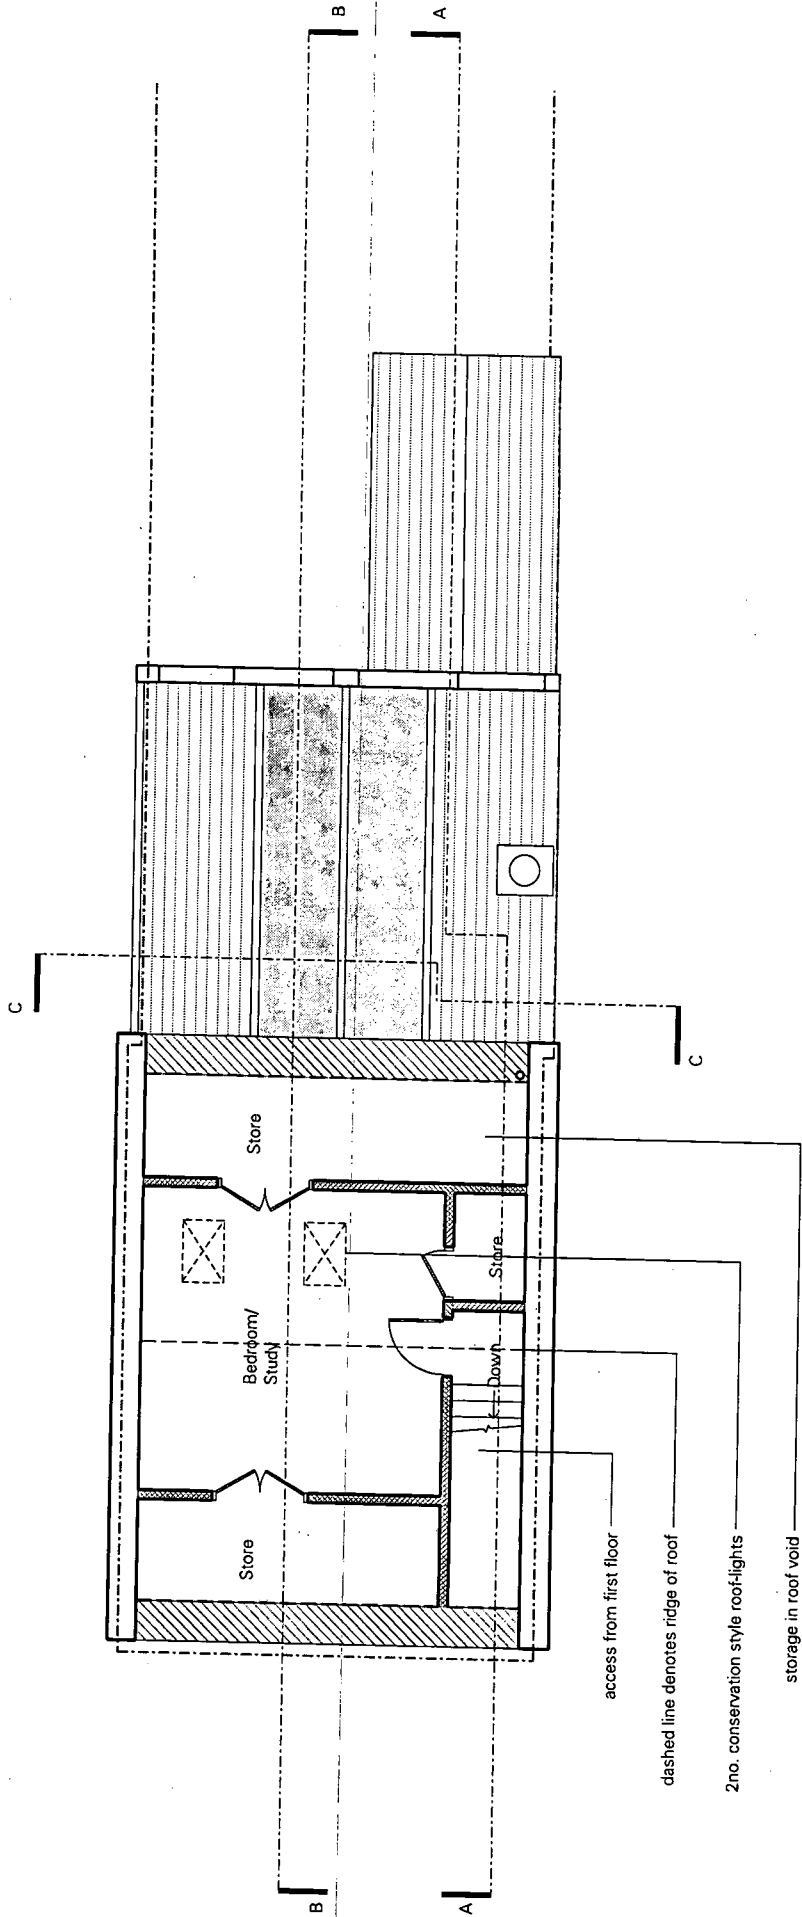

PROPOSED SECOND FLOOR PLAN

 

0 1 m 2 m 3 m 4 m
Scale 1:50

Waind Gohil Architects
27 Bulwer Street London W12 8AR
Phone +44 (0)20 8735 5367
Email mail@waindgothil.co.uk
www.waindgothil.co.uk

Do not scale. Use figured dimensions only.
Confirm all dimensions on site