

ARUN DISTRICT COUNCIL

AB/117/08


CONSTRUCTION

New construction

REC Structure to be demolished

10 SEP 2008

Planning

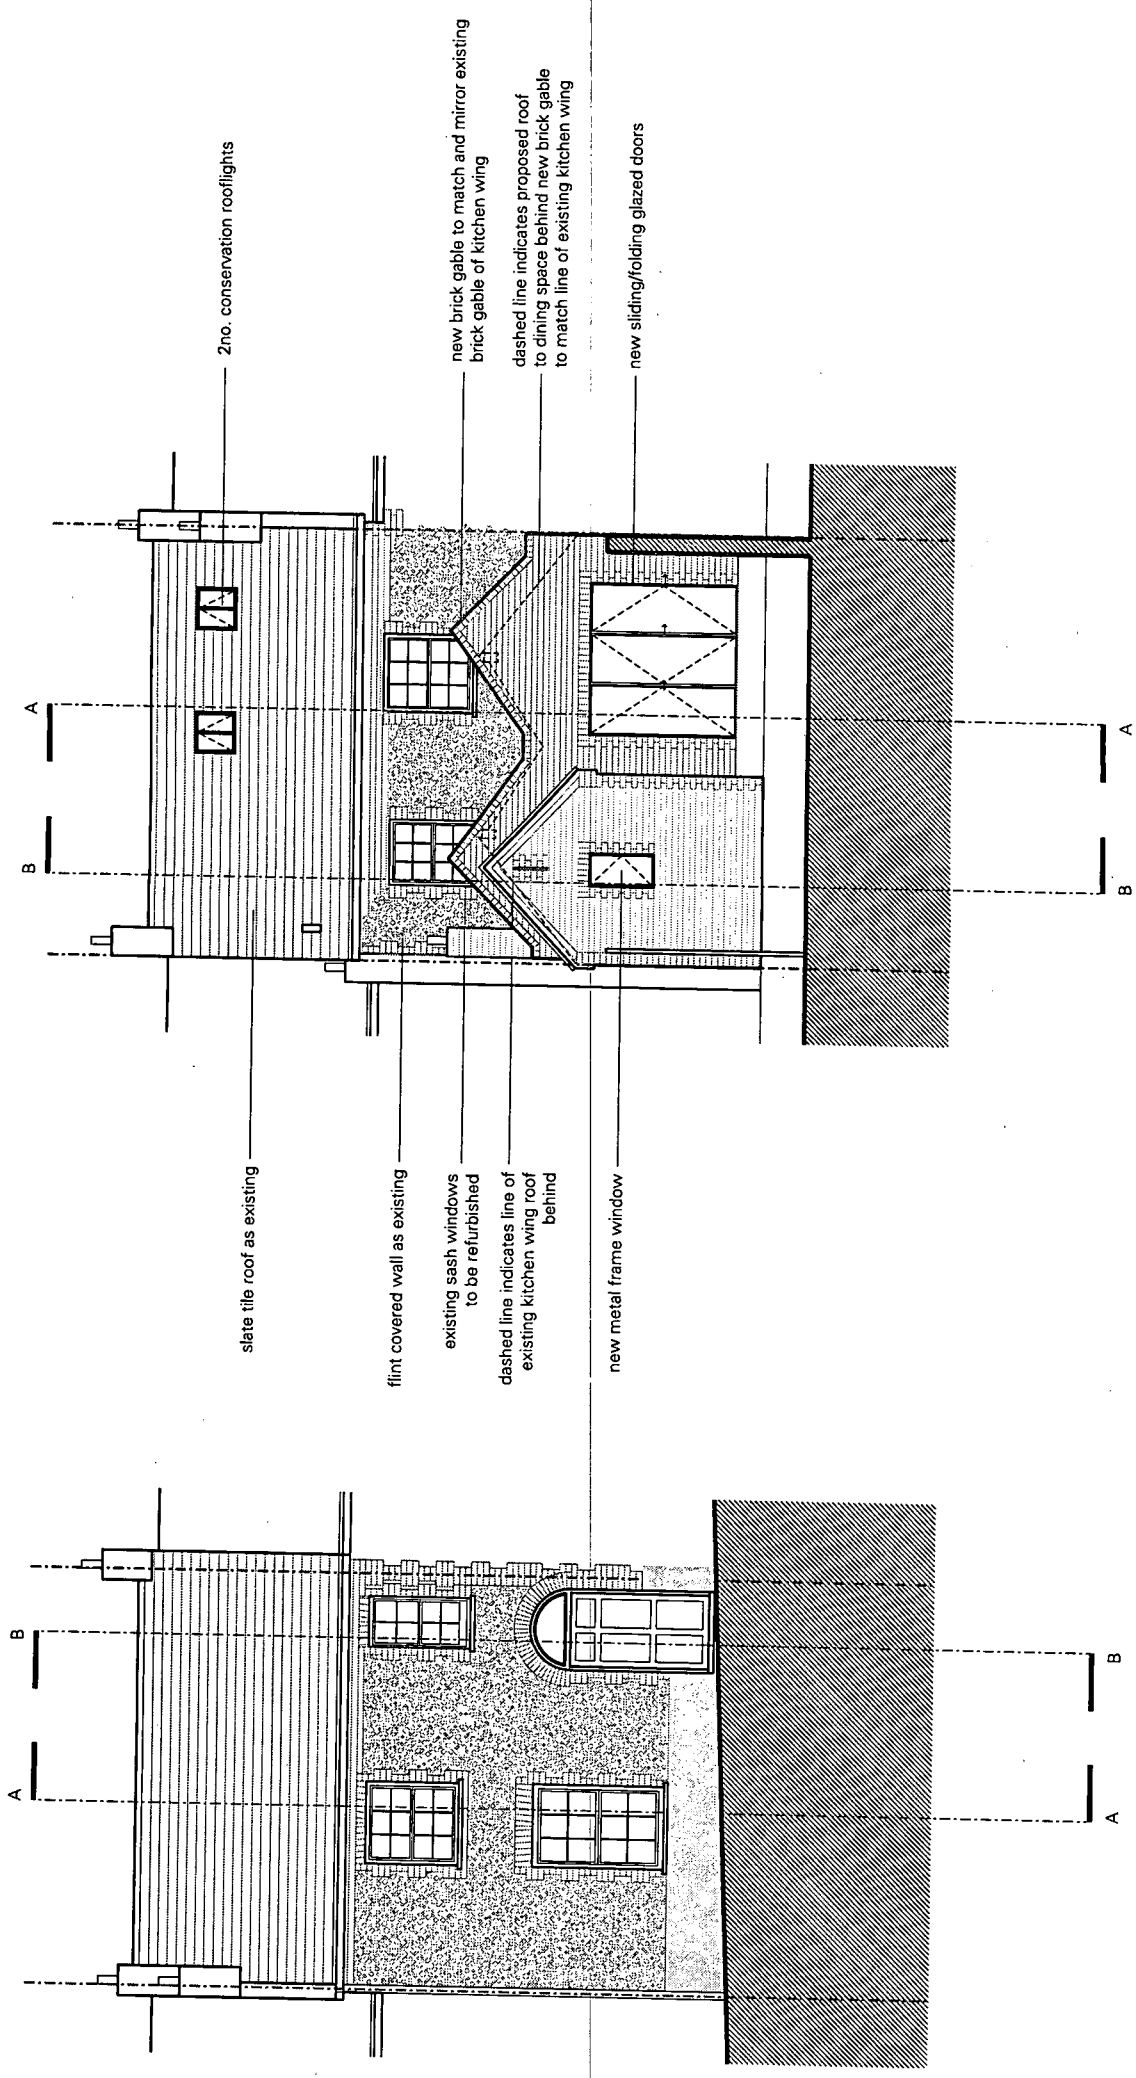


FRONT ELEVATION

please note: front elevation remains as existing

PROPOSED REAR ELEVATION

Project	29 King Street, Arundel, BN18 9BJ
Drawing	Proposed front and rear elevations
Scale	1:50 @ A1 1:100 @ A3
Date	July 2008
Drawing number	151-017
Revision	A

Revision	Date	Drawn	Approved	Notes
A	10.09	JA	PW	BOUNDARY AMENDED

 

Waind Gohil Architects
27 Bulwer Street London W12 8AR
Phone +44 (0)20 8735 5367
Email mail@waindgohil.co.uk
www.waindgohil.co.uk

Do not scale. Use figured dimensions only.
Confirm all dimensions on site