


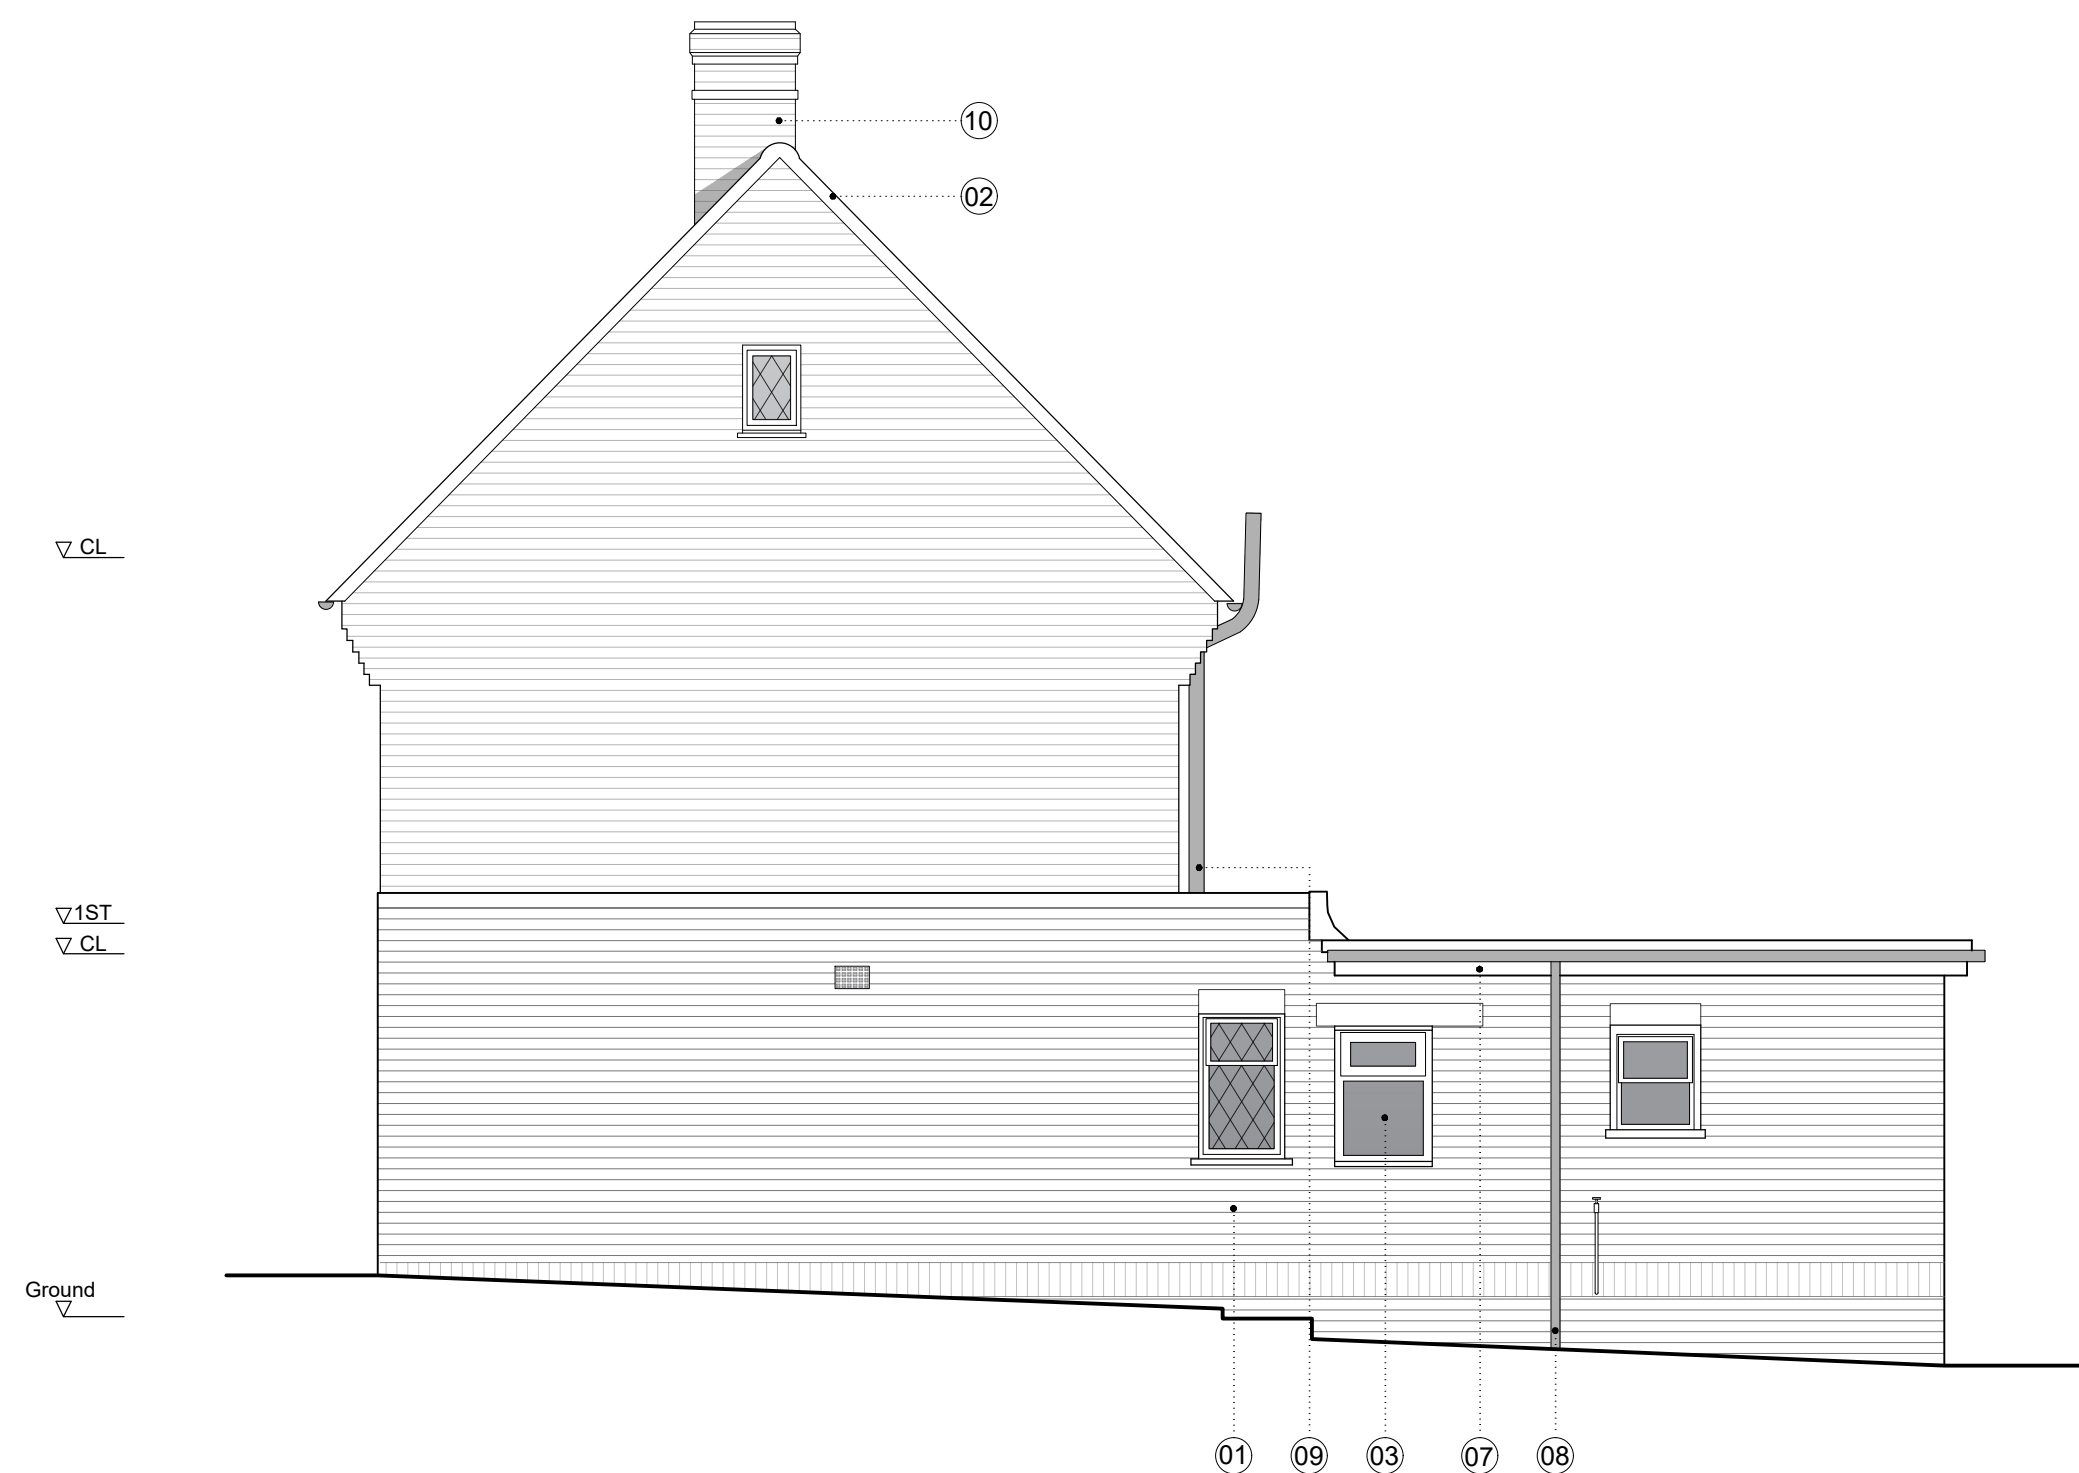

01 EXISTING NORTH-EAST ELEVATION
2001 Scale: 1:50




02 EXISTING NORTH-WEST ELEVATION
2001 Scale: 1:50



03 EXISTING SOUTH-WEST ELEVATION
2001 Scale: 1:50



04 EXISTING SOUTH-EAST ELEVATION
2001 Scale: 1:50

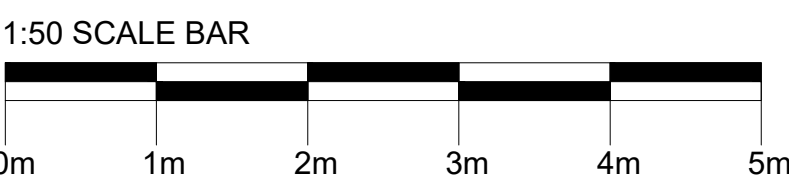

- Notes
- All dimensions must be checked on site and not scaled from this drawing, apart from the local authority.
 - Any works commencing on site prior to obtaining full planning and building regulation approval including full condition discharge, is entirely at the client's / contractor's risk.
 - The contractor is responsible for taking and checking all levels and dimensions prior to ordering materials and starting work on site. Any discrepancies are to be reported to OM Architectural Design prior to commencing any works.
 - All building work is to be carried out in accordance with building regulations and to the satisfaction of the local authority and as such additional unforeseen building works may be required on site.
 - These drawings do not constitute full working drawings.
 - All drawings are copyright of OM Architectural Design and may not be copied or reproduced by any third party without prior written consent.

- KEY
- 01 Brickwork & Mortar
 - 02 Roof Tiles - plain clay tile (red)
 - 03 UPVC Windows (white)
 - 04 UPVC Bay Windows (white)
 - 05 Main Entrance Door
 - 06 Garage Door
 - 07 UPVC Facia/Soffit boards (white)
 - 08 UPVC Rainwater Goods/Guttering (black)
 - 09 PVC Soil Pipe (black)
 - 10 Chimney Stack
 - 11 Closeboard Fencing (stained)
 - 12 Sunroom
 - 13 Column/Pilaster & Canopy

00	Planning submission	SB	OM
Rev	Date + notes	Drwn	Chkd

OM Architectural Design

Works House, Station Road, Angmering, BN16 3AA
Tel: 07590 508302
E-mail: info@olivermcgowan.co.uk

Project
Torton Hill Road, Arundel.

Drawing
Existing Elevations

Job Ref	Dwg No	Revision
BBI	2001	00
Scale(s)	Size	Date
1:50	A1	May 2019
Drwn	Chkd	
SB	OM	

Status
Planning