



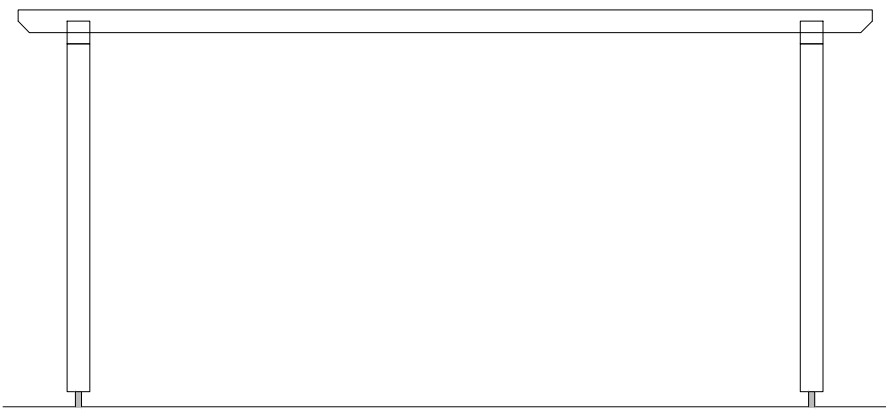


North Elevation (Front)

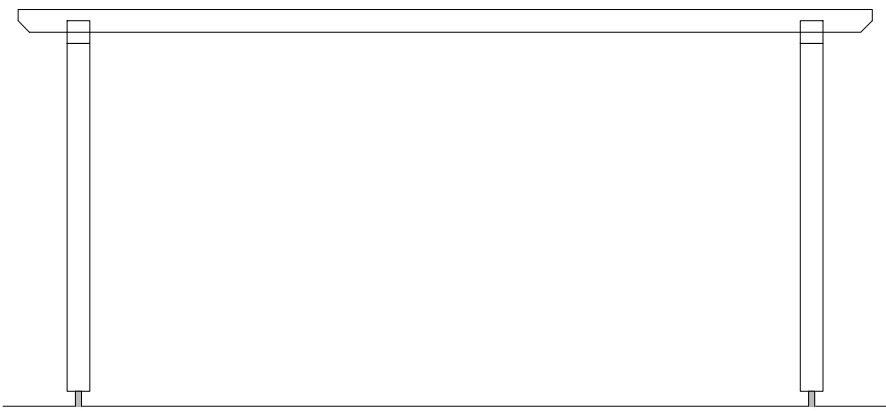

South Elevation (Rear)


Main Oak upright (150mm x 150mm PAR Air dried oak) finishing a minimum of 2.4mtrs to the underside of the 150mm x 150mm support beam from the finished level of the york stone paving.

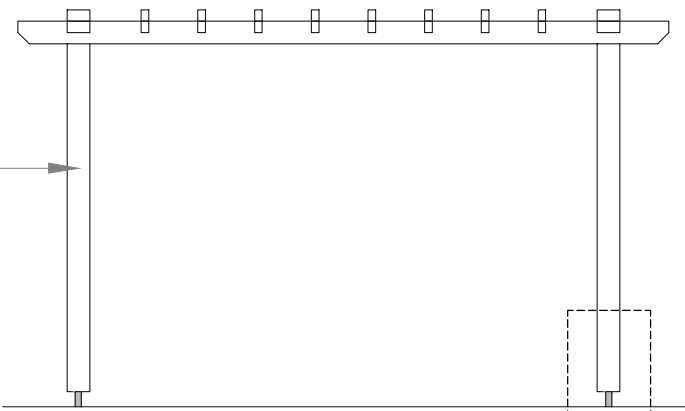

East Elevation (Side)


Pergola Footings Detail

Air dried PAR Oak 150 x 50mm cross member rebatted 75mm onto 150mm x 150mm main beam. 45 Degree cut end on each end of the beam set 75mm in from both the bottom and top of the beam.

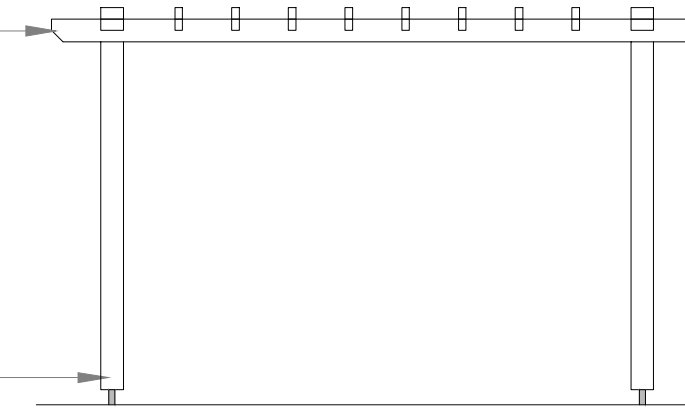


West Elevation (Side)

Heavy-duty galvanised concrete-in pergola post support / 22mm thick reinforced steel rebar ground anchor/ foundation foot base

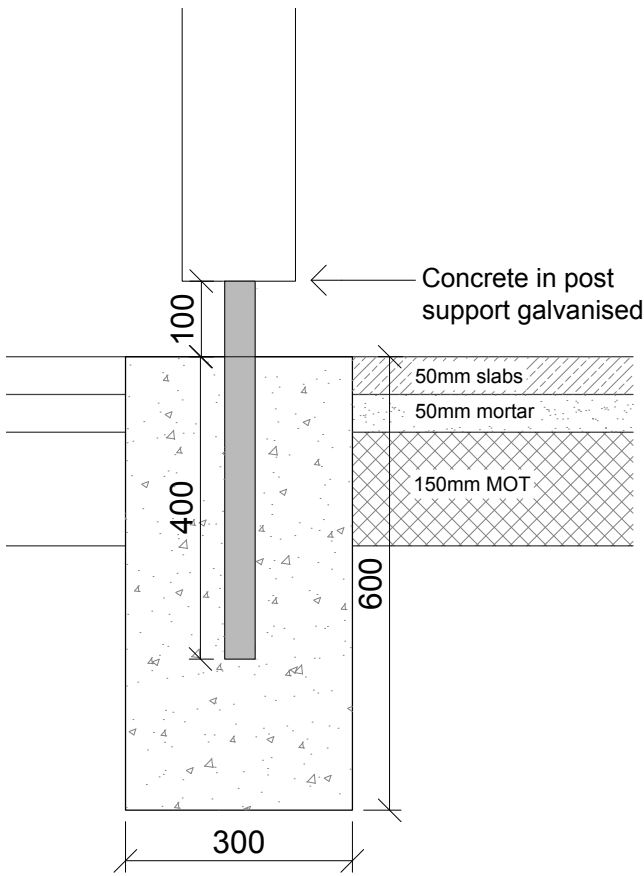

Pergola footings Detail 1:10

Proposed drawings 1:50

 

Revisions:
A Pergola size amended. 01/10/25 BF

This drawing is the property of Fuller Architects and is not to be copied reproduced, retained or disclosed to any unauthorised person either wholly or in part without prior consent. Do not scale from this drawing except for Planning purposes. Use all figured dimensions only. All figured dimensions to be checked on site prior to construction. All discrepancies, errors and omissions to be reported to Fuller Architects prior to construction. Layout and dimensions existing building to be checked on site.

FULLER

• ARCHITECTS •

01903 774754
info@fuller-architects.co.uk
fuller-architects.co.uk
103-105 Sea Road, East Preston,
BN16 1NX

Job Title
38 Maltravers Street, Arundel
Client
Miss J Rausing

Drawing Name
Pergola Elevations & Detail - Proposed

Drawing Status
Planning

Drawn by BF Date Sep 25
Checked by LW Date Sep 25

Drawing Scale
1:50 at A2

Drawing No Status Revision
223168/02 A