



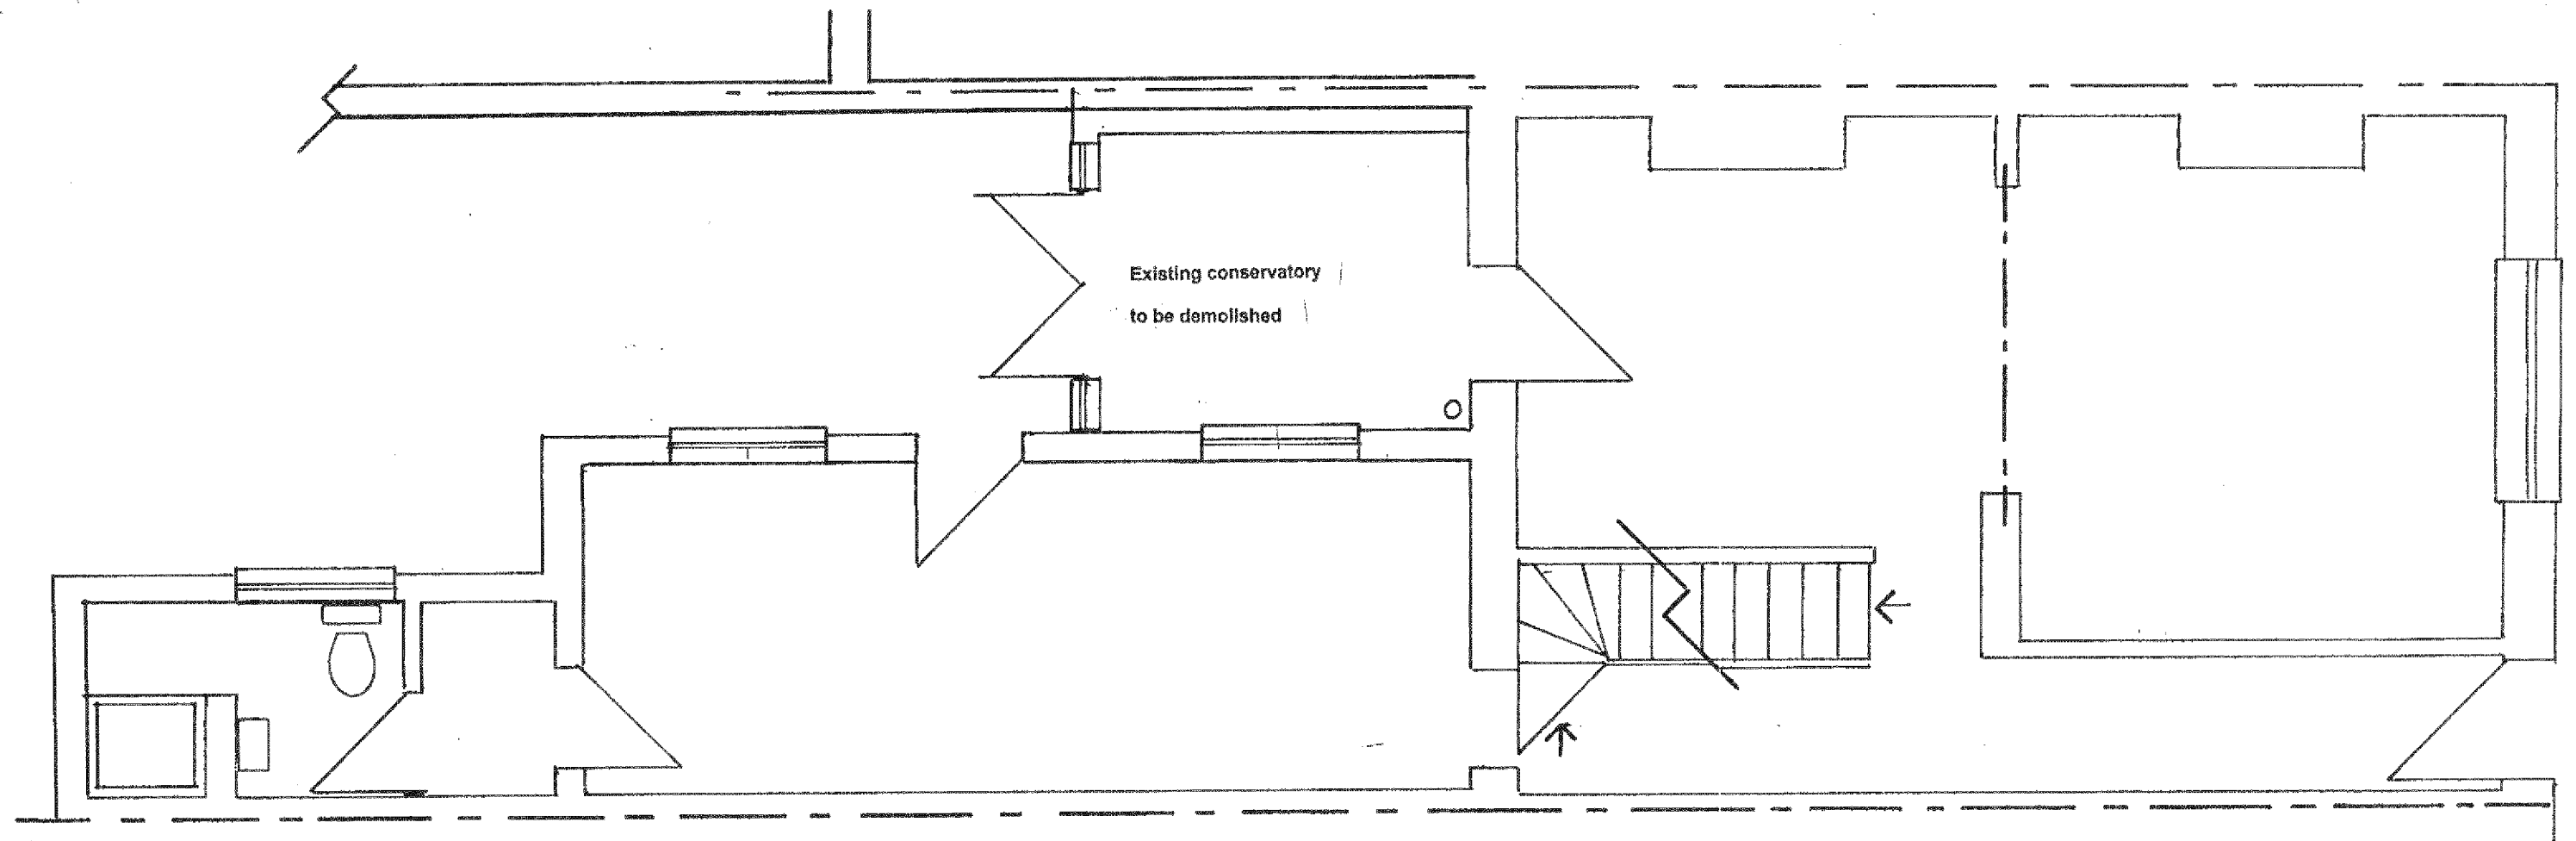

EXISTING GROUND FLOOR PLAN

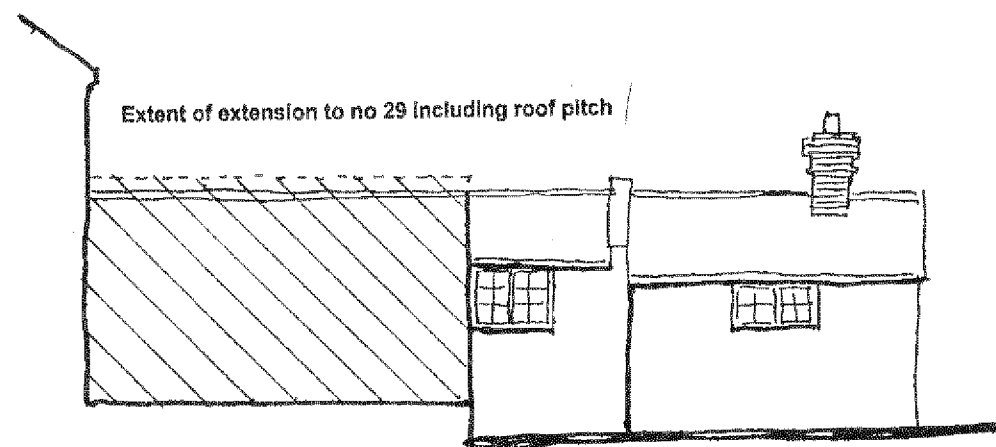

EXISTING WEST ELEVATION



EXISTING REAR ELEVATION

TUNMORE DESIGN and BUILD
UNIT 2 HOLLYACRE TODDINGTON LANE
LITTLEHAMPTON W.SUSSEX
BN17 7PP

Conversion of loft to form bedroom and en-suite and demolition of conservatory with extension and alterations to form kitchen/family room, utility and cloakroom

THE OLD BAKEHOUSE, 27 KING STREET
ARUNDEL

EXISTING GROUND FLOOR PLAN
EXISTING REAR ELEVATION

Date.	Scale.	Drawn.
Sep-12	1:100	TT
	1:50	

Dwg No	Revn.
27KS 1	