



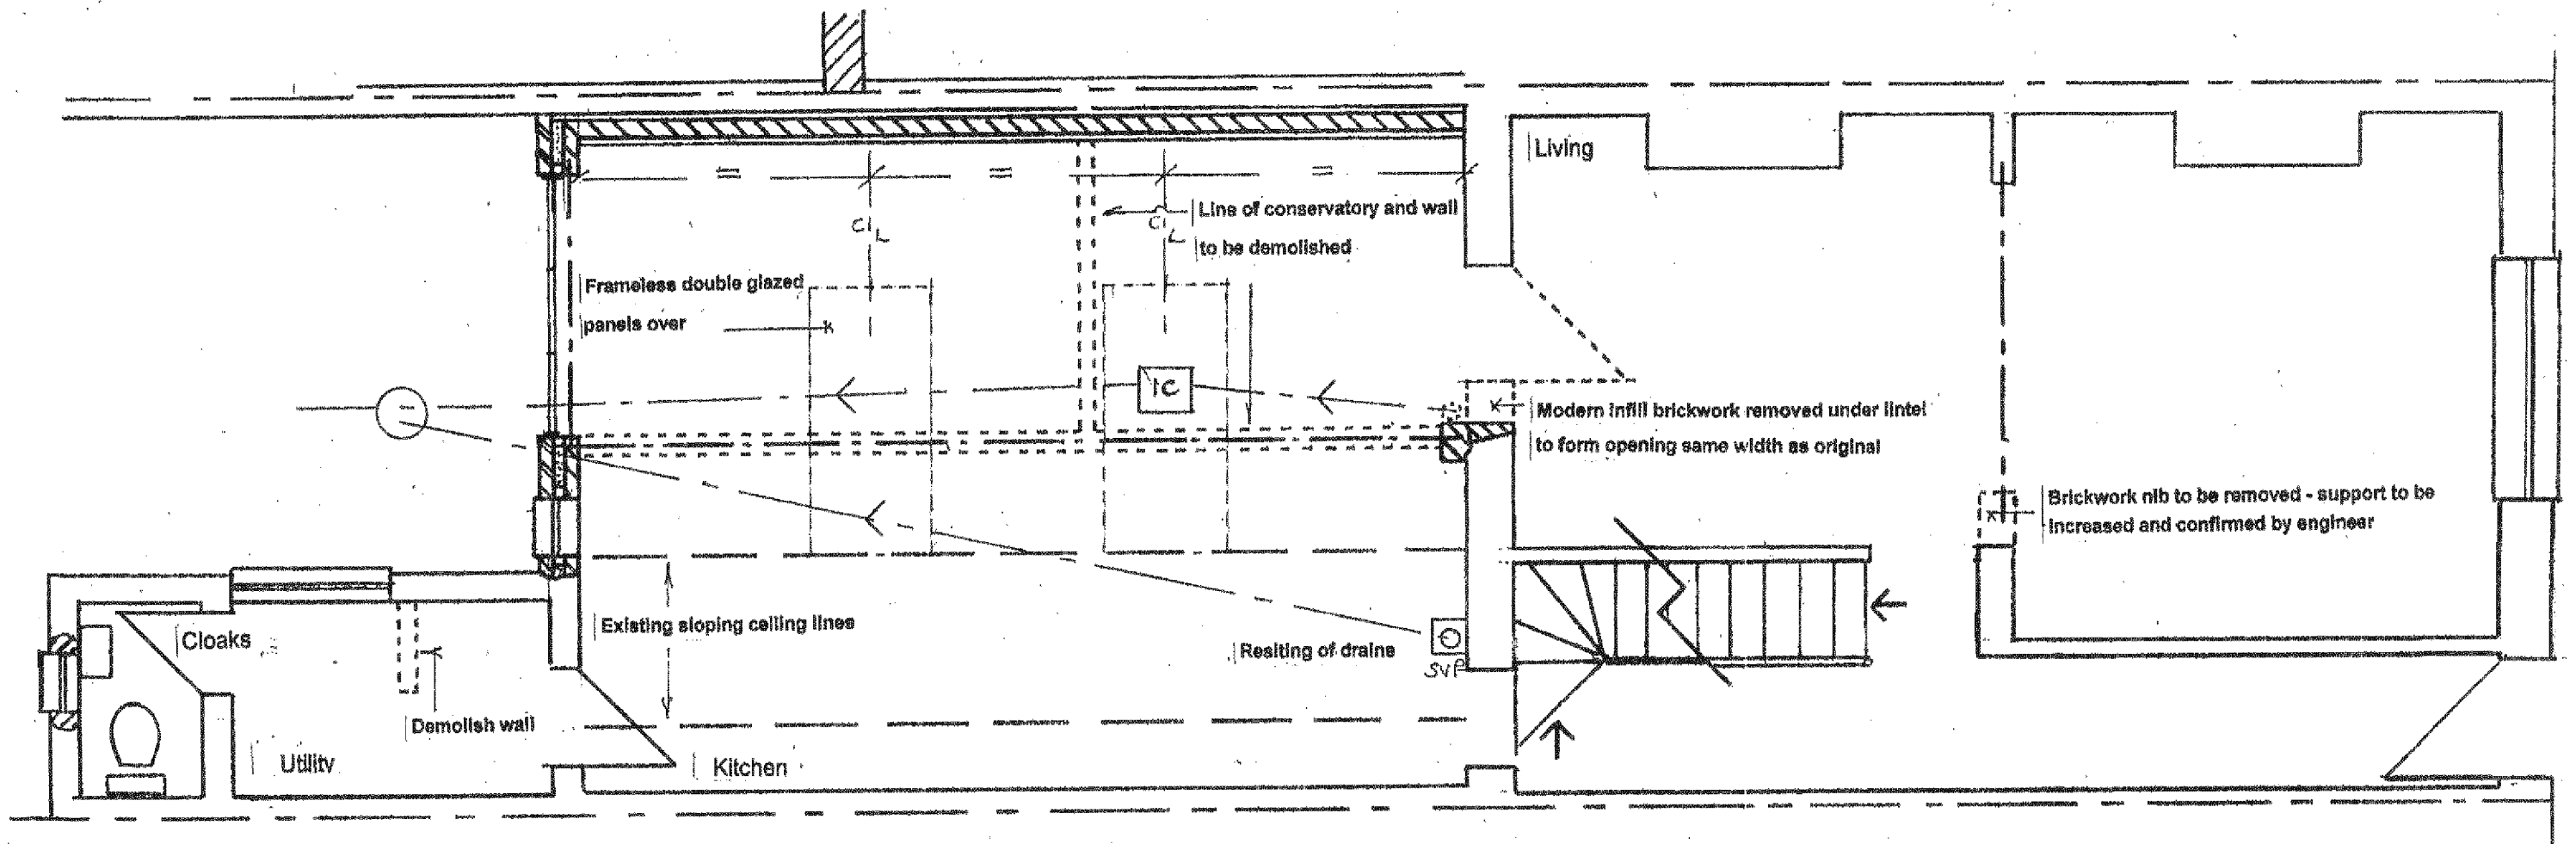

PROPOSED GROUND FLOOR

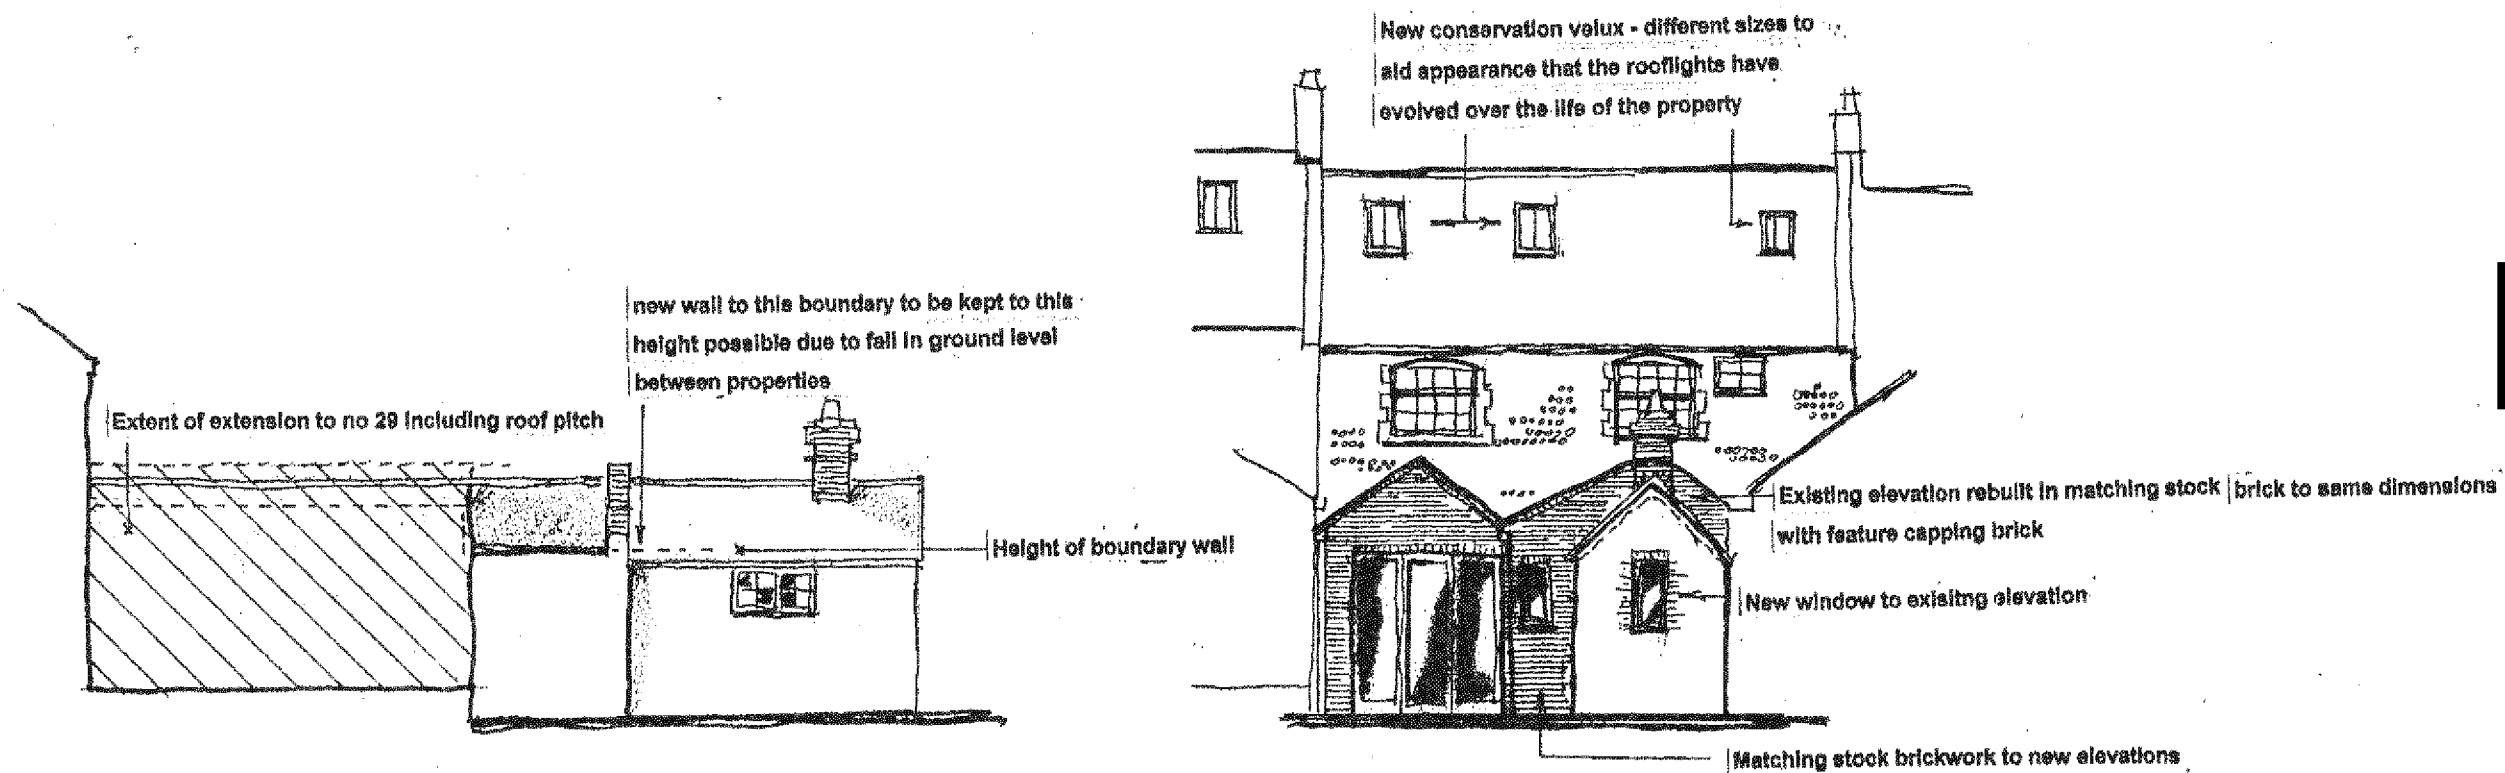

PROPOSED REAR [SOUTH] ELEV

PROPOSED WEST ELEV

TUNMORE DESIGN and BUILD
UNIT 2 HOLLYACRE TODDINGTON LANE
LITTLEHAMPTON W.SUSSEX
BN17 7PP

Conversion of loft to form bedroom and en-suite and demolition of conservatory with extension and alterations to form kitchen/family room, utility and cloakroom

THE OLD BAKEHOUSE, 27 KING STREET
ARUNDEL

PROPOSED GROUND FLOOR PLAN AND
PROPOSED REAR ELEVATION

Date.	Scale.	Drawn.
Sep-12	1:100	TT
	1:50	
Dwg No	Revn.	
27KS 3		