



Conversion of loft to form bedroom and en-suite and demolition of conservatory with extension and alterations to form kitchen/family room, utility and cloakroom

THE OLD BAKEHOUSE, 27 KING STREET  
ARUNDEL

PROPOSED SECOND FLOOR PLAN AND  
PROPOSED SECTION AA

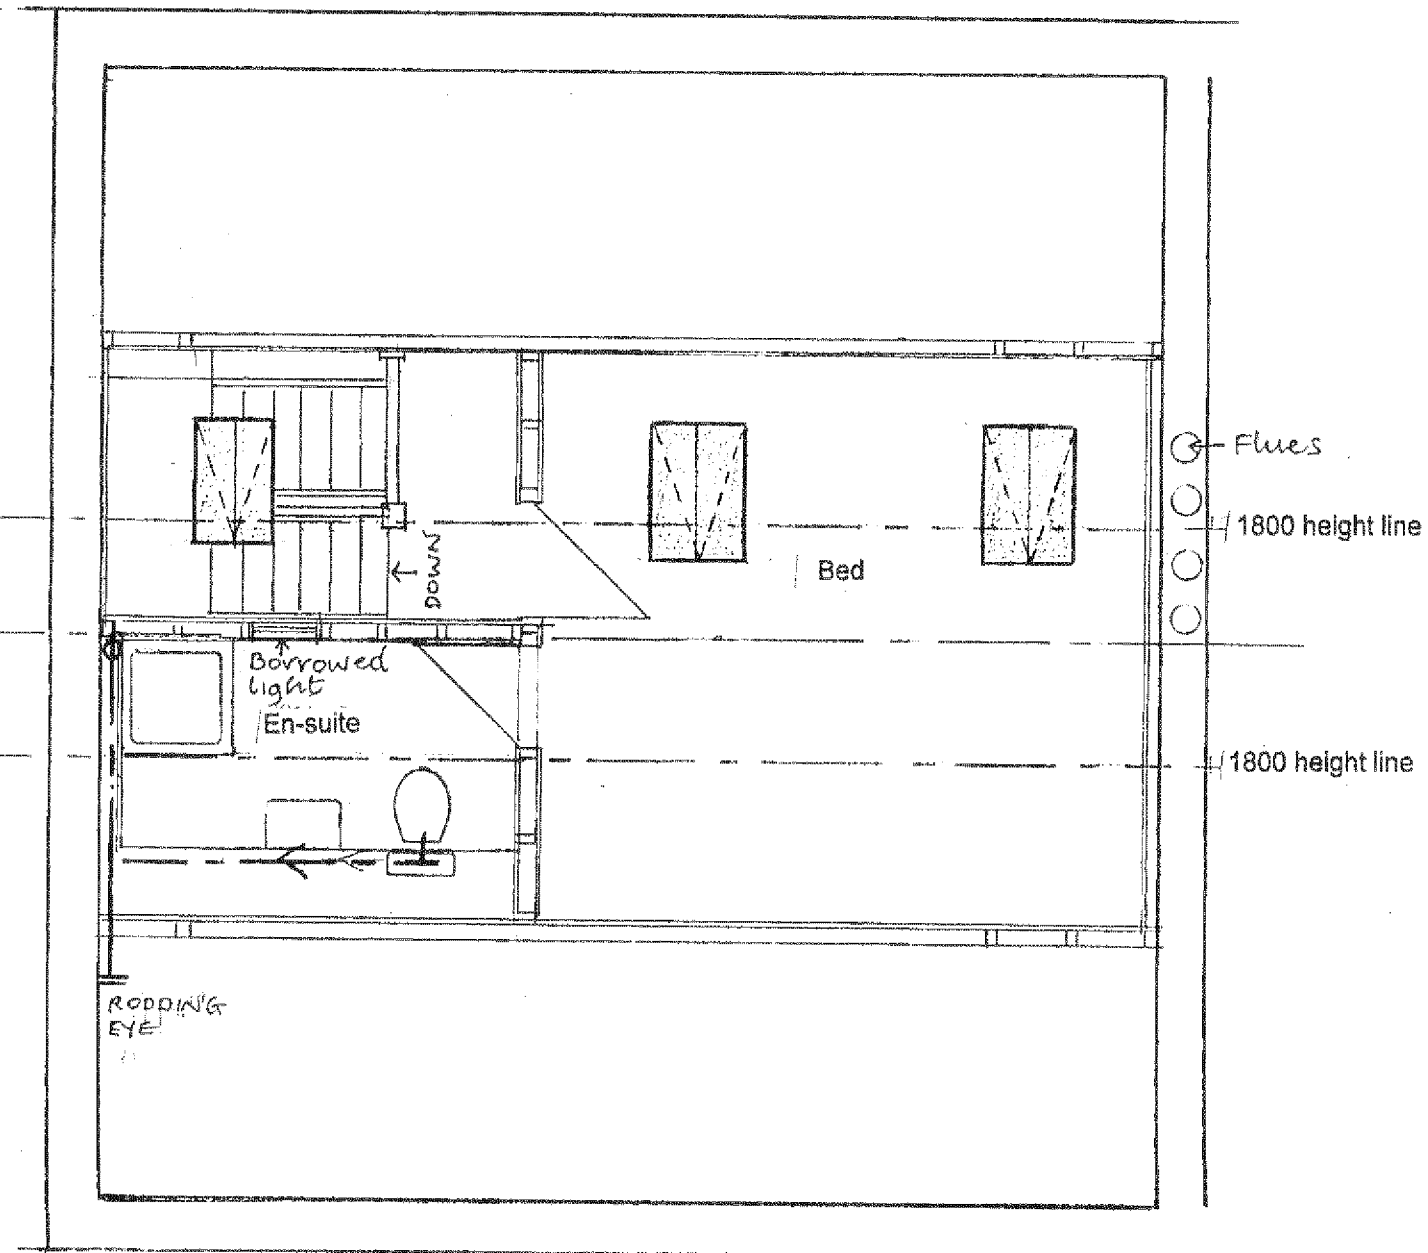

PROPOSED SECOND FLOOR PLAN

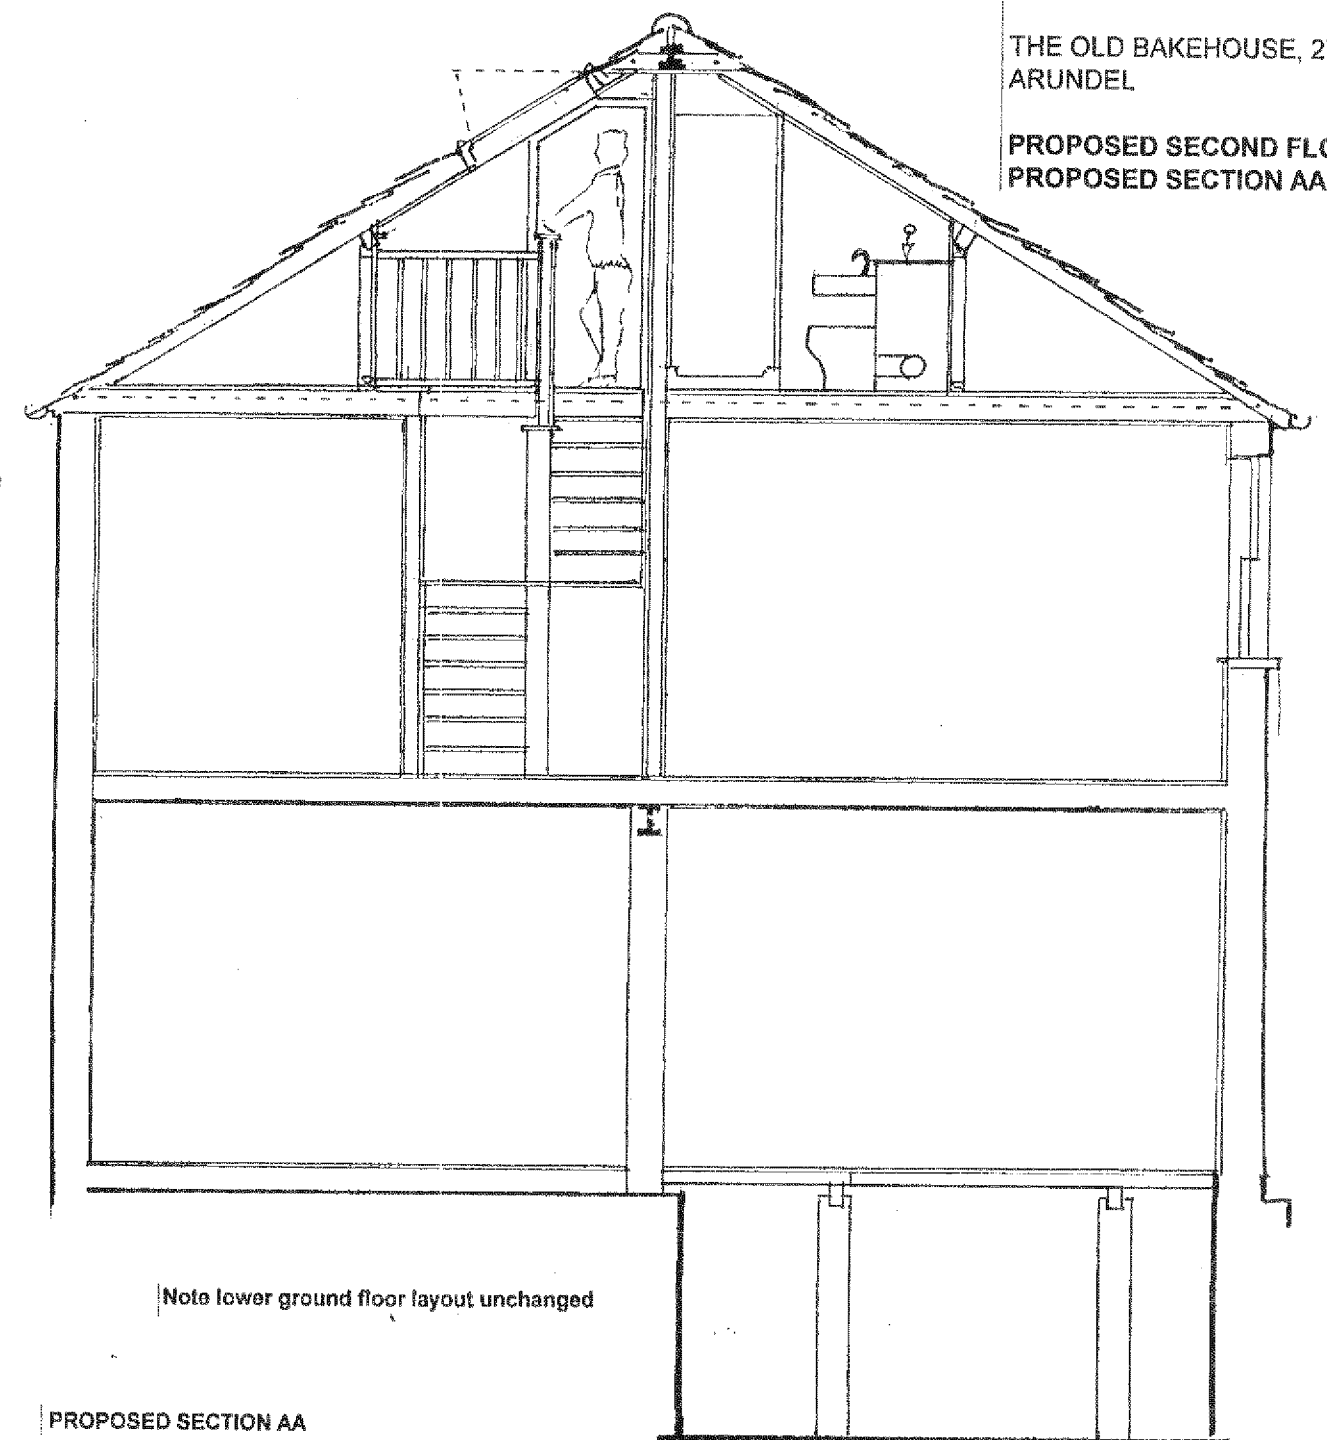

PROPOSED SECTION AA

|        |        |        |
|--------|--------|--------|
| Date.  | Scale. | Drawn. |
| Sep-12 | 1:50   | TT     |

|        |       |
|--------|-------|
| Dwg No | Revn. |
| 27KS 5 |       |