


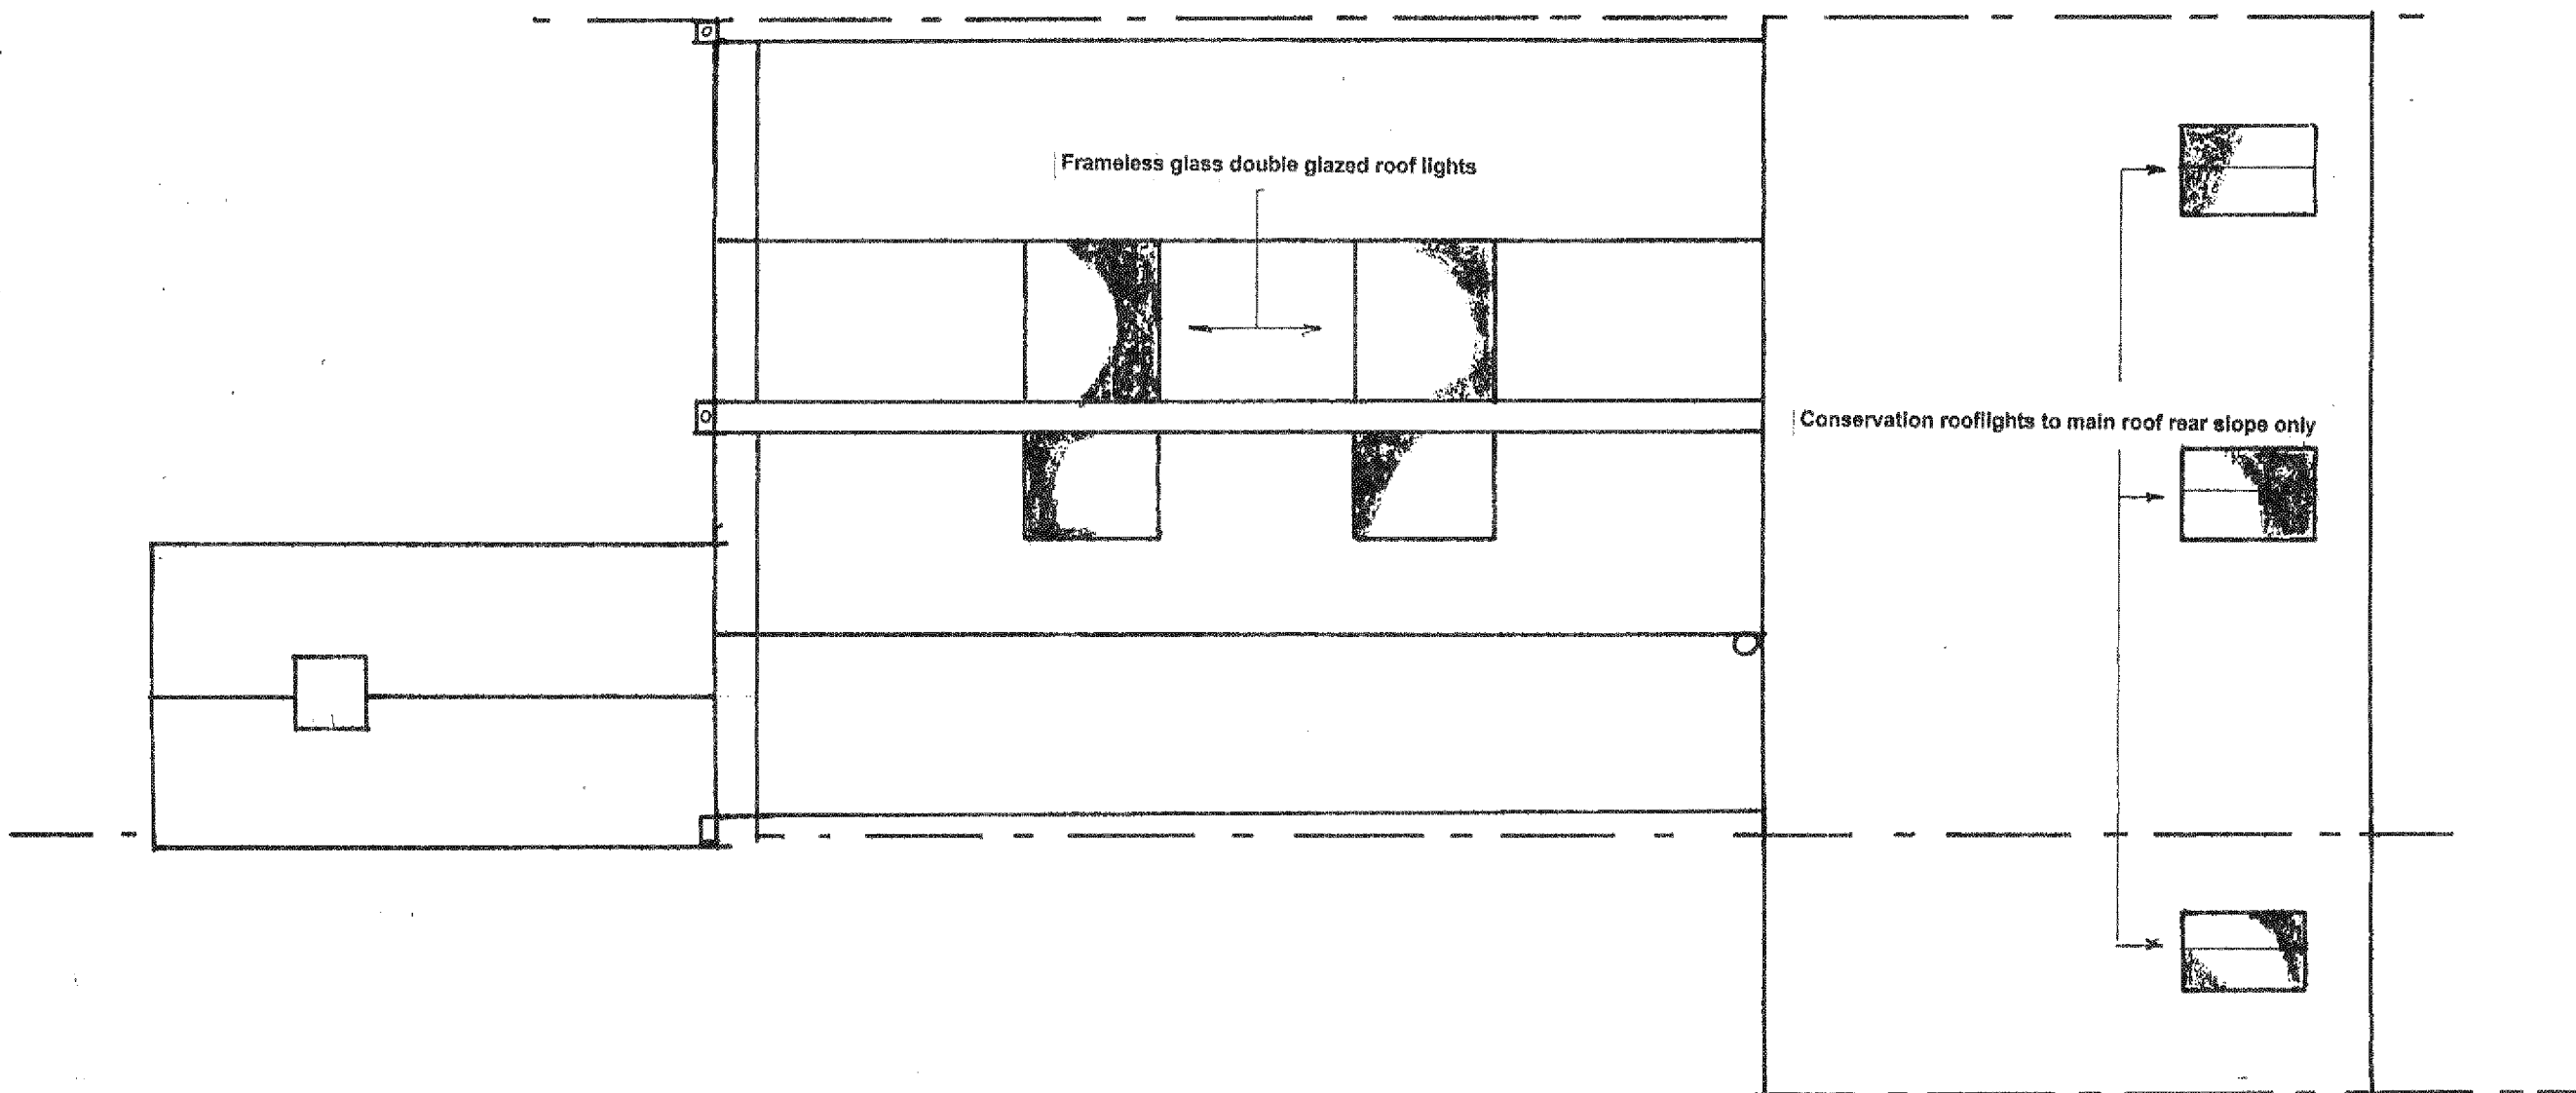

TUNMORE DESIGN and BUILD
UNIT 2 HOLLYACRE TODDINGTON LANE
LITTLEHAMPTON W.SUSSEX
BN17 7PP

ROOF PLAN

Date.	Scale.	Drawn.
Sep-12	1:50	TT

Dwg No	Revn.
27KS 6	

Conversion of loft to form bedroom and en-suite and demolition of conservatory with extension and alterations to form kitchen/ family room, utility and cloakroom

THE OLD BAKEHOUSE, 27 KING STREET
ARUNDEL