
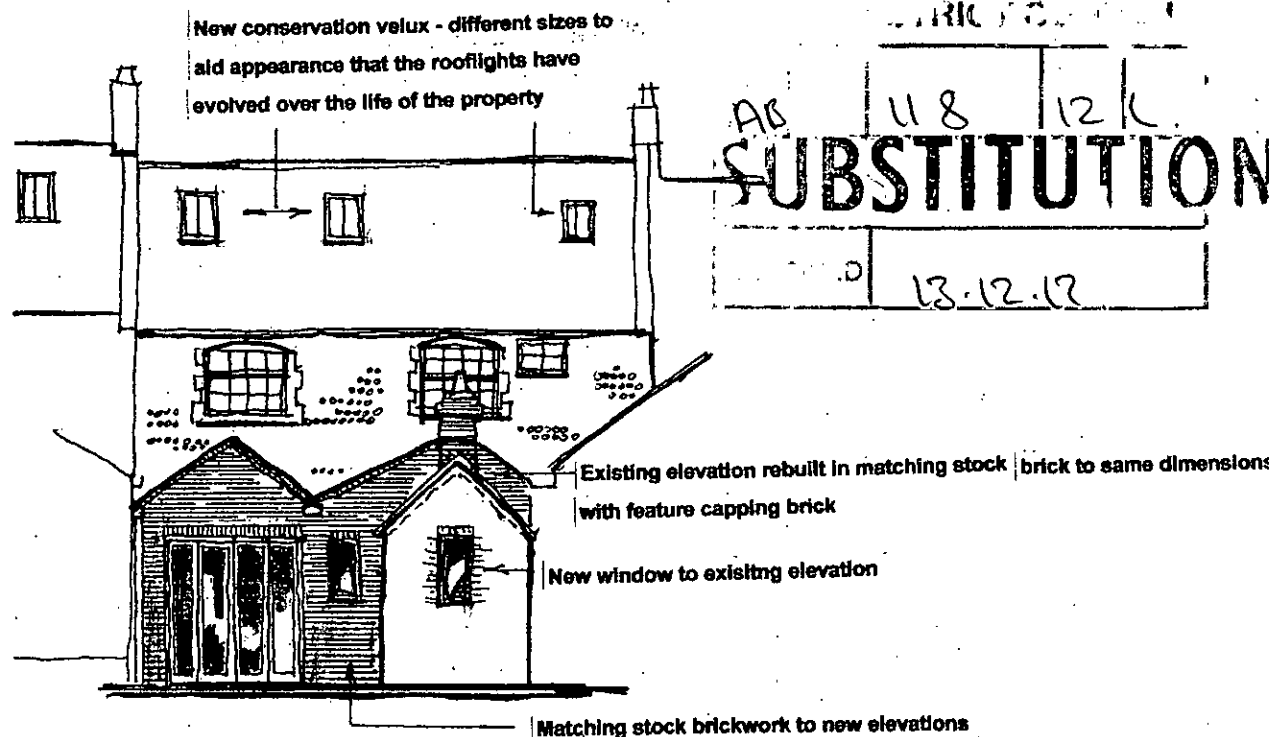


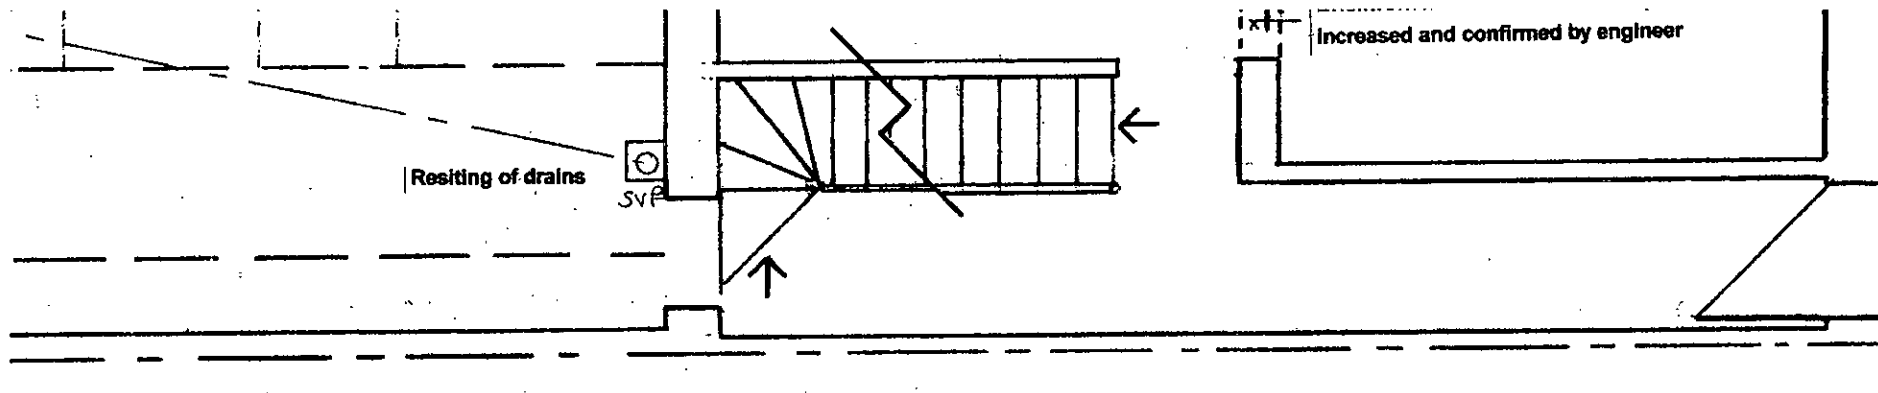

PROPOSED REAR [SOUTH] ELEV

TUNMORE DESIGN and BUILD
UNIT 2 HOLLYACRE TODDINGTON LANE
LITTLEHAMPTON W.SUSSEX
BN17 7PP

t : 01903 723791
e : contact@tunmoredesign.co.uk
f : 01903 731825

Conversion of loft to form bedroom and en-suite and demolition of conservatory with extension and alterations to form kitchen/ family room, utility and cloakroom

THE OLD BAKEHOUSE, 27 KING STREET
ARUNDEL

PROPOSED GROUND FLOOR PLAN AND PROPOSED REAR ELEVATION

Date.	Scale.	Drawn.
Sep-12	1:100 1:50	TT

Dwg No	Rev.
27KS 3	Rev. A Changes to door pane