


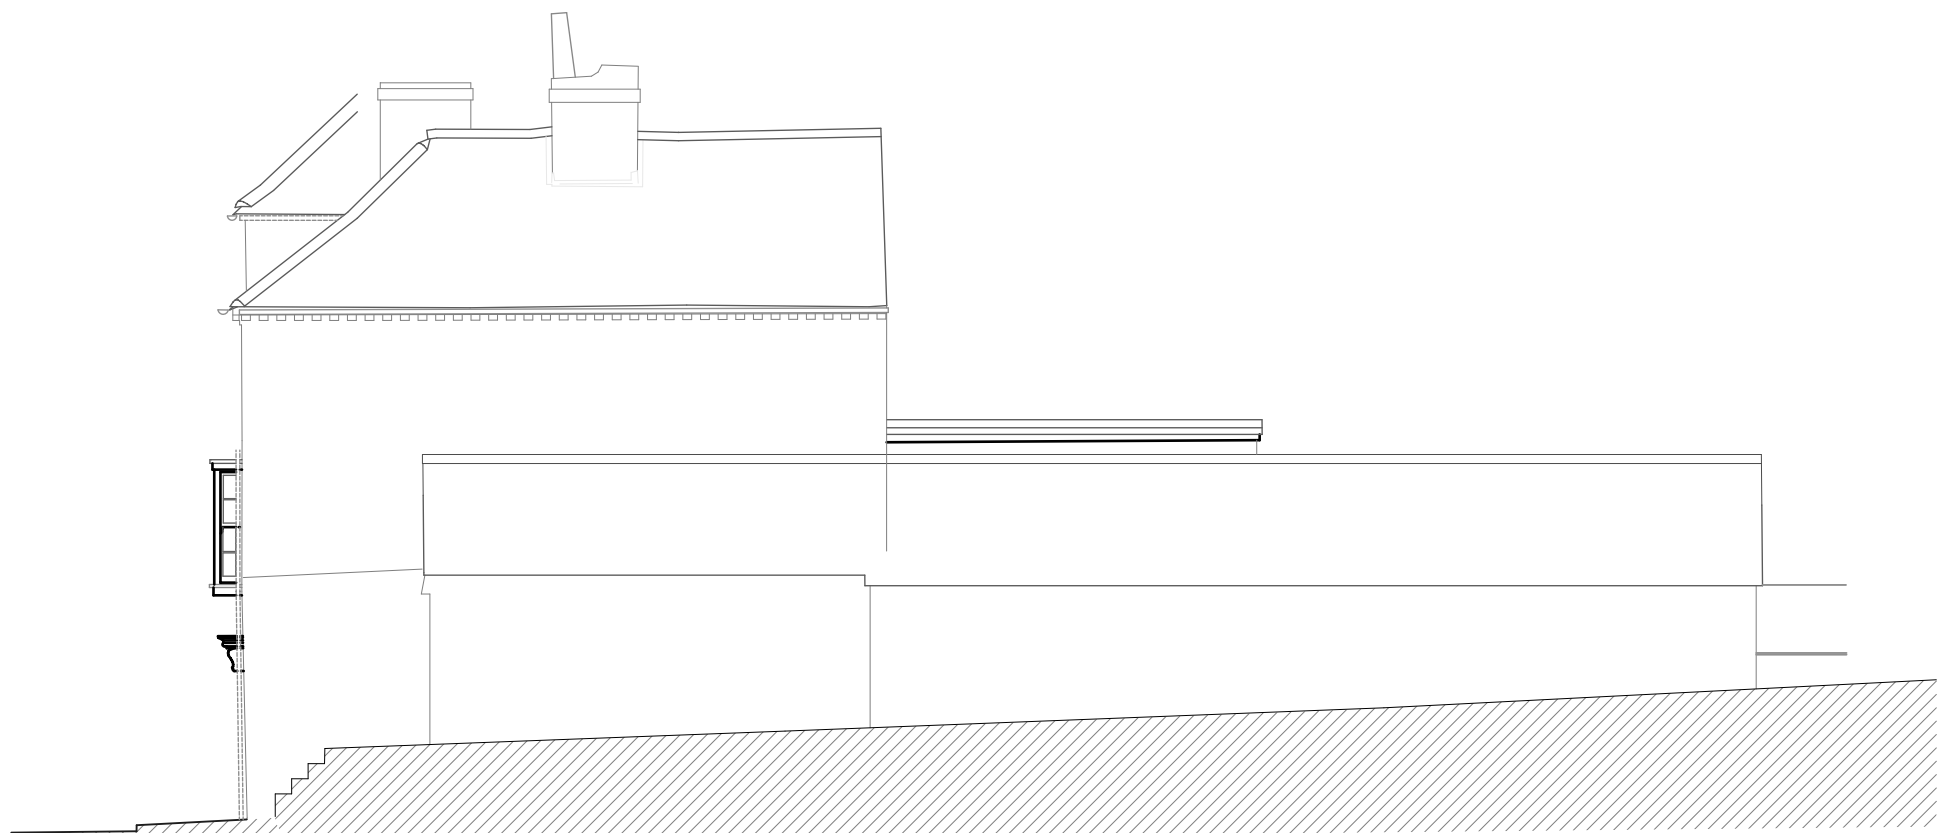


NORTH ELEVATION




SOUTH ELEVATION



EAST ELEVATION

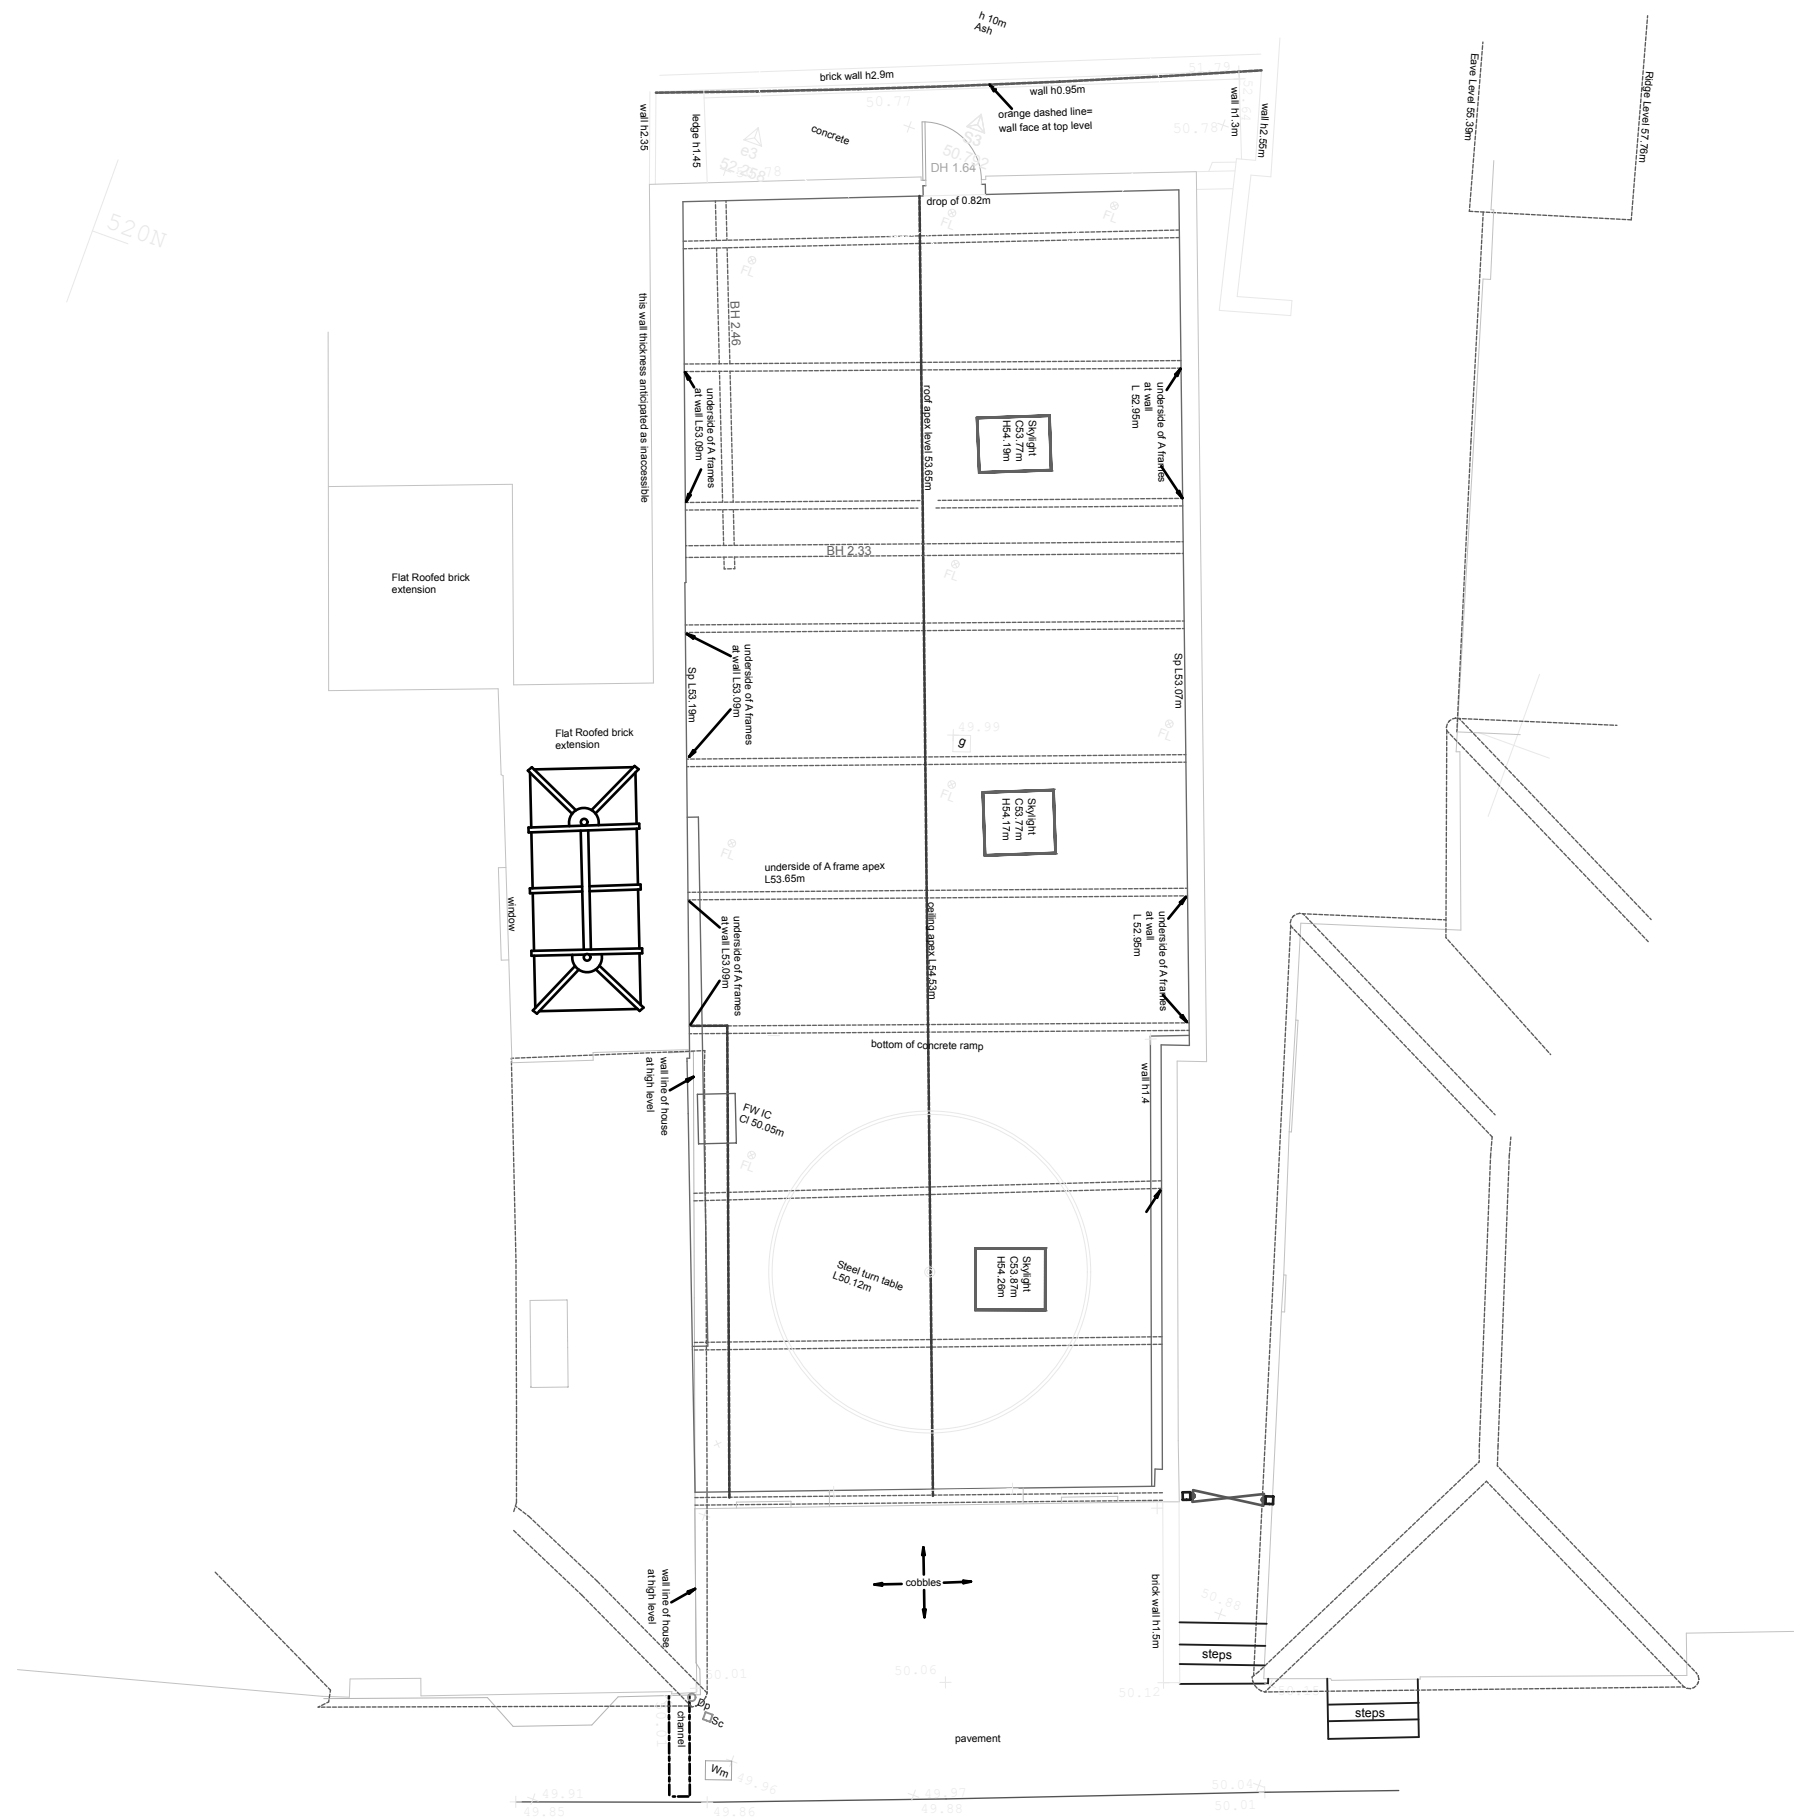

WEST ELEVATION

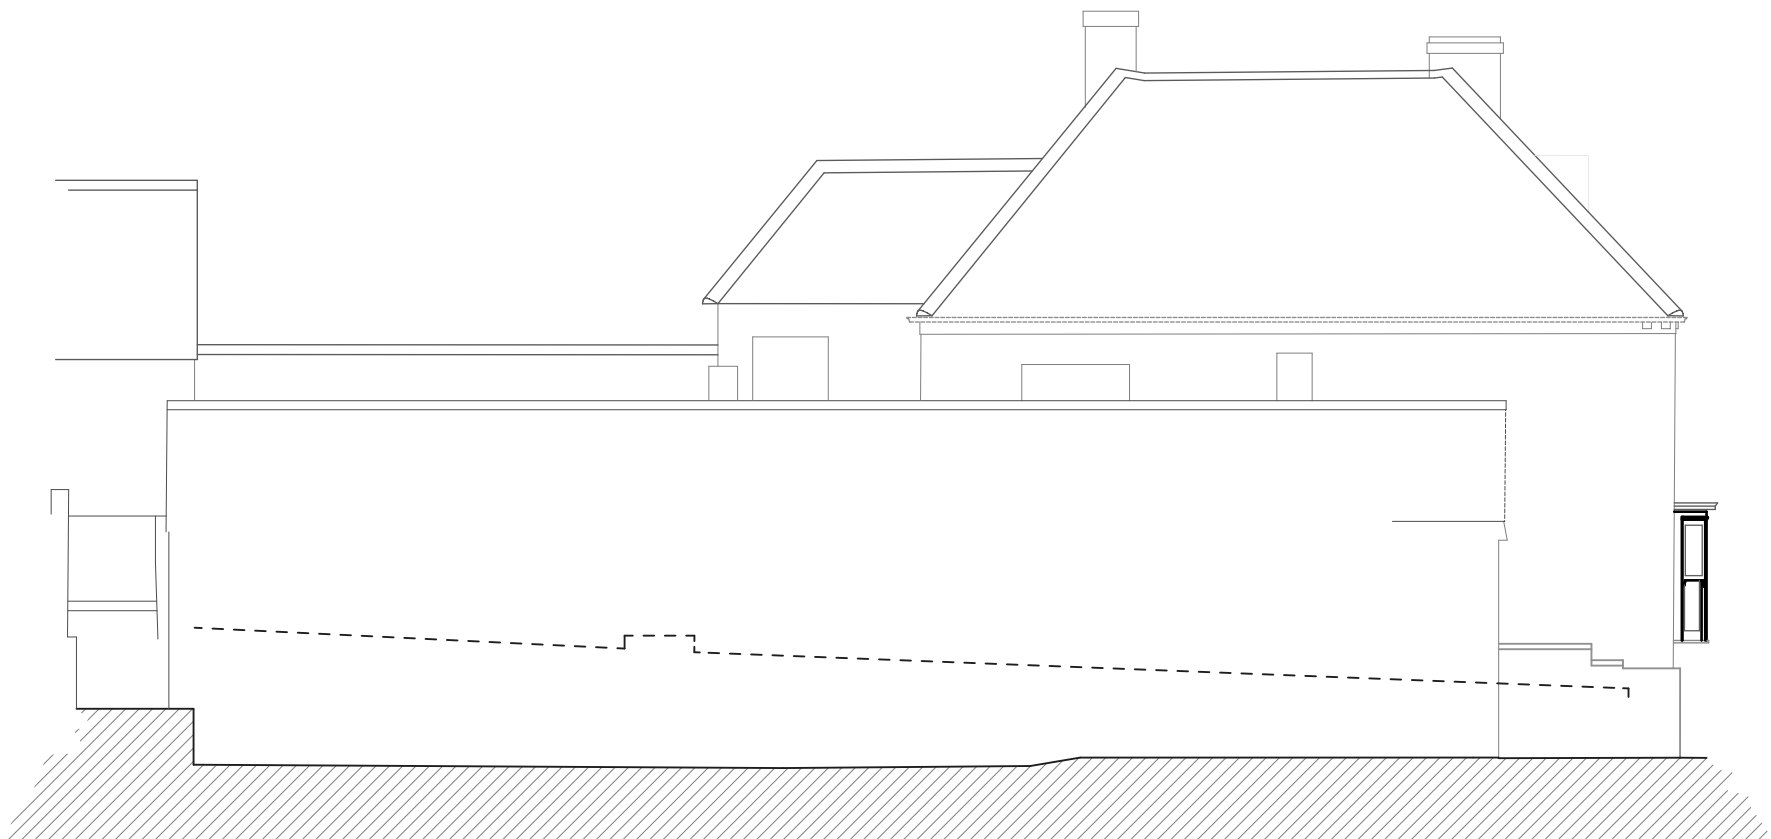

TARRANT STREET



FULLER
ASSOCIATES

Chartered Surveyors • Architectural Design

tel: 01903 885444 email: info@fuller-associates.co.uk
www.fuller-associates.co.uk
39b Tarrant Street, Arundel, West Sussex, BN18 8DG



Job Title
70A Tarrant Street
Proposed Apartments
Client
Mr A Batty

Drawing Name
Plans,Elevations - existing

Drawing Status
Planning

Drawn by
AF
Date
08.20

Checked by
Date

Drawing Scale
1:100 at A1

Drawing No
181390/ 02
Status
Revision

This drawing is the property of Fuller Associates and is not to be copied reproduced, retained or disclosed to any unauthorised person either wholly or in part without prior consent. Do not scale from this drawing except for Planning purposes. Use all figured dimensions only. All figured dimensions to be checked on site prior to construction. All discrepancies, errors and omissions to be reported to Fuller Associates prior to construction. Layout and dimensions of existing building to be checked on site.