




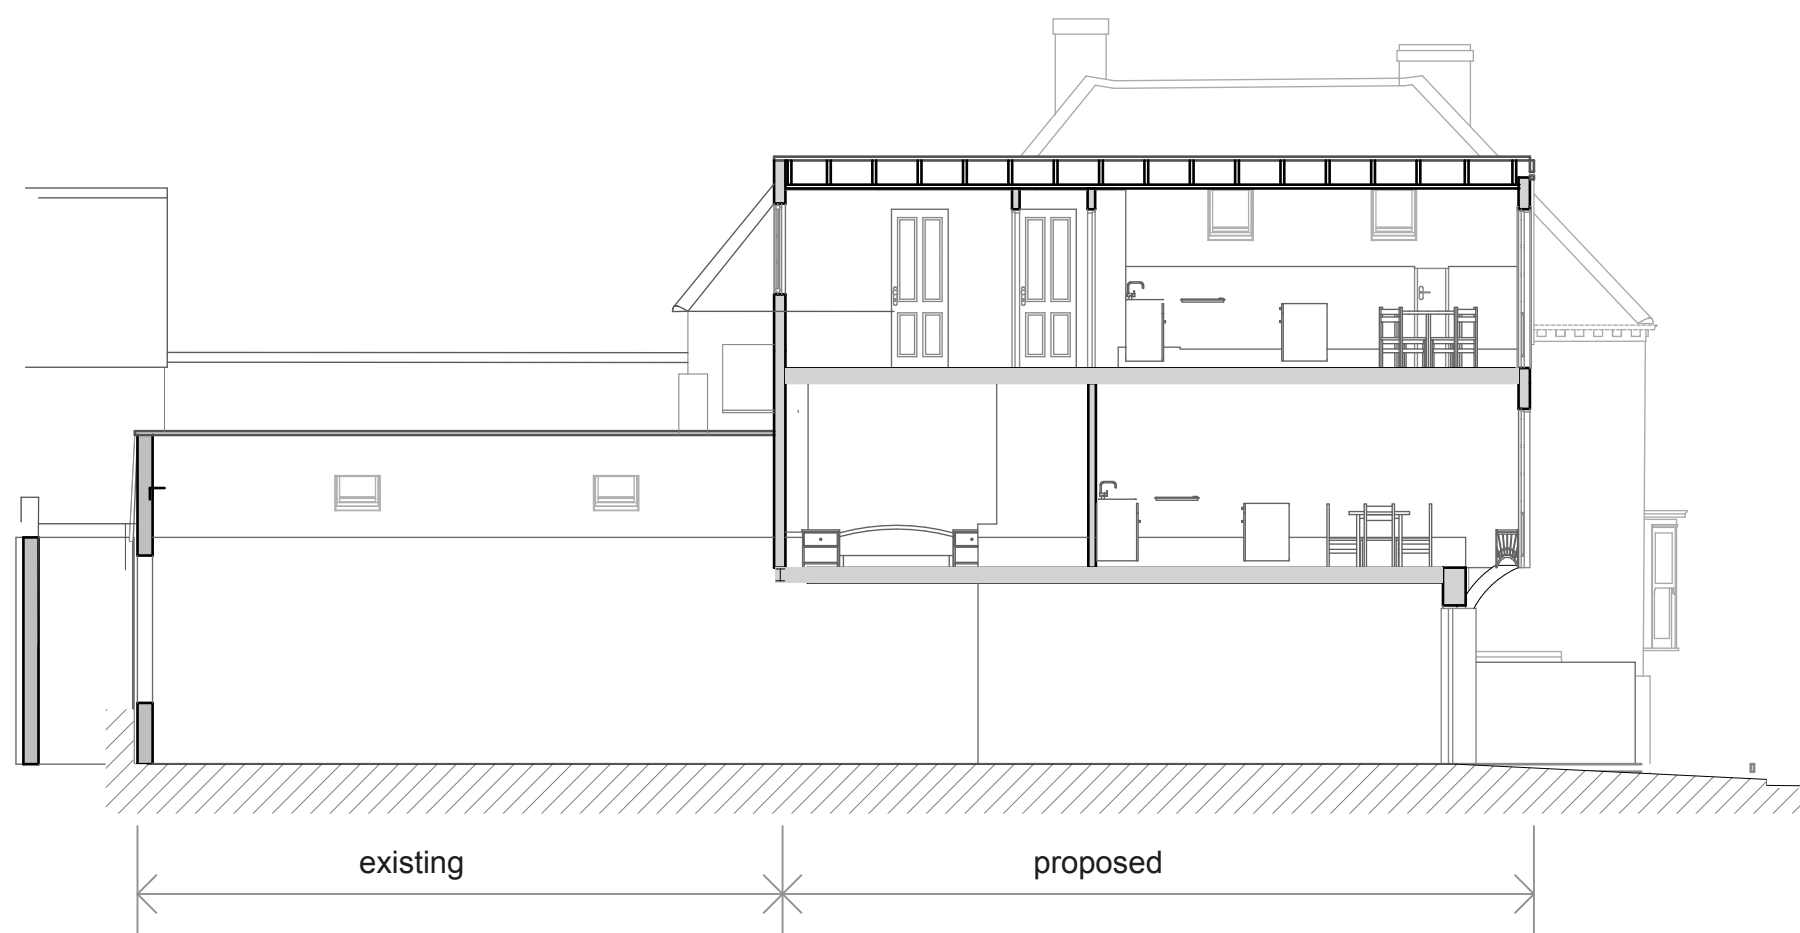


West Sectional Elevation - Proposed

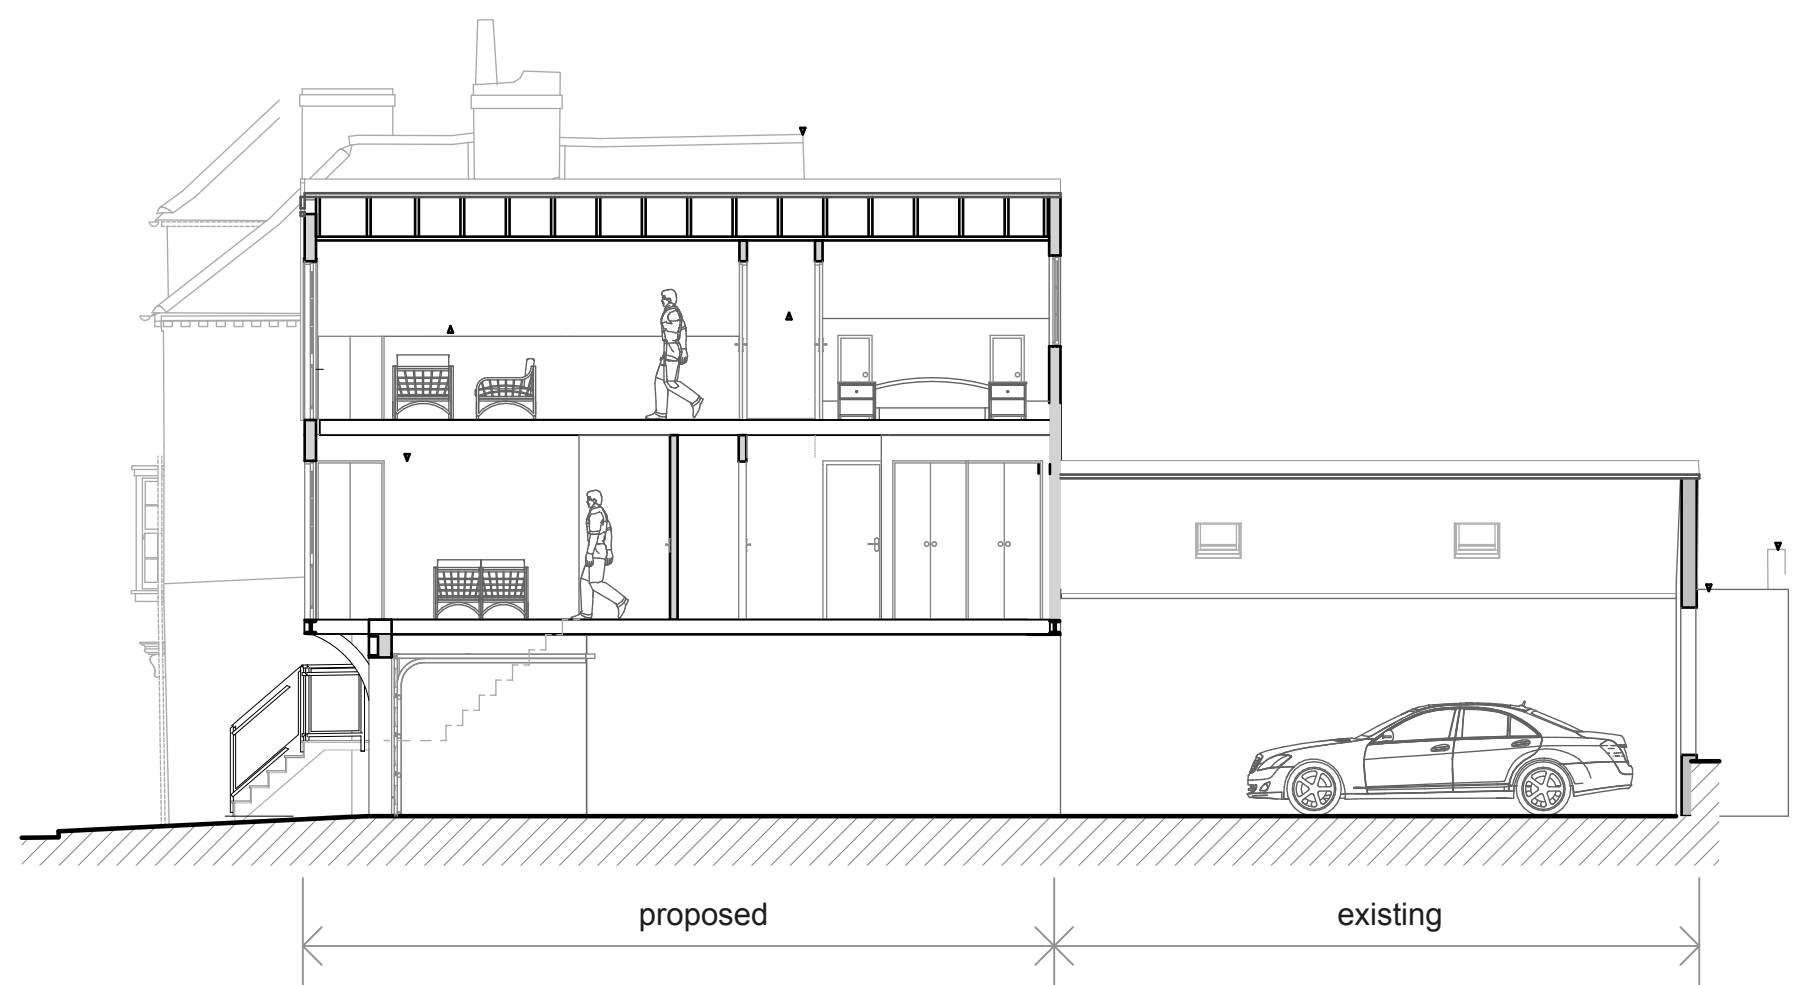

East Sectional Elevation - Proposed

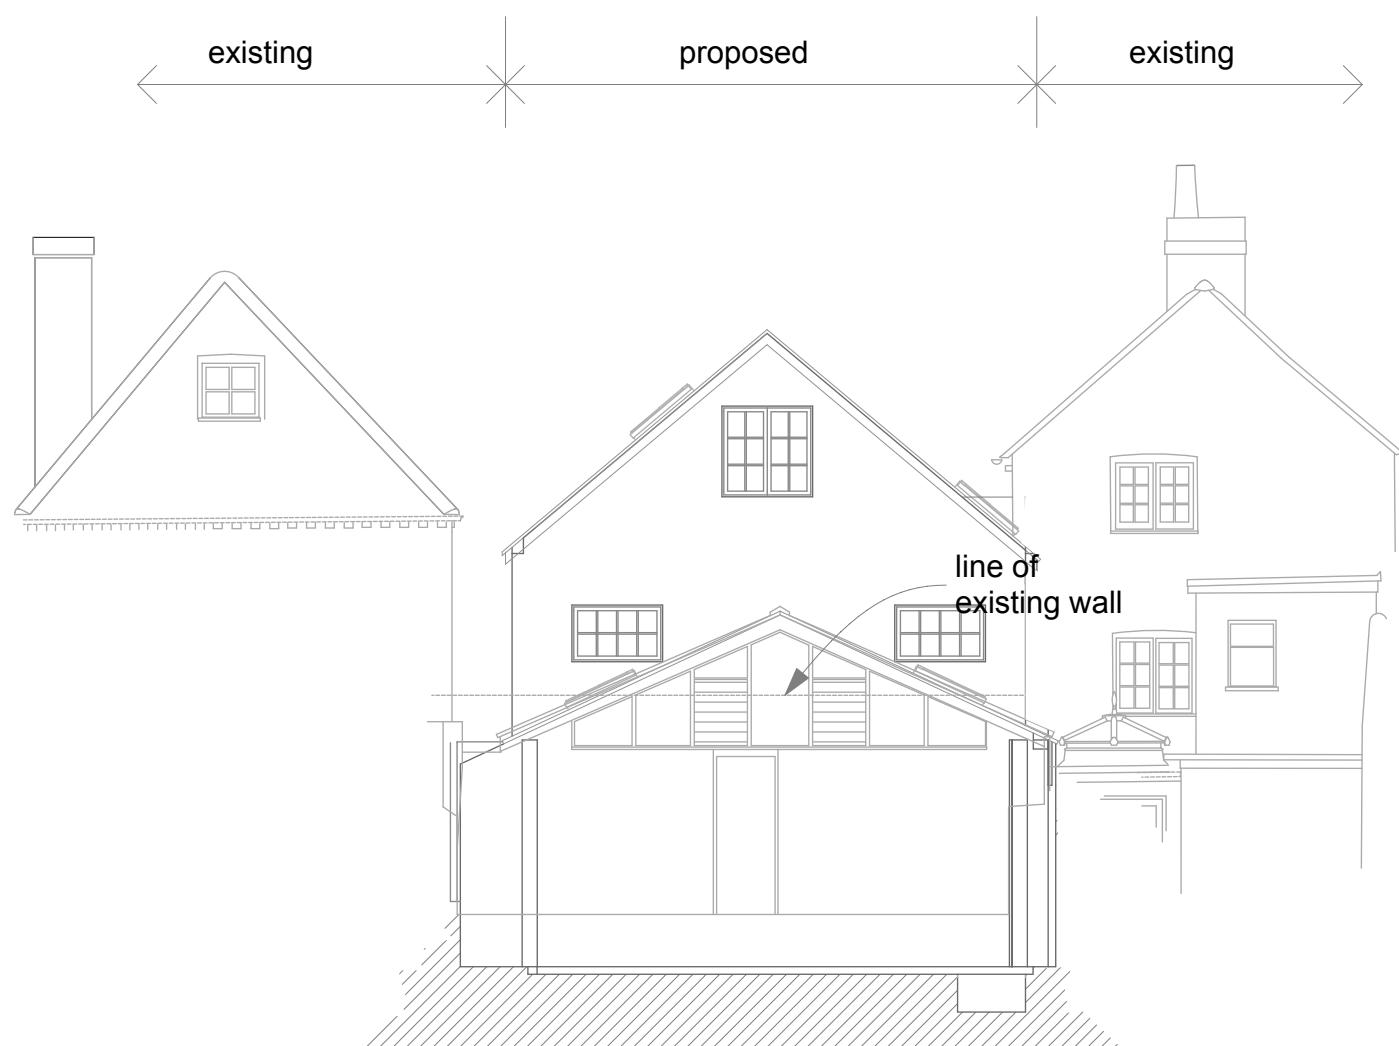

North Elevation - Proposed

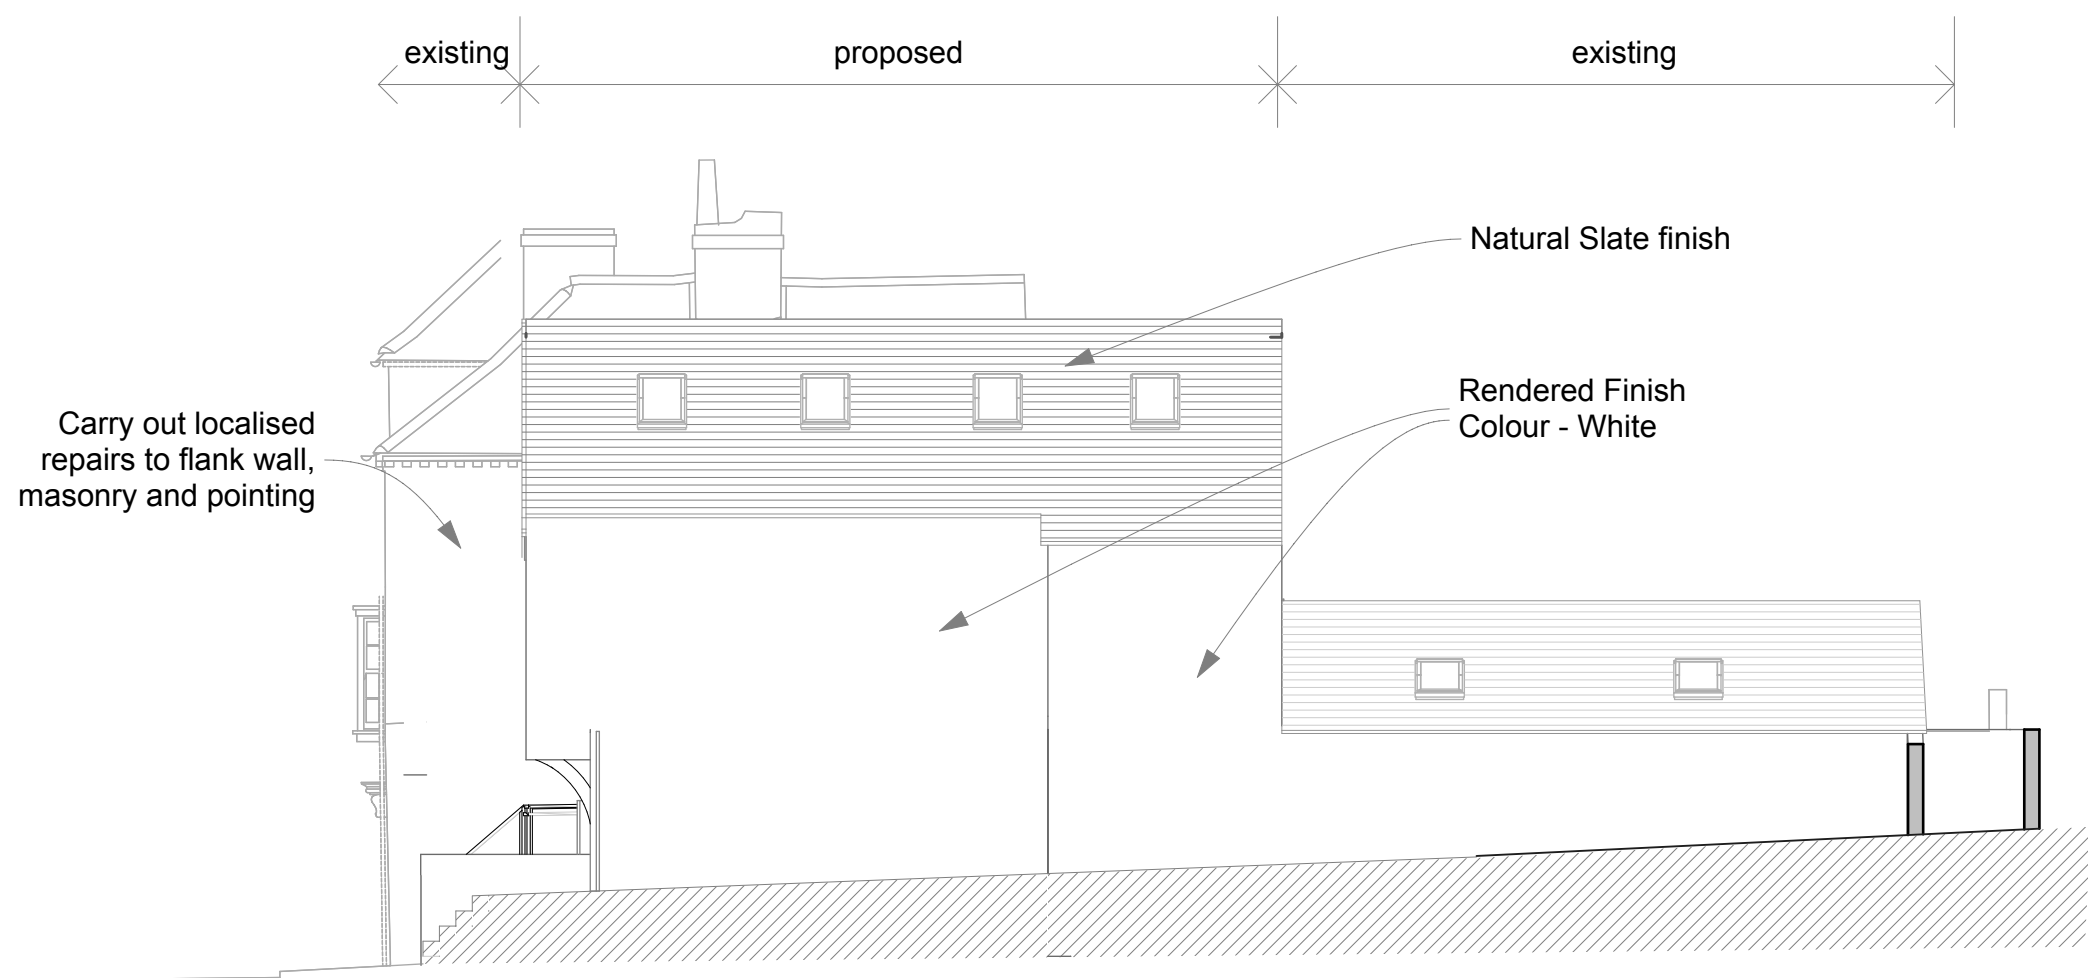

East Elevation - Proposed

FULLER ASSOCIATES Chartered Surveyors • Architectural Design tel: 01903 885444 email: info@fuller-associates.co.uk www.fuller-associates.co.uk 39b Tarrant Street, Arundel, West Sussex, BN18 8DG		
Job Title	70A Tarrant Street Proposed Apartments	
Client	Mr A Batty	
Drawing Name	Sections - proposed	
Drawing Status	Sketches	
Drawn by	AF	Date 08.20
Checked by		Date
Drawing Scale	1:100 at A1	
Drawing No	Status	Revision
181390/ 05		

This drawing is the property of Fuller Associates and is not to be copied reproduced, retained or disclosed to any unauthorised person either wholly or in part without prior consent. Do not scale from this drawing except for Planning purposes. Use all figured dimensions only. All figured dimensions to be checked on site prior to construction. All discrepancies, errors and omissions to be reported to Fuller Associates prior to construction. Layout and dimensions of existing building to be checked on site.