


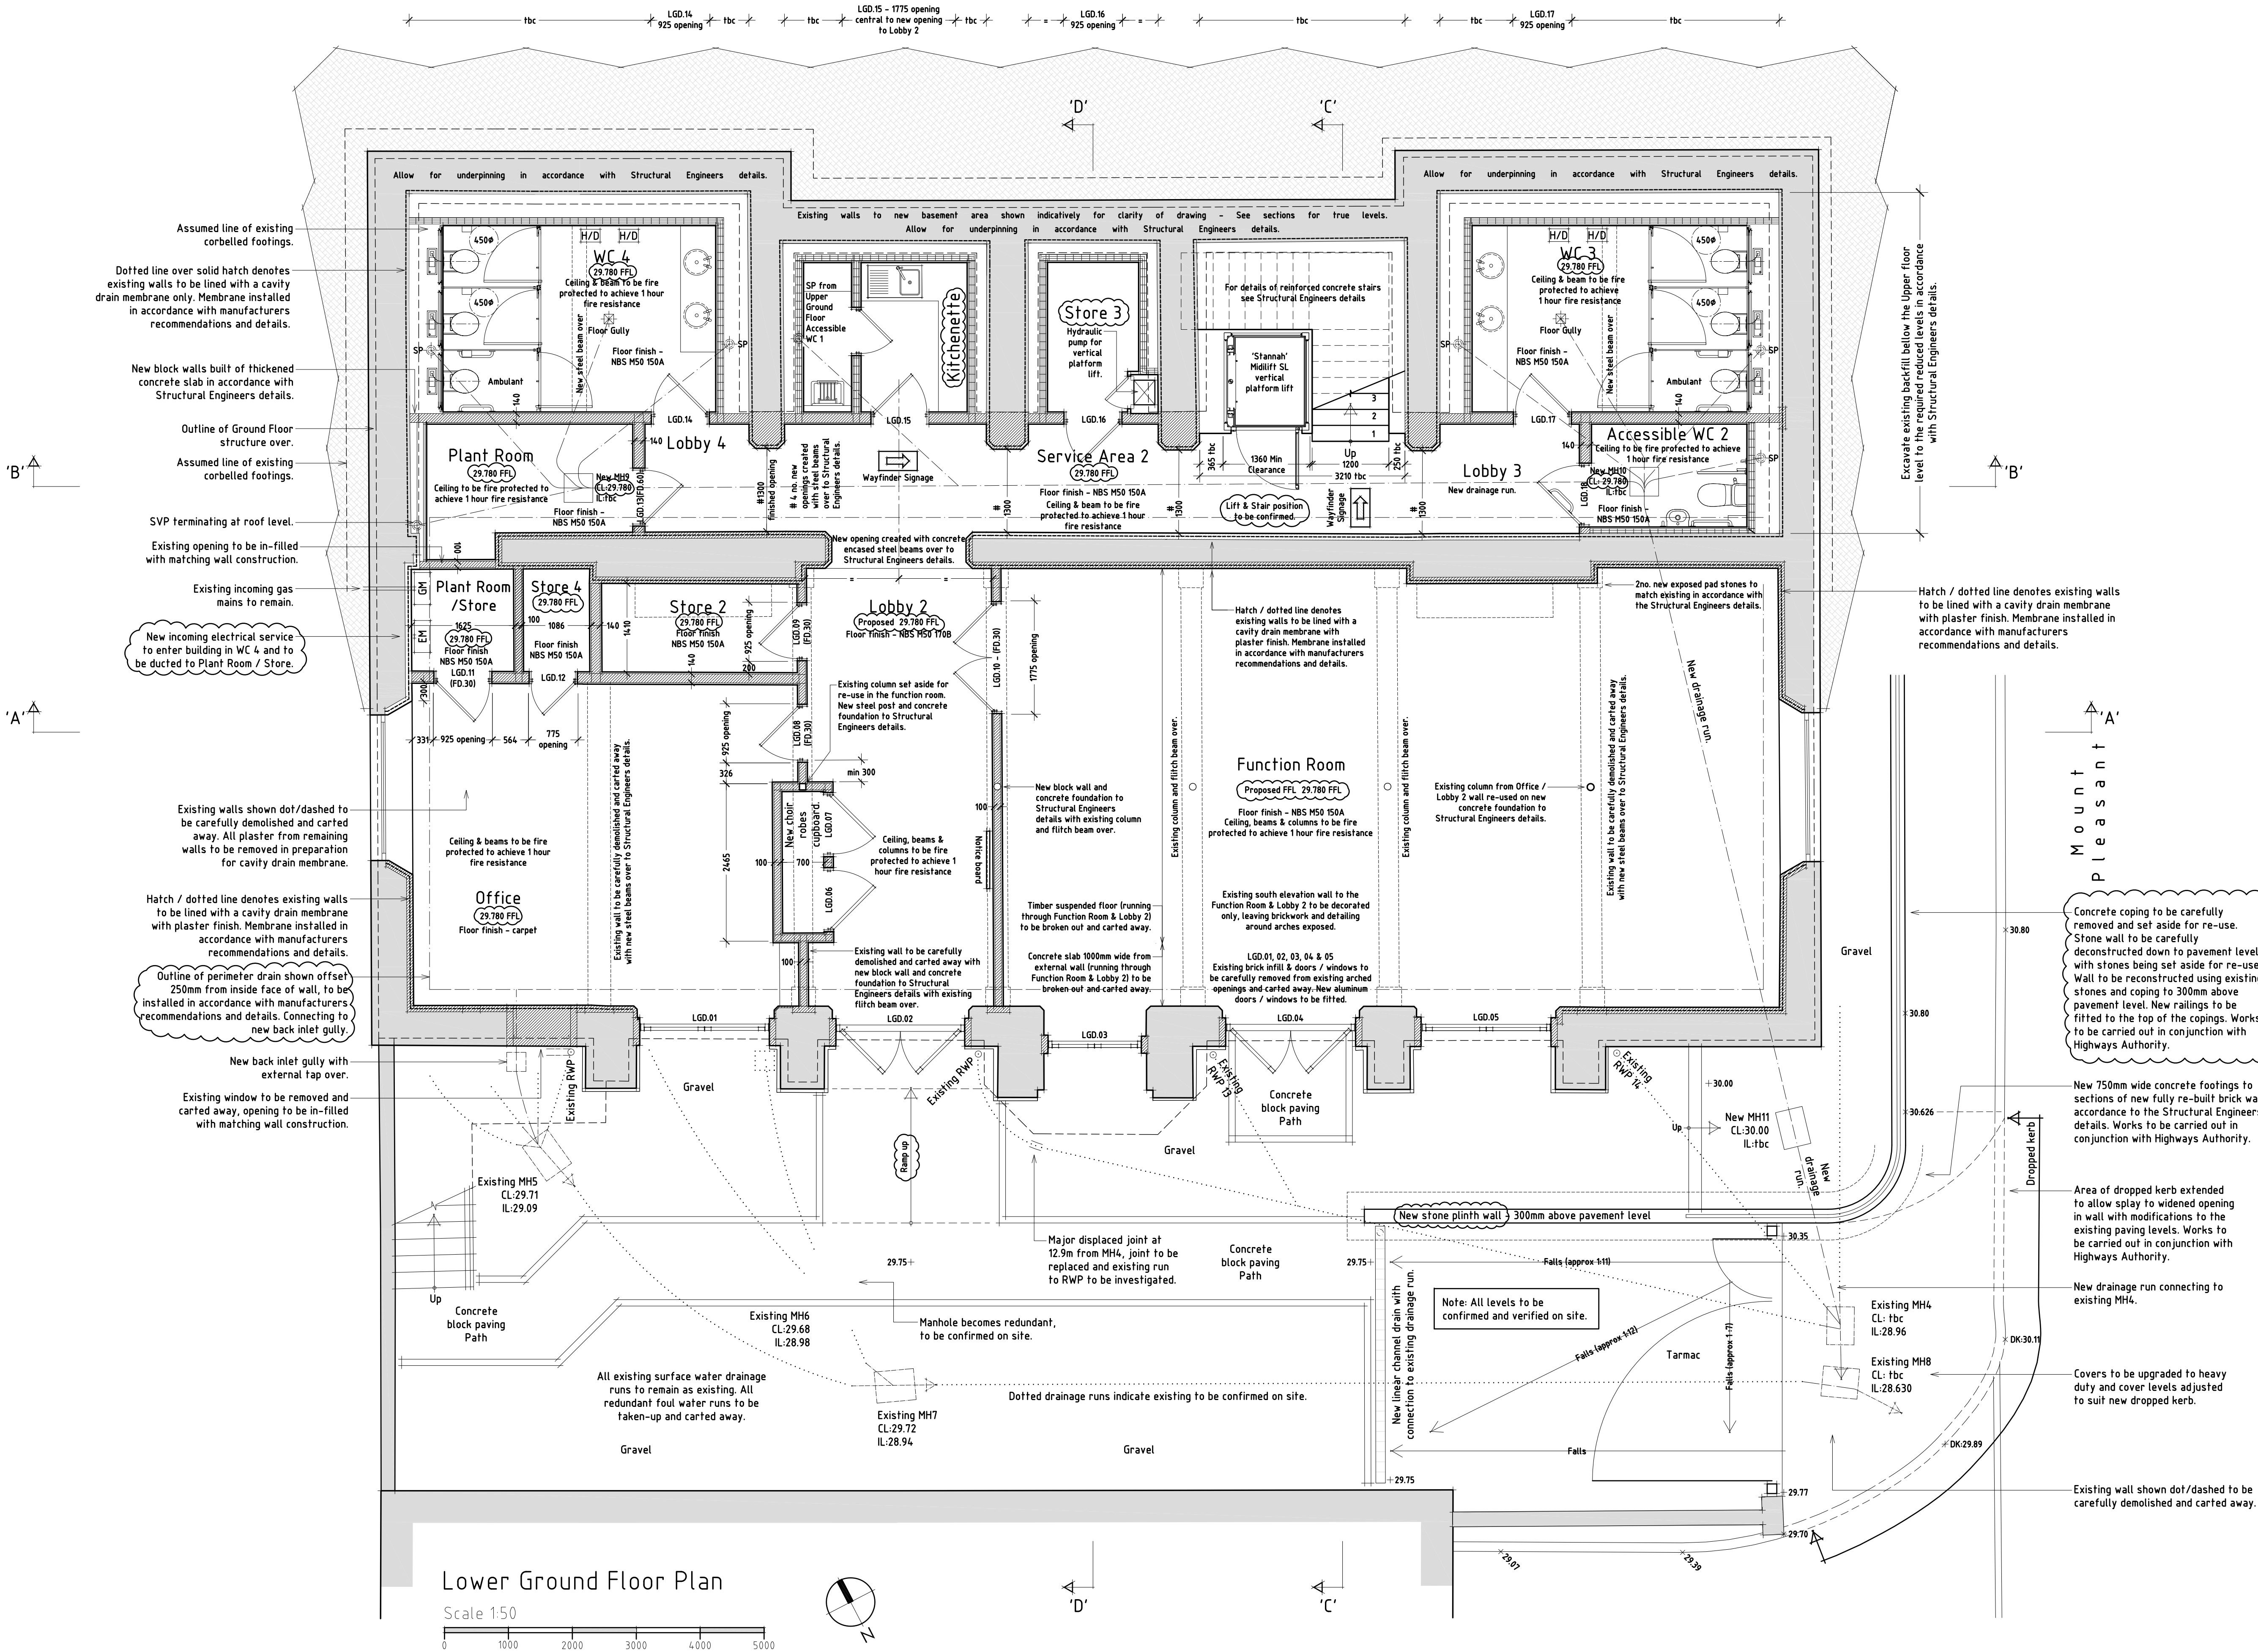

GENERAL NOTES
Use Marked dimensions where shown in preference to scaling
No accuracy can be guaranteed due to printing variations
Site measurements should be taken to ensure accuracy
Check Dimensions prior to construction or offsite fabrication
New work or any existing work affected is shown hatched on drawings
This drawing to be read in conjunction with Structural Engineer's Calculations
Please Inform Architect or Drawing Originator of any discrepancy immediately

Construction Issue

Revision B - 22/11/2011 - SN
See clouded:-
FFL levels updated
Kitchenette & Store 3 updated
Stairs & Lift updated
Plant Room external wall updated
Cavity drain returned on South Elevation walls / perimeter drainage channel added
External wall construction to Mount Pleasant updated
Brick nib removed from Office.
Position of new chair robes cupboard adjusted to suit steel post position

Revision A - 19/10/2011 - SN
See clouded:-
Existing structure to be demolished removed from drawing
FFL levels updated
Step between Service Area 2 & Lobby 4 removed
Kitchenette, Store 3 & Service Area 2 updated
Settling out dimensions added
Stairs updated

Revisions:


Arundel Cathedral

St. Marys Hall Refurbishment

Lower Level Floor Plan
As Proposed

Dwg no. 766/22/5/10 Rev. B

ST ANN'S GATE ARCHITECTS LLP
The Close, Salisbury, SP1 2EB
Tel: 01722 555200
Fax: 01722 555201
e: admin@stannsgate.com
w: www.stannsgate.com

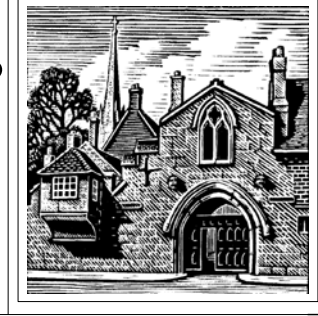

Scale: 1:50 @ A1

Date: March 2011 Drawn: SN

© This drawing may not be reproduced without the prior knowledge and consent of St Ann's Gate Architects LLP