


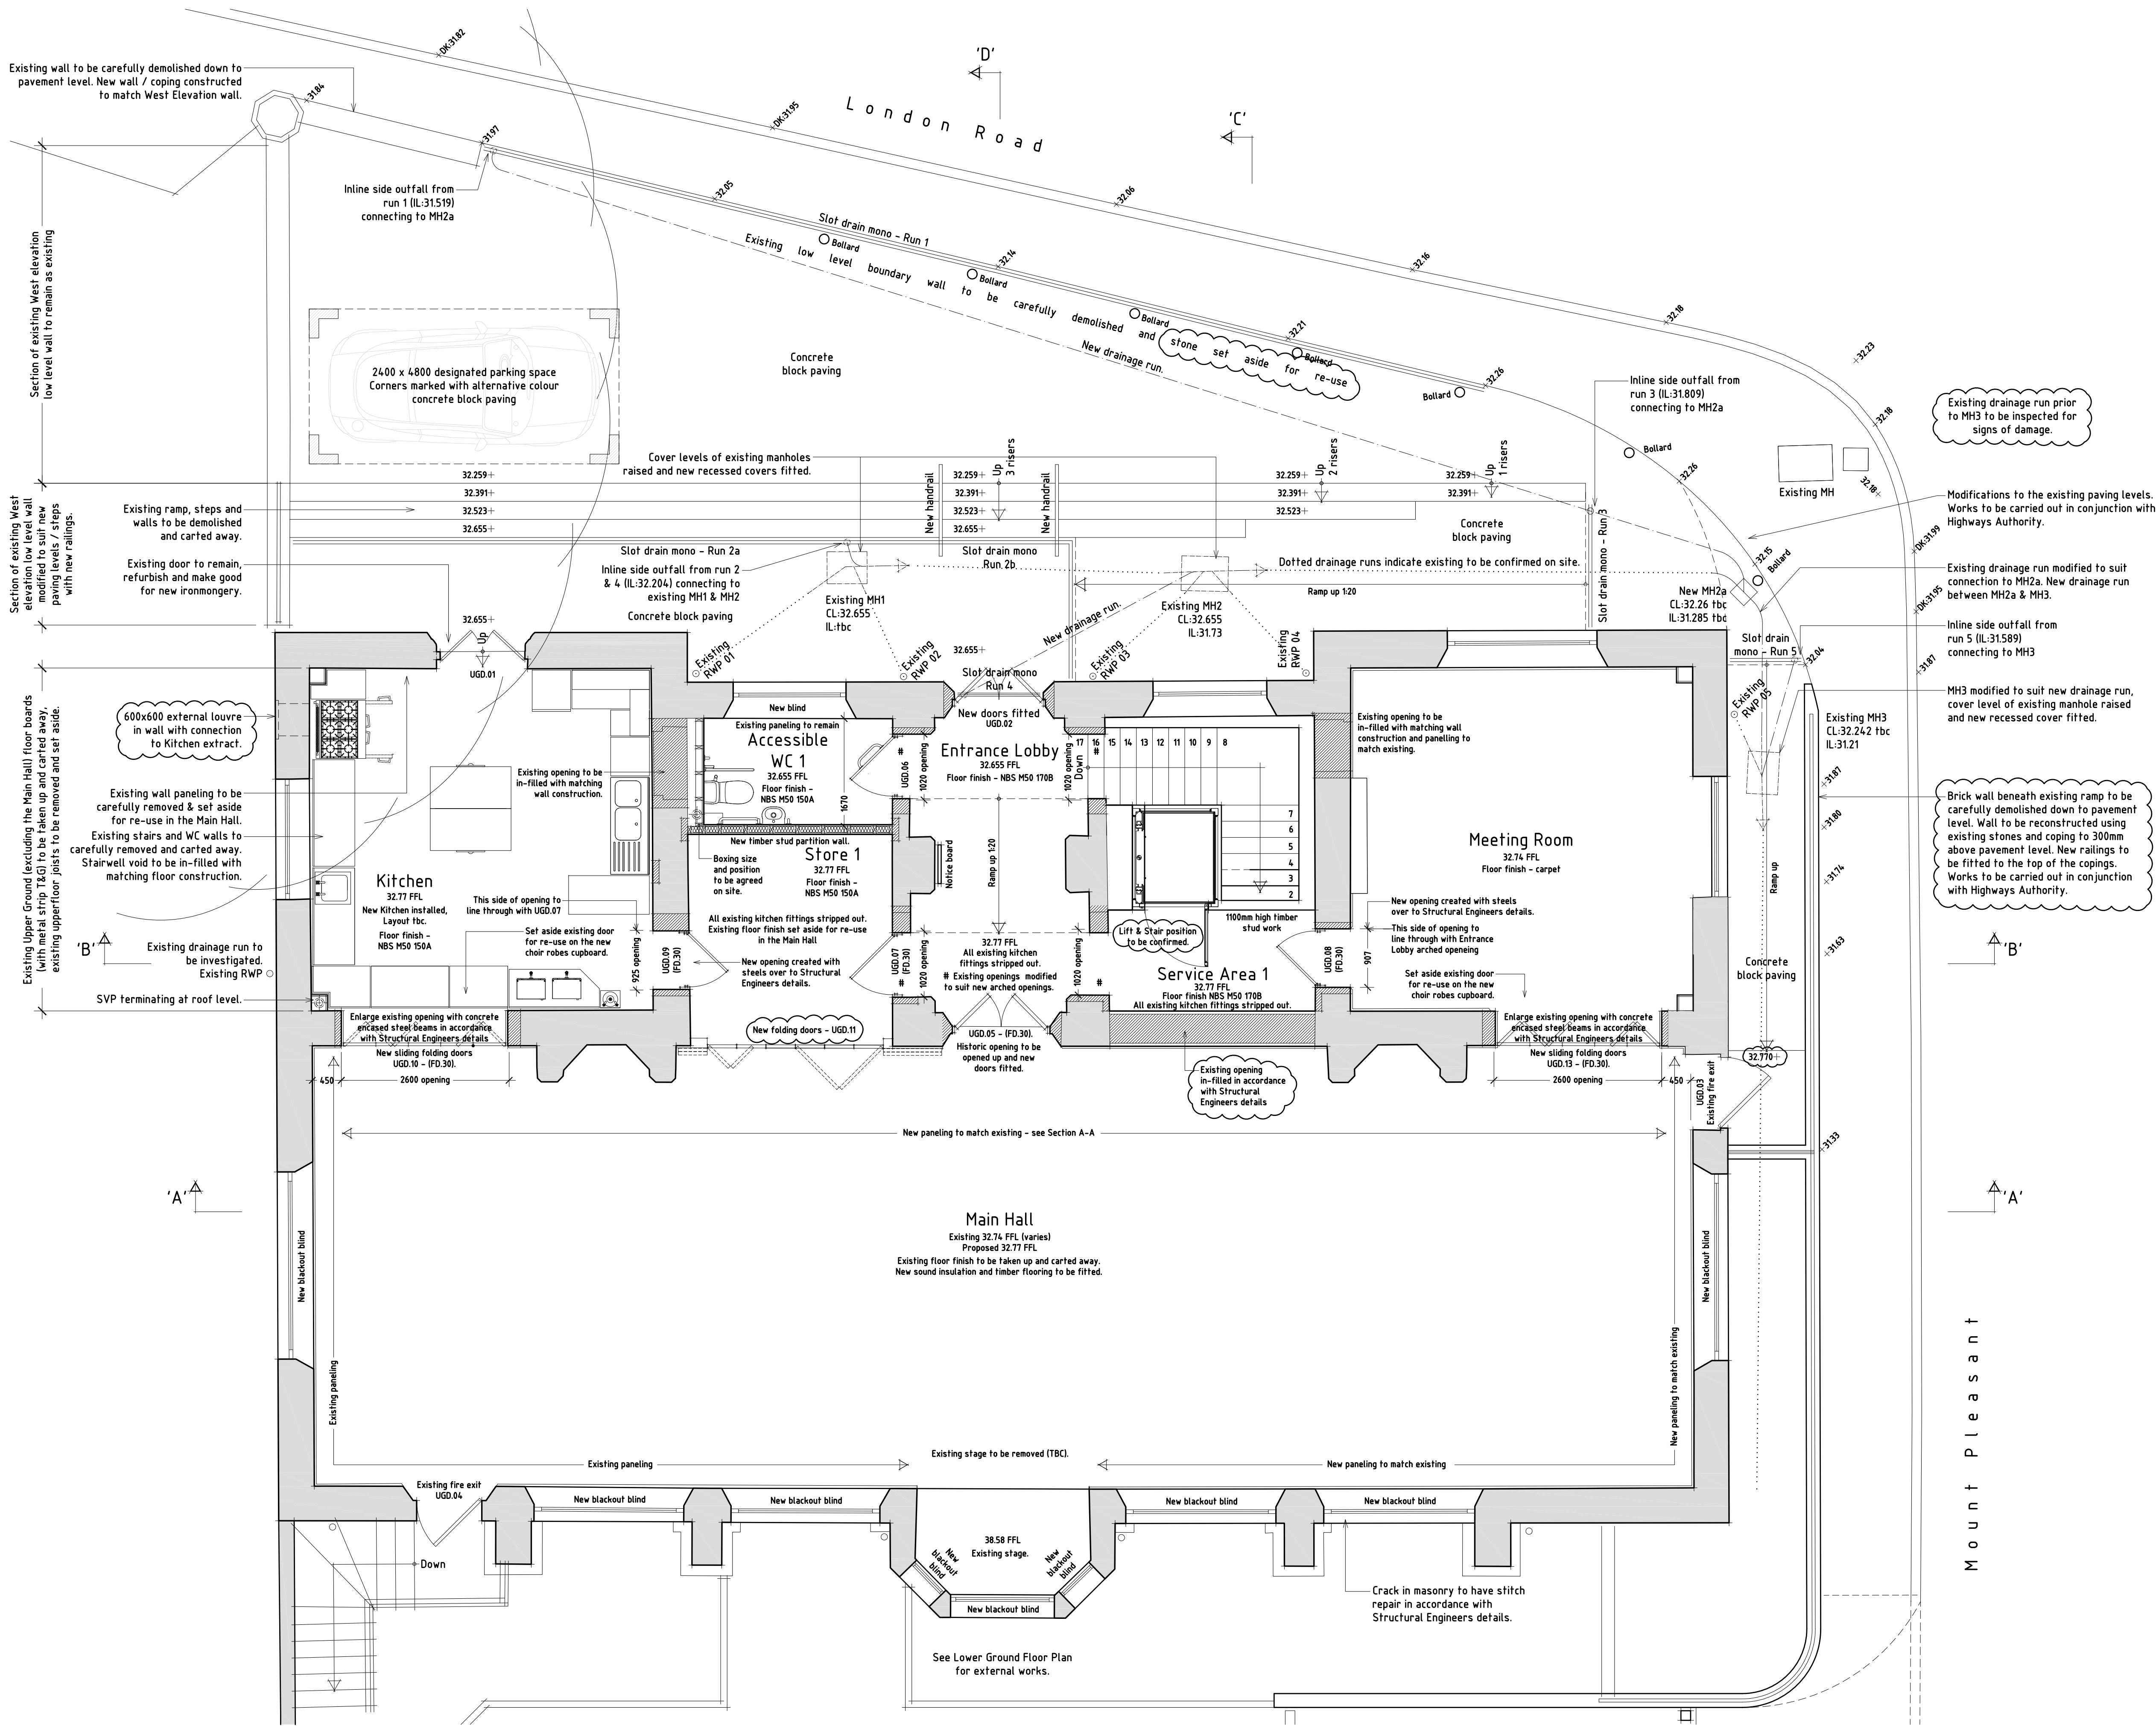

Upper Ground Floor Plan

Scale 1:50



GENERAL NOTES
Use Marked dimensions where shown in preference to scaling
No accuracy can be guaranteed due to printing variations
Site measurements should be taken to ensure accuracy
Check Dimensions prior to construction or offsite fabrication
New work or any existing work affected is shown hatched on drawings
This drawing to be read in conjunction with Structural Engineer's Calculations
Please Inform Architect or Drawing Originator of any discrepancy immediately

Construction Issue

Revision B - 15/11/2011 - SN
See clouded:-
UDG.11 updated
UDG.12 in-filled
Stairs & Lift: updated
External wall construction to Mount Pleasant updated

Revision A - 19/10/2011 - SN
See clouded:-
Existing structure to be demolished removed from drawing
FFL levels updated
Entrance Lobby ramp updated
Setting out dimensions added
Parking space added
2No. bollards added

Revisions:

Arundel
Cathedral


St. Marys Hall
Refurbishment

Upper Level Floor Plan
As Proposed

Dwg no.
766/22/5/11

Rev.
B

ST ANN'S GATE
ARCHITECTS LLP
The Close, Salisbury, SP1 2EB
Tel: 01722 555200
Fax: 01722 555201
e: admin@stannsgate.com
w: www.stannsgate.com

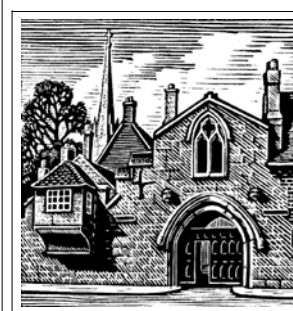

Scale:
1:50 @ A1

Date:
March 2011

Drawn:
SN

© This drawing may not be reproduced without the prior knowledge and consent of St Ann's Gate Architects LLP

ARUN DISTRICT COUNCIL 00315116