

GENERAL NOTES
Use Marked dimensions where shown in preference to scaling
No accuracy can be guaranteed due to printing variations
Site measurements should be taken to ensure accuracy
Check Dimensions prior to construction or offsite fabrication
New work or any existing work affected is shown hatched on drawings
This drawing to be read in conjunction with Structural Engineer's Calculations
Please inform Architect or Drawing Originator of any discrepancy immediately




North Elevation

Scale 1:100





West Elevation

Scale 1:100

 


South Elevation

Scale 1:100

 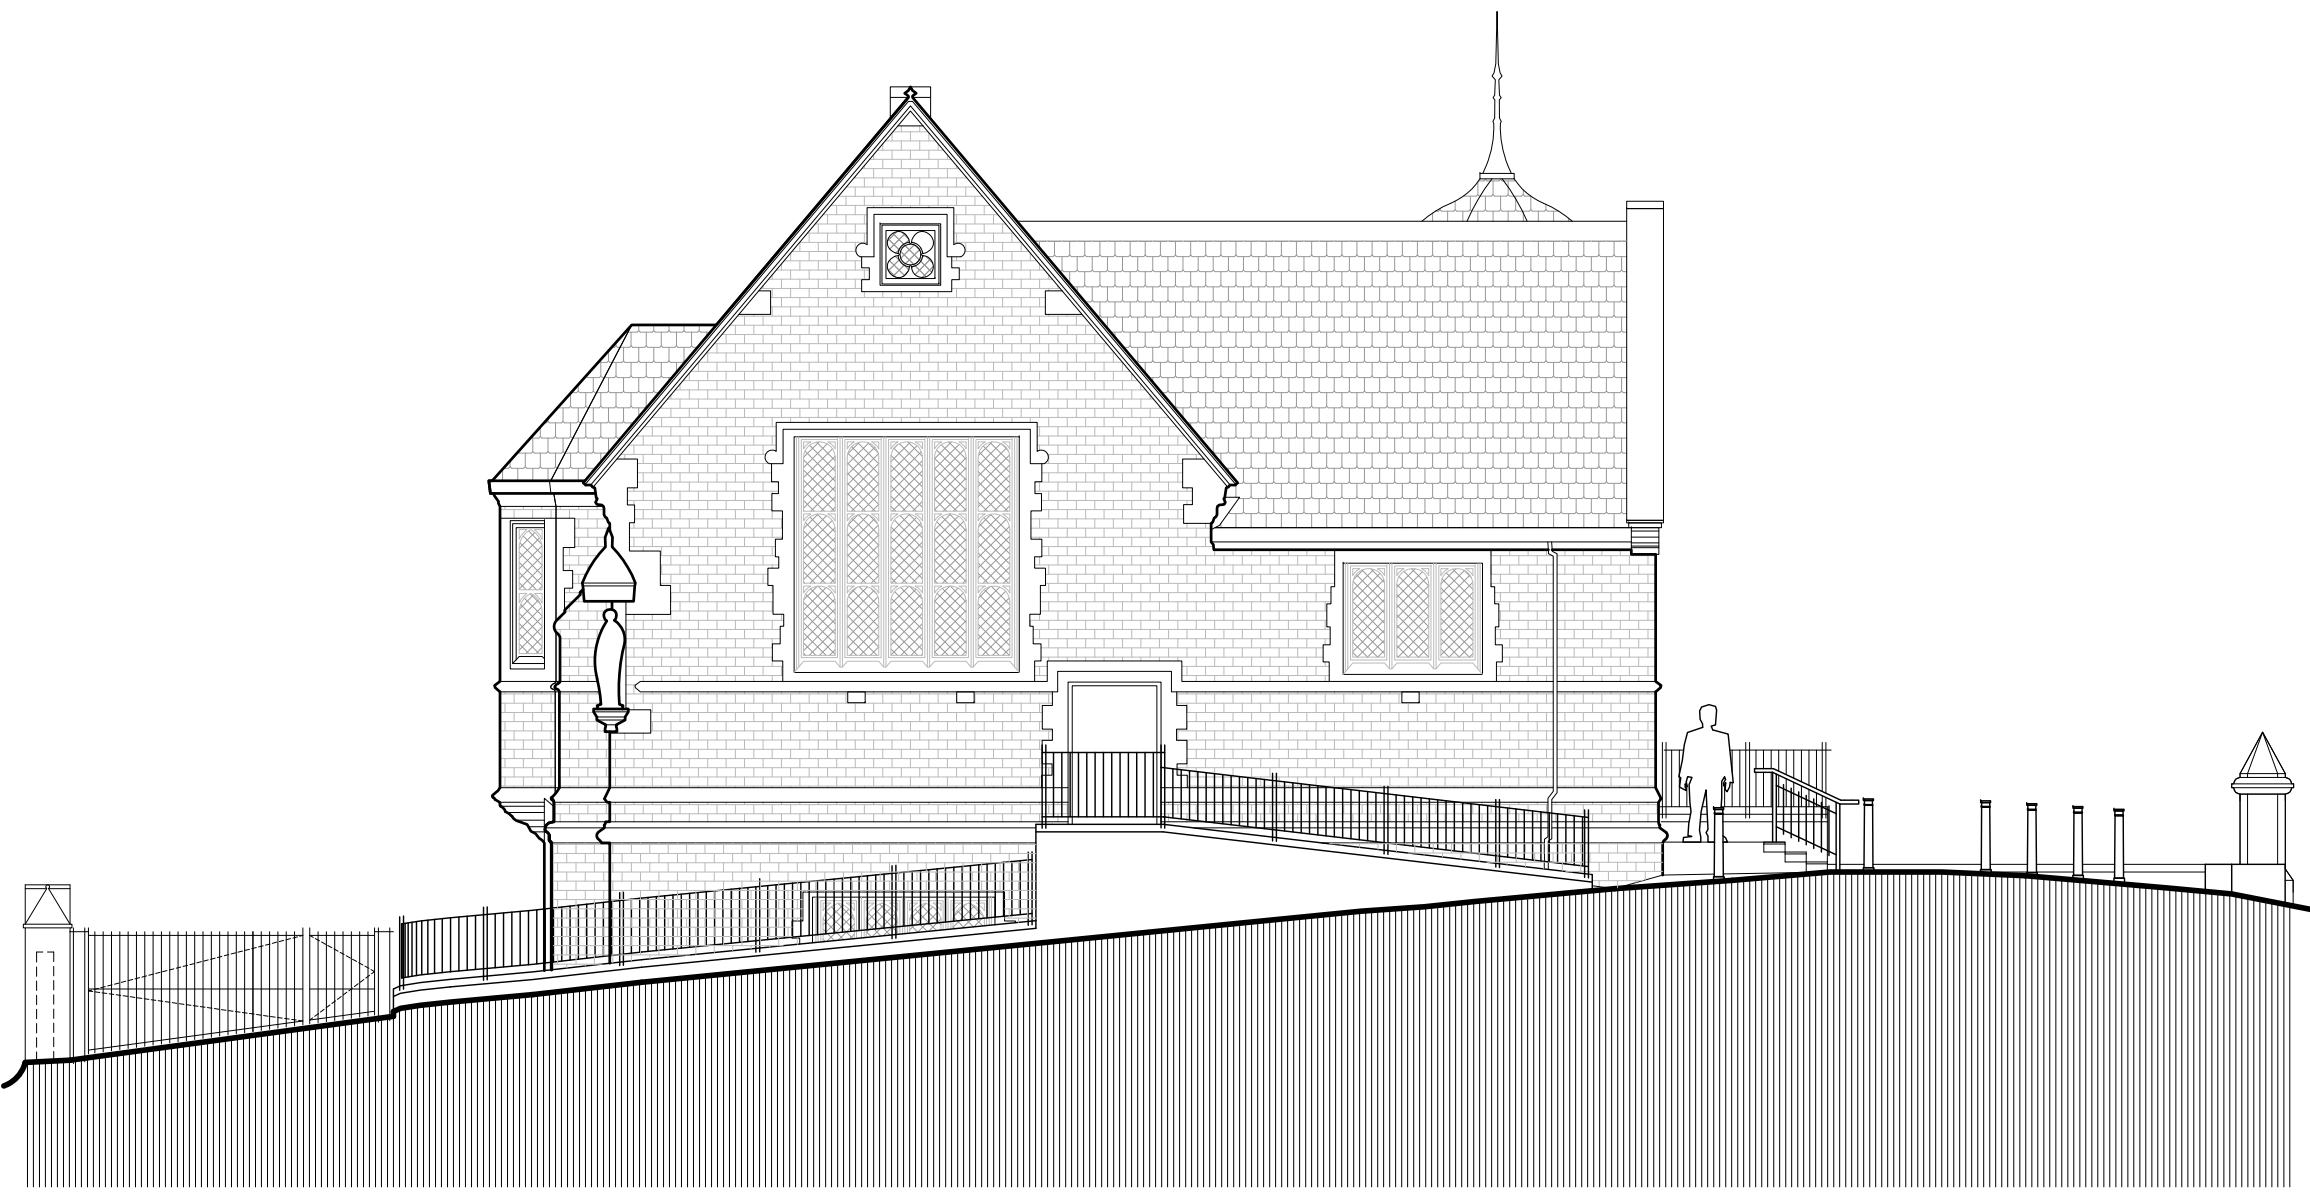

East Elevation

Scale 1:100

 

Construction Issue

Revision B - 22/11/2011 - SN
West & East Elevations updated

Revision A - 19/10/2011 - SN
See clouded:-
2No. bollards added to the East elevation
Bollards added to North elevation

Revisions:

Arundel
Cathedral

St. Marys Hall
Refurbishment

Elevations
As Proposed

Dwg no.
766/22/5/15

Rev.
B

ST ANN'S GATE
ARCHITECTS LLP
The Close . Salisbury . SP1 2EB
Tel: 01722 555200
Fax: 01722 555201
e: admin@stannsgate.com
w: www.stannsgate.com



Scale:
1:100 @ A1

Date:
March 2011

Drawn:
SN

© This drawing may not be reproduced without the prior knowledge and consent of St Ann's Gate Architects LLP

ARUN DISTRICT COUNCIL 18/01/11