


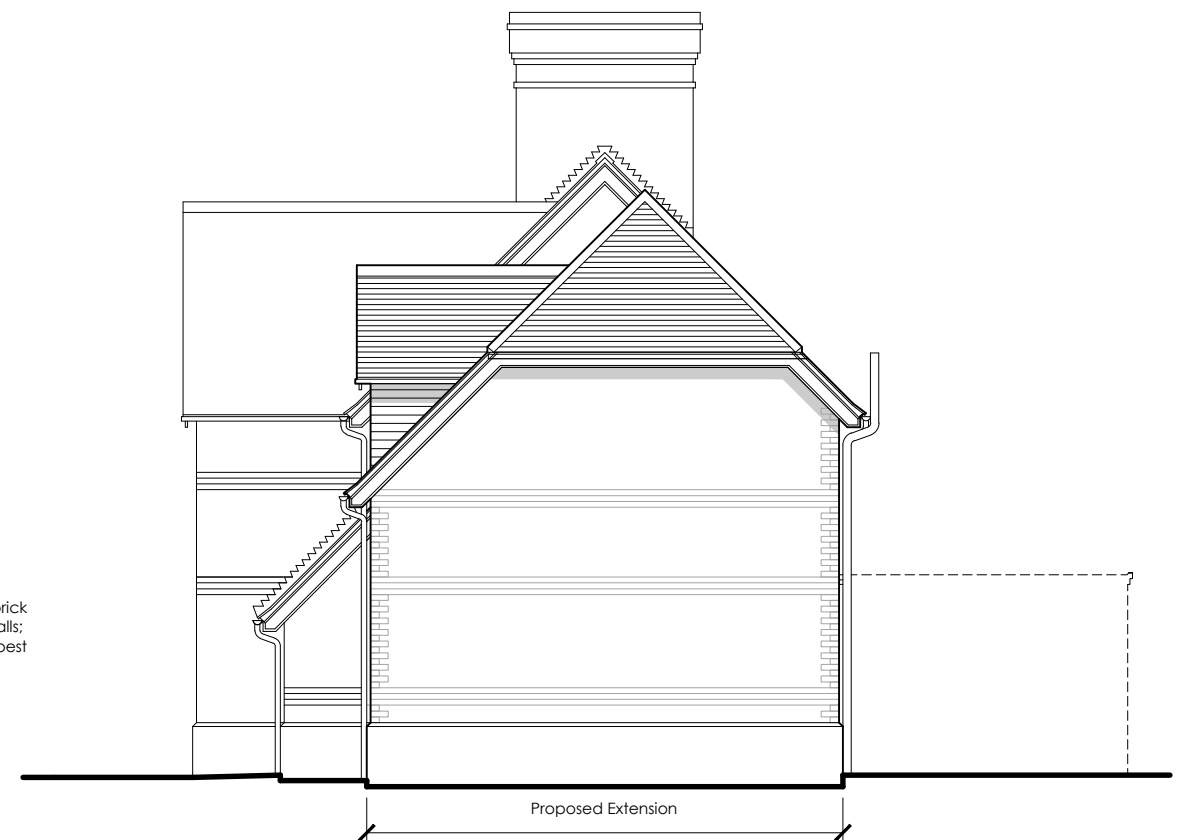

West Elevation



South Elevation



East Elevation

Scale Legend



 Richard Mazillius Architecture 1 Kings Road, Binstead, Ryde, Isle of Wight, PO33 3RX tel: 01983 616352 mobile: 07881 651766 e-mail: info@richardmazillius.co.uk	Client Mr & Mrs T. Luckin	Drawing Title PROPOSED ELEVATIONS			Rev. A Date 03.09.2021 Description Extension width increased.	This drawing is the Copyright of Richard Mazillius and may not be altered or reproduced in any way without written permission of Richard Mazillius. Written dimensions supersede scaled dimensions. All dimensions to be checked on site by the Contractor before commencement of the works or before components are fabricated. This drawing is to be used only for the purposes intended and as described in the drawing title box. This drawing to be read in conjunction with all other project drawings, including other appointed Consultant drawings as applicable to the project.		
	Project 69 Church Cottages Tortington, Arundel, West Sussex, BN18 0BG				Project No. 21041			
			Scale 1:100 @ A3	Date April 2021	Drawn rmm			