
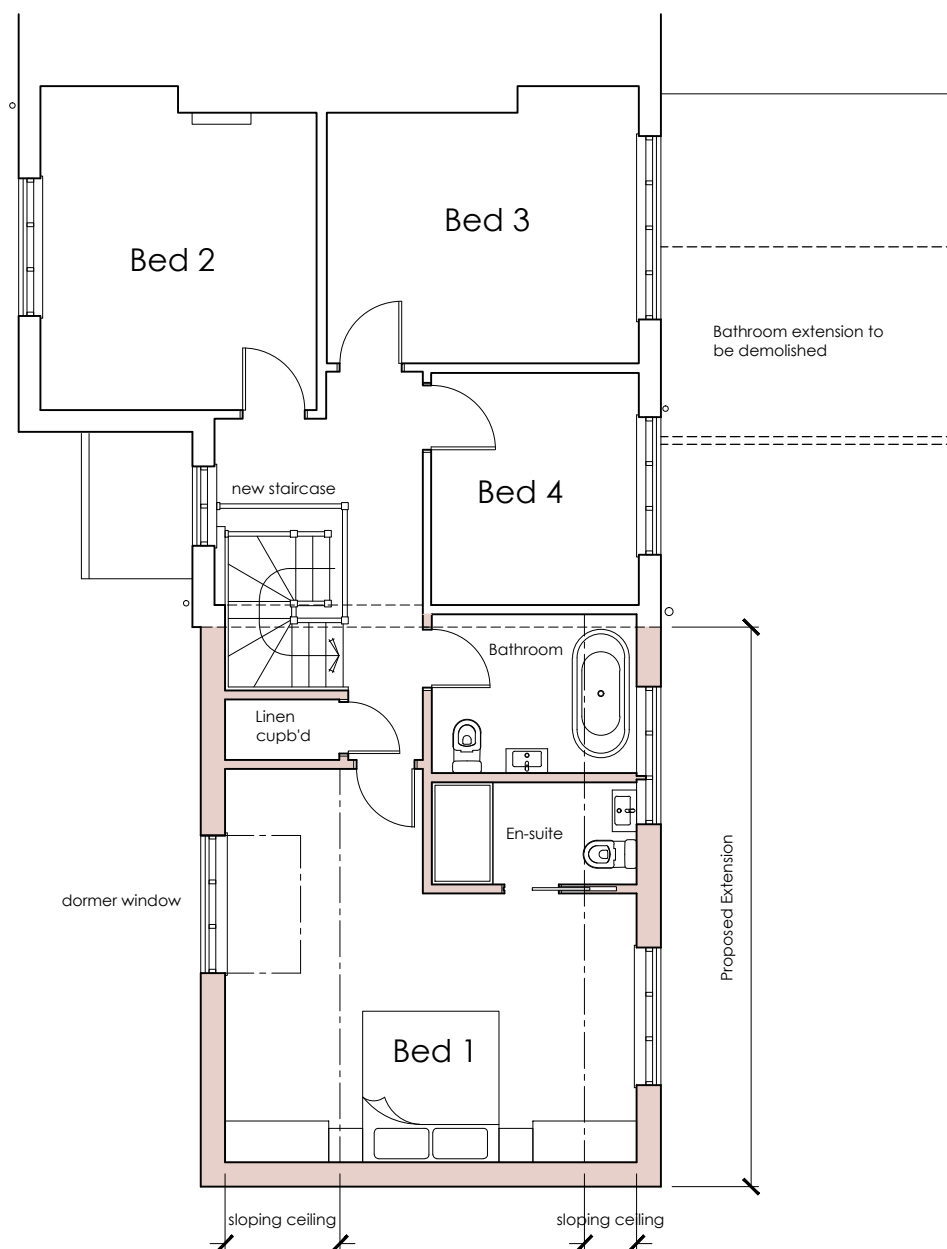
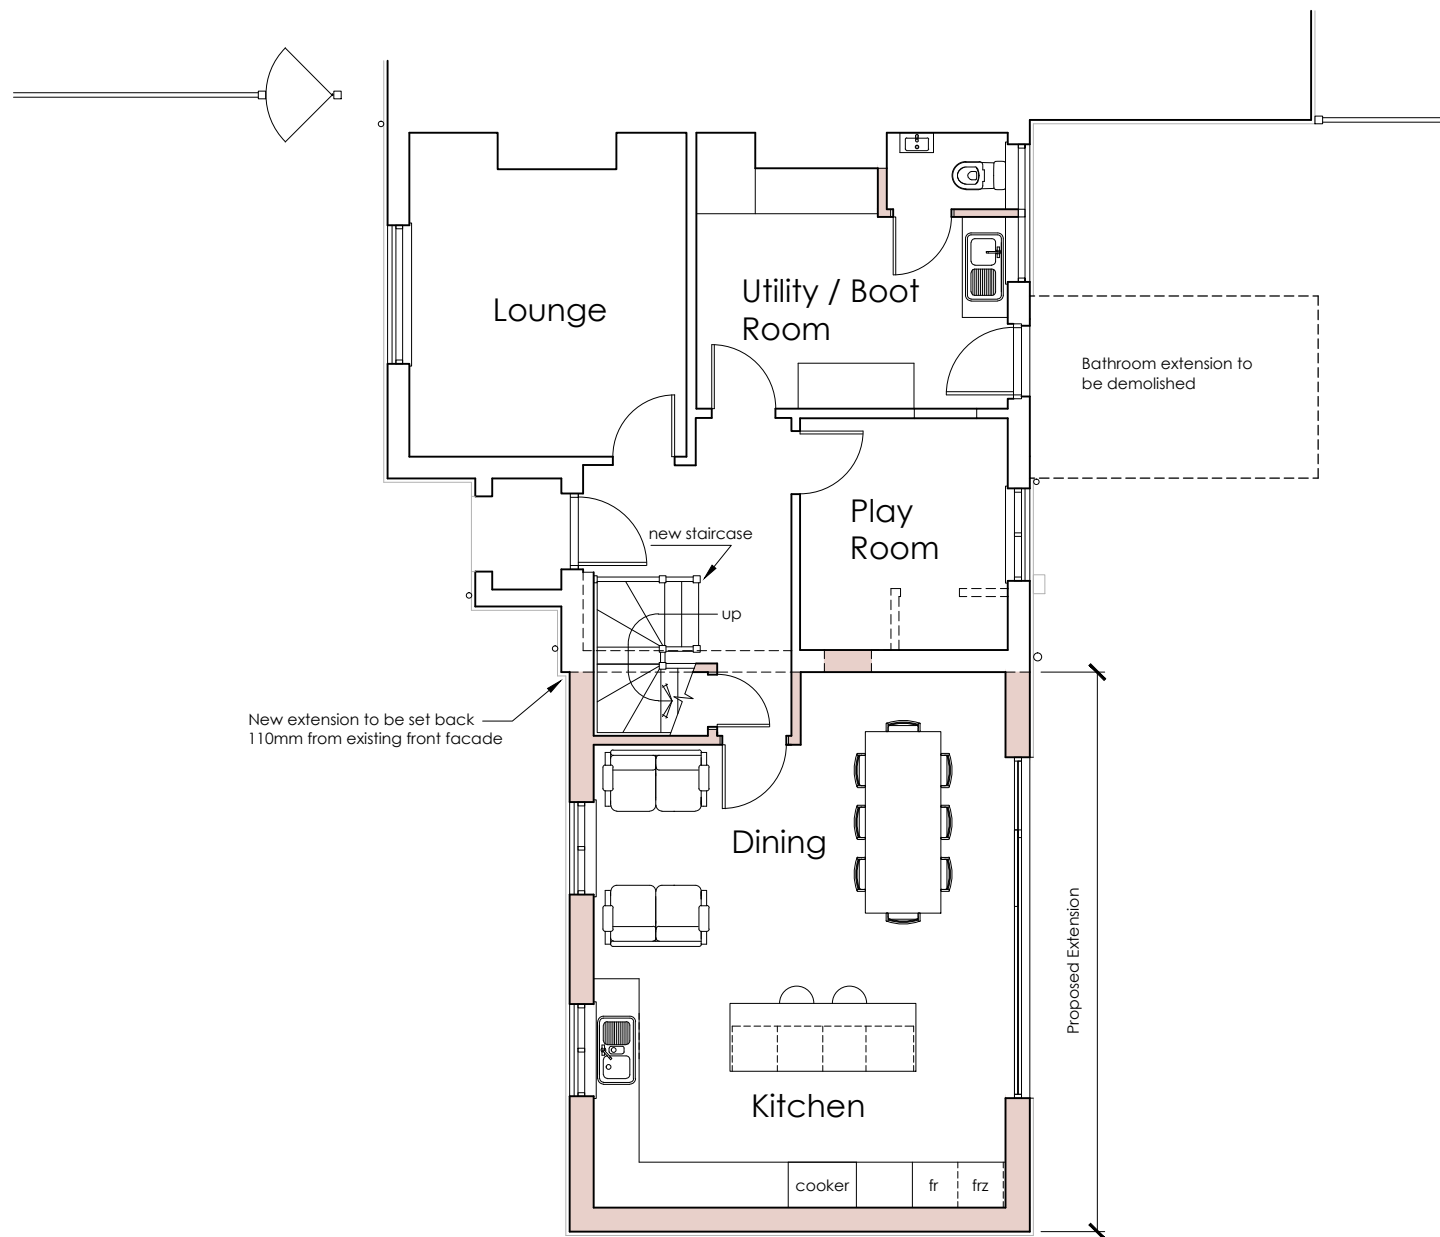


Scale Legend

 

 Richard Mazillius Architecture 1 Kings Road, Binstead, Ryde, Isle of Wight, PO33 3RX tel: 01983 616352 mobile: 07881 651766 e-mail: info@richardmazillius.co.uk	Client	Mr & Mrs T. Luckin			Drawing Title	Rev. Date Description A 03.09.2021 Extension width increased.			This drawing is the Copyright of Richard Mazillius and may not be altered or reproduced in any way without written permission of Richard Mazillius. Written dimensions supersede scaled dimensions. All dimensions to be checked on site by the Contractor before commencement of the works or before components are fabricated. This drawing is to be used only for the purposes intended and as described in the drawing title box. This drawing to be read in conjunction with all other project drawings, including other appointed Consultant drawings as applicable to the project.		
	Project	69 Church Cottages Tortington, Arundel, West Sussex, BN18 0BG				PROPOSED FLOOR PLANS	Project No.	Drawing No.		Revision	
	Scale	1:100 @ A3		Date	April 2021		Drawn	mm		21041	104