




PART FIRST FLOOR PLAN
PROPOSED 1:50.

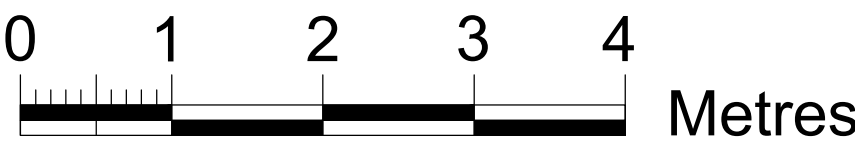

Read in conjunction with drawing 397/21
for elevations of new internal doors.

A 18 FEB. 2020 NEW INTERNAL DOORS REFERENCES ADDED.

REVISION/DATE:

Proposed Internal Refurbishments &
Conversion of Staff Rooms to Bedrooms
'The Norfolk Arms' Hotel, Arundel.
for
The Norfolk Arms Hotel

JOB TITLE:

PROPOSED
G.A. First Floor Plan - Rooms 3 and 3A.

DRAWING:

a.e. chubb ltd.

architectural services

106 Laverstock Road, Salisbury, Wiltshire, SP1 2SA
tel: 01722 323942
e-mail: tony.chubb@btinternet.com
company no. 4434685

DATE: JAN. 2018

SCALE: 1:50 @ A1

DRAWN: AEC

DRWG. NO: 397/12

REVISION:

THIS DRAWING IS COPYRIGHT & MUST NOT BE USED/REPRODUCED WITHOUT PERMISSION.
FIGURED DIMENSIONS TO BE USED ONLY. DO NOT SCALE.
SITE DIMENSIONS TO BE CHECKED/VERIFIED BEFORE WORK IS COMMENCED.