




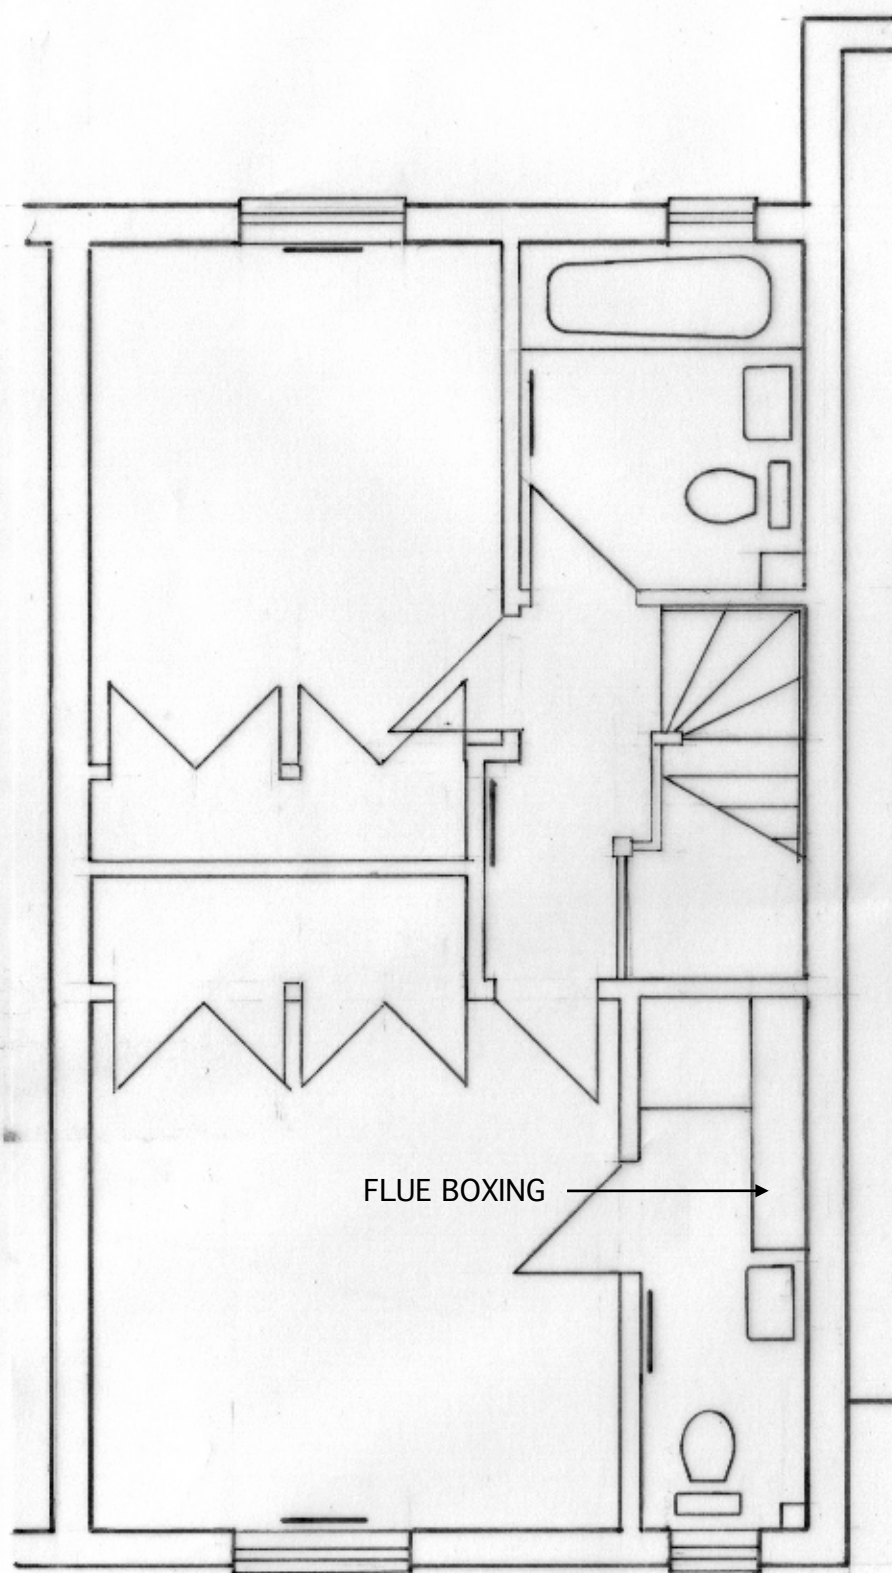

SECOND FLOOR

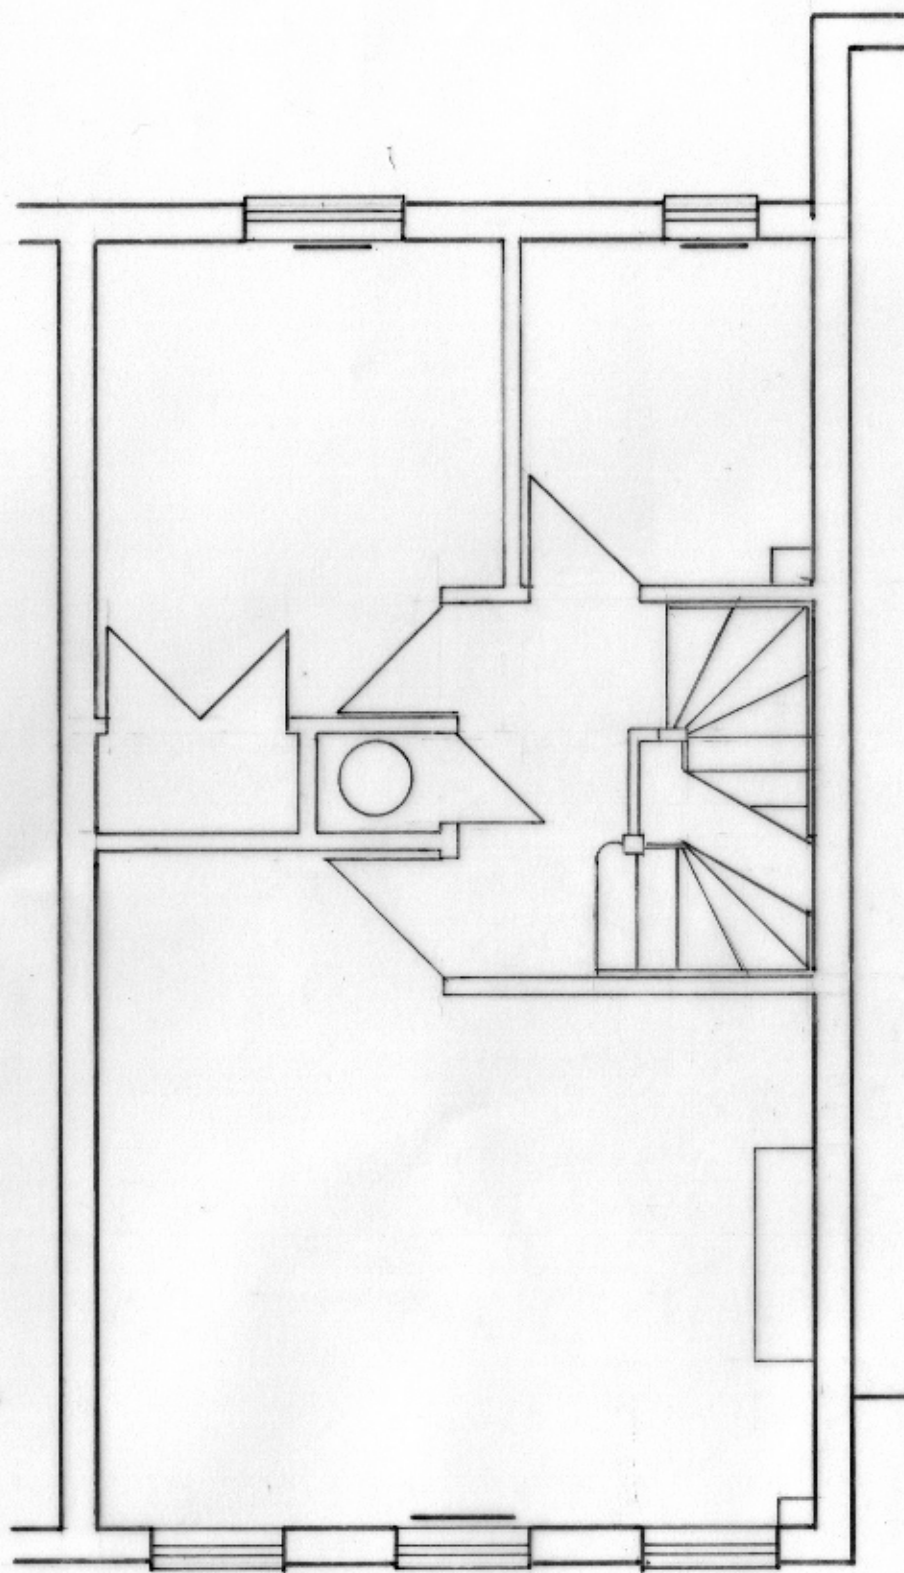

FIRST FLOOR

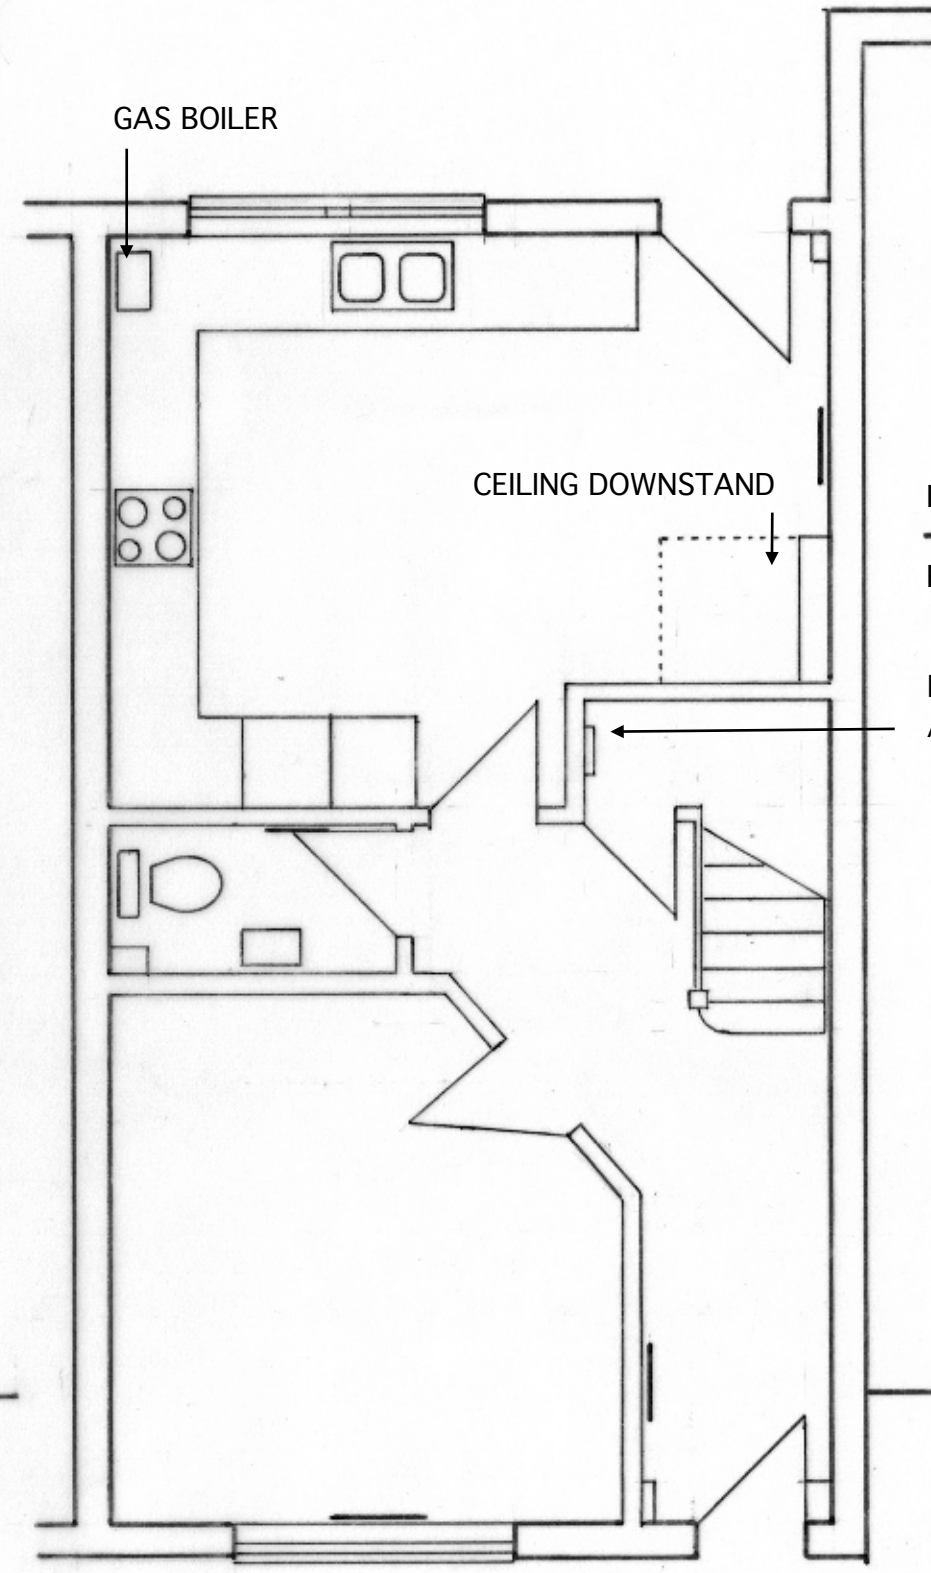

GROUND FLOOR

- KEY
- RADIATOR POSITIONS
 - INCOMING ELECTRICS AND CONSUMER UNIT

TUNMORE DESIGN
17 NINEVEH SHIPYARD
ARUNDEL

EXISTING FLOOR PLANS
SCALE 1:50 @ A3
DWG 2026 11
13.01.26