




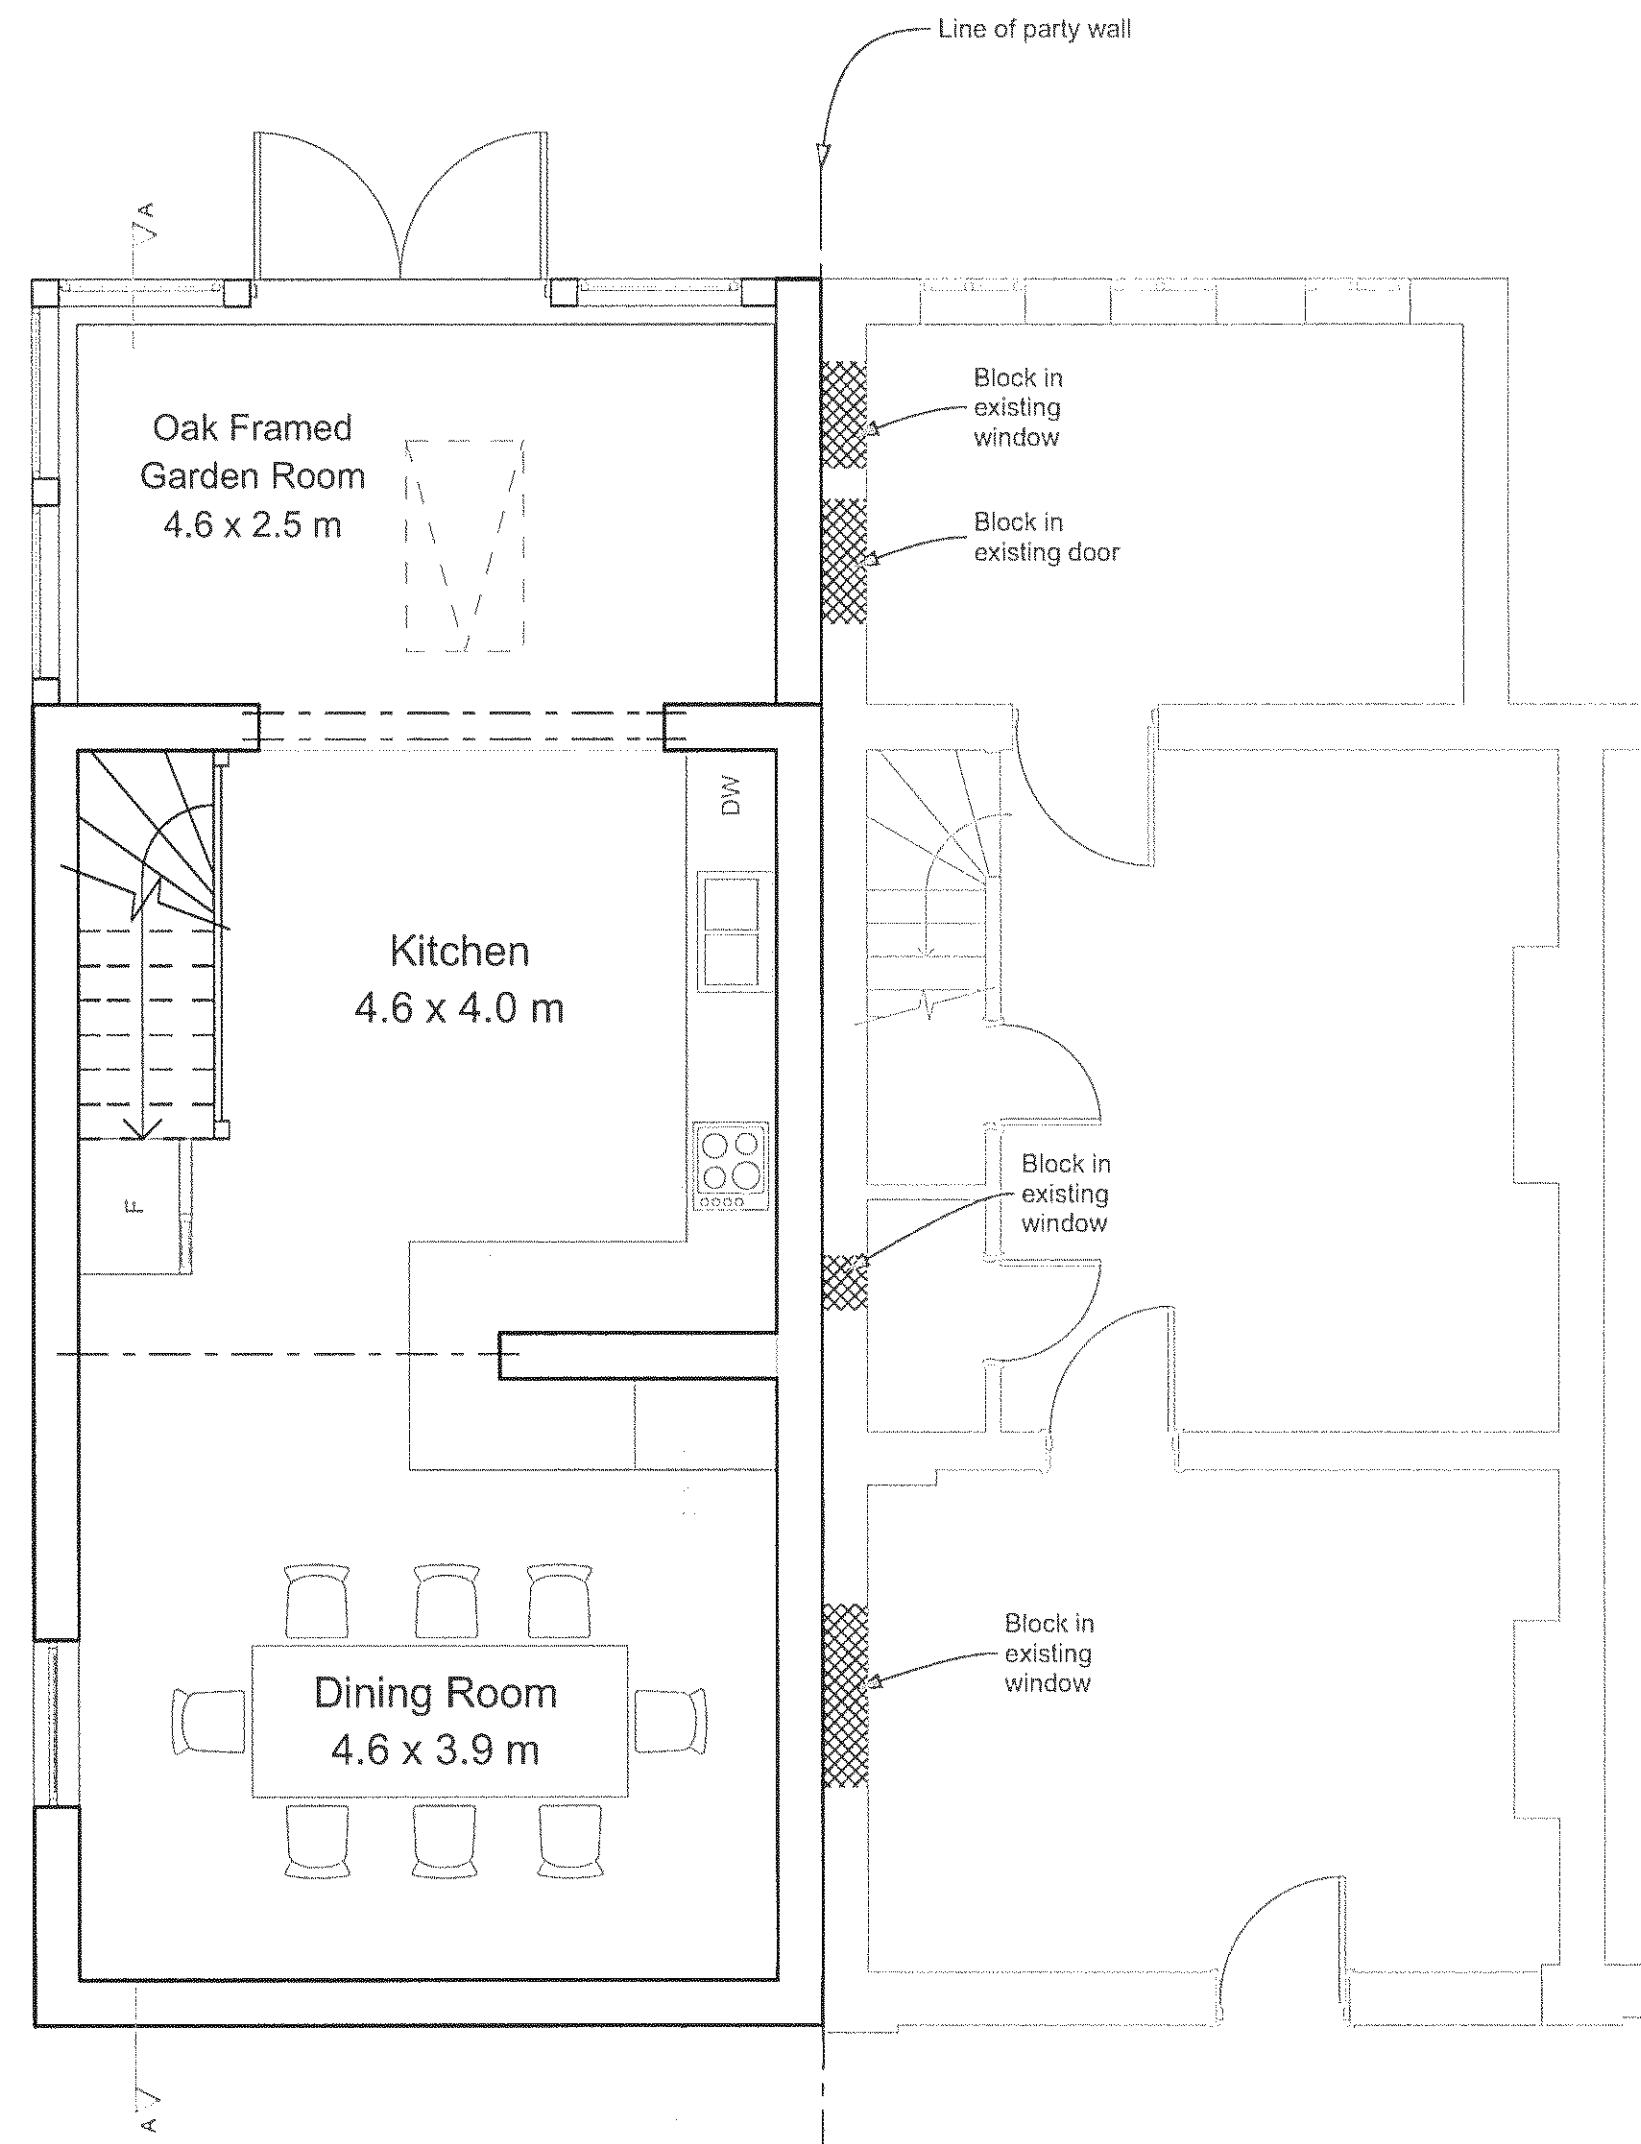

Lower Ground Floor

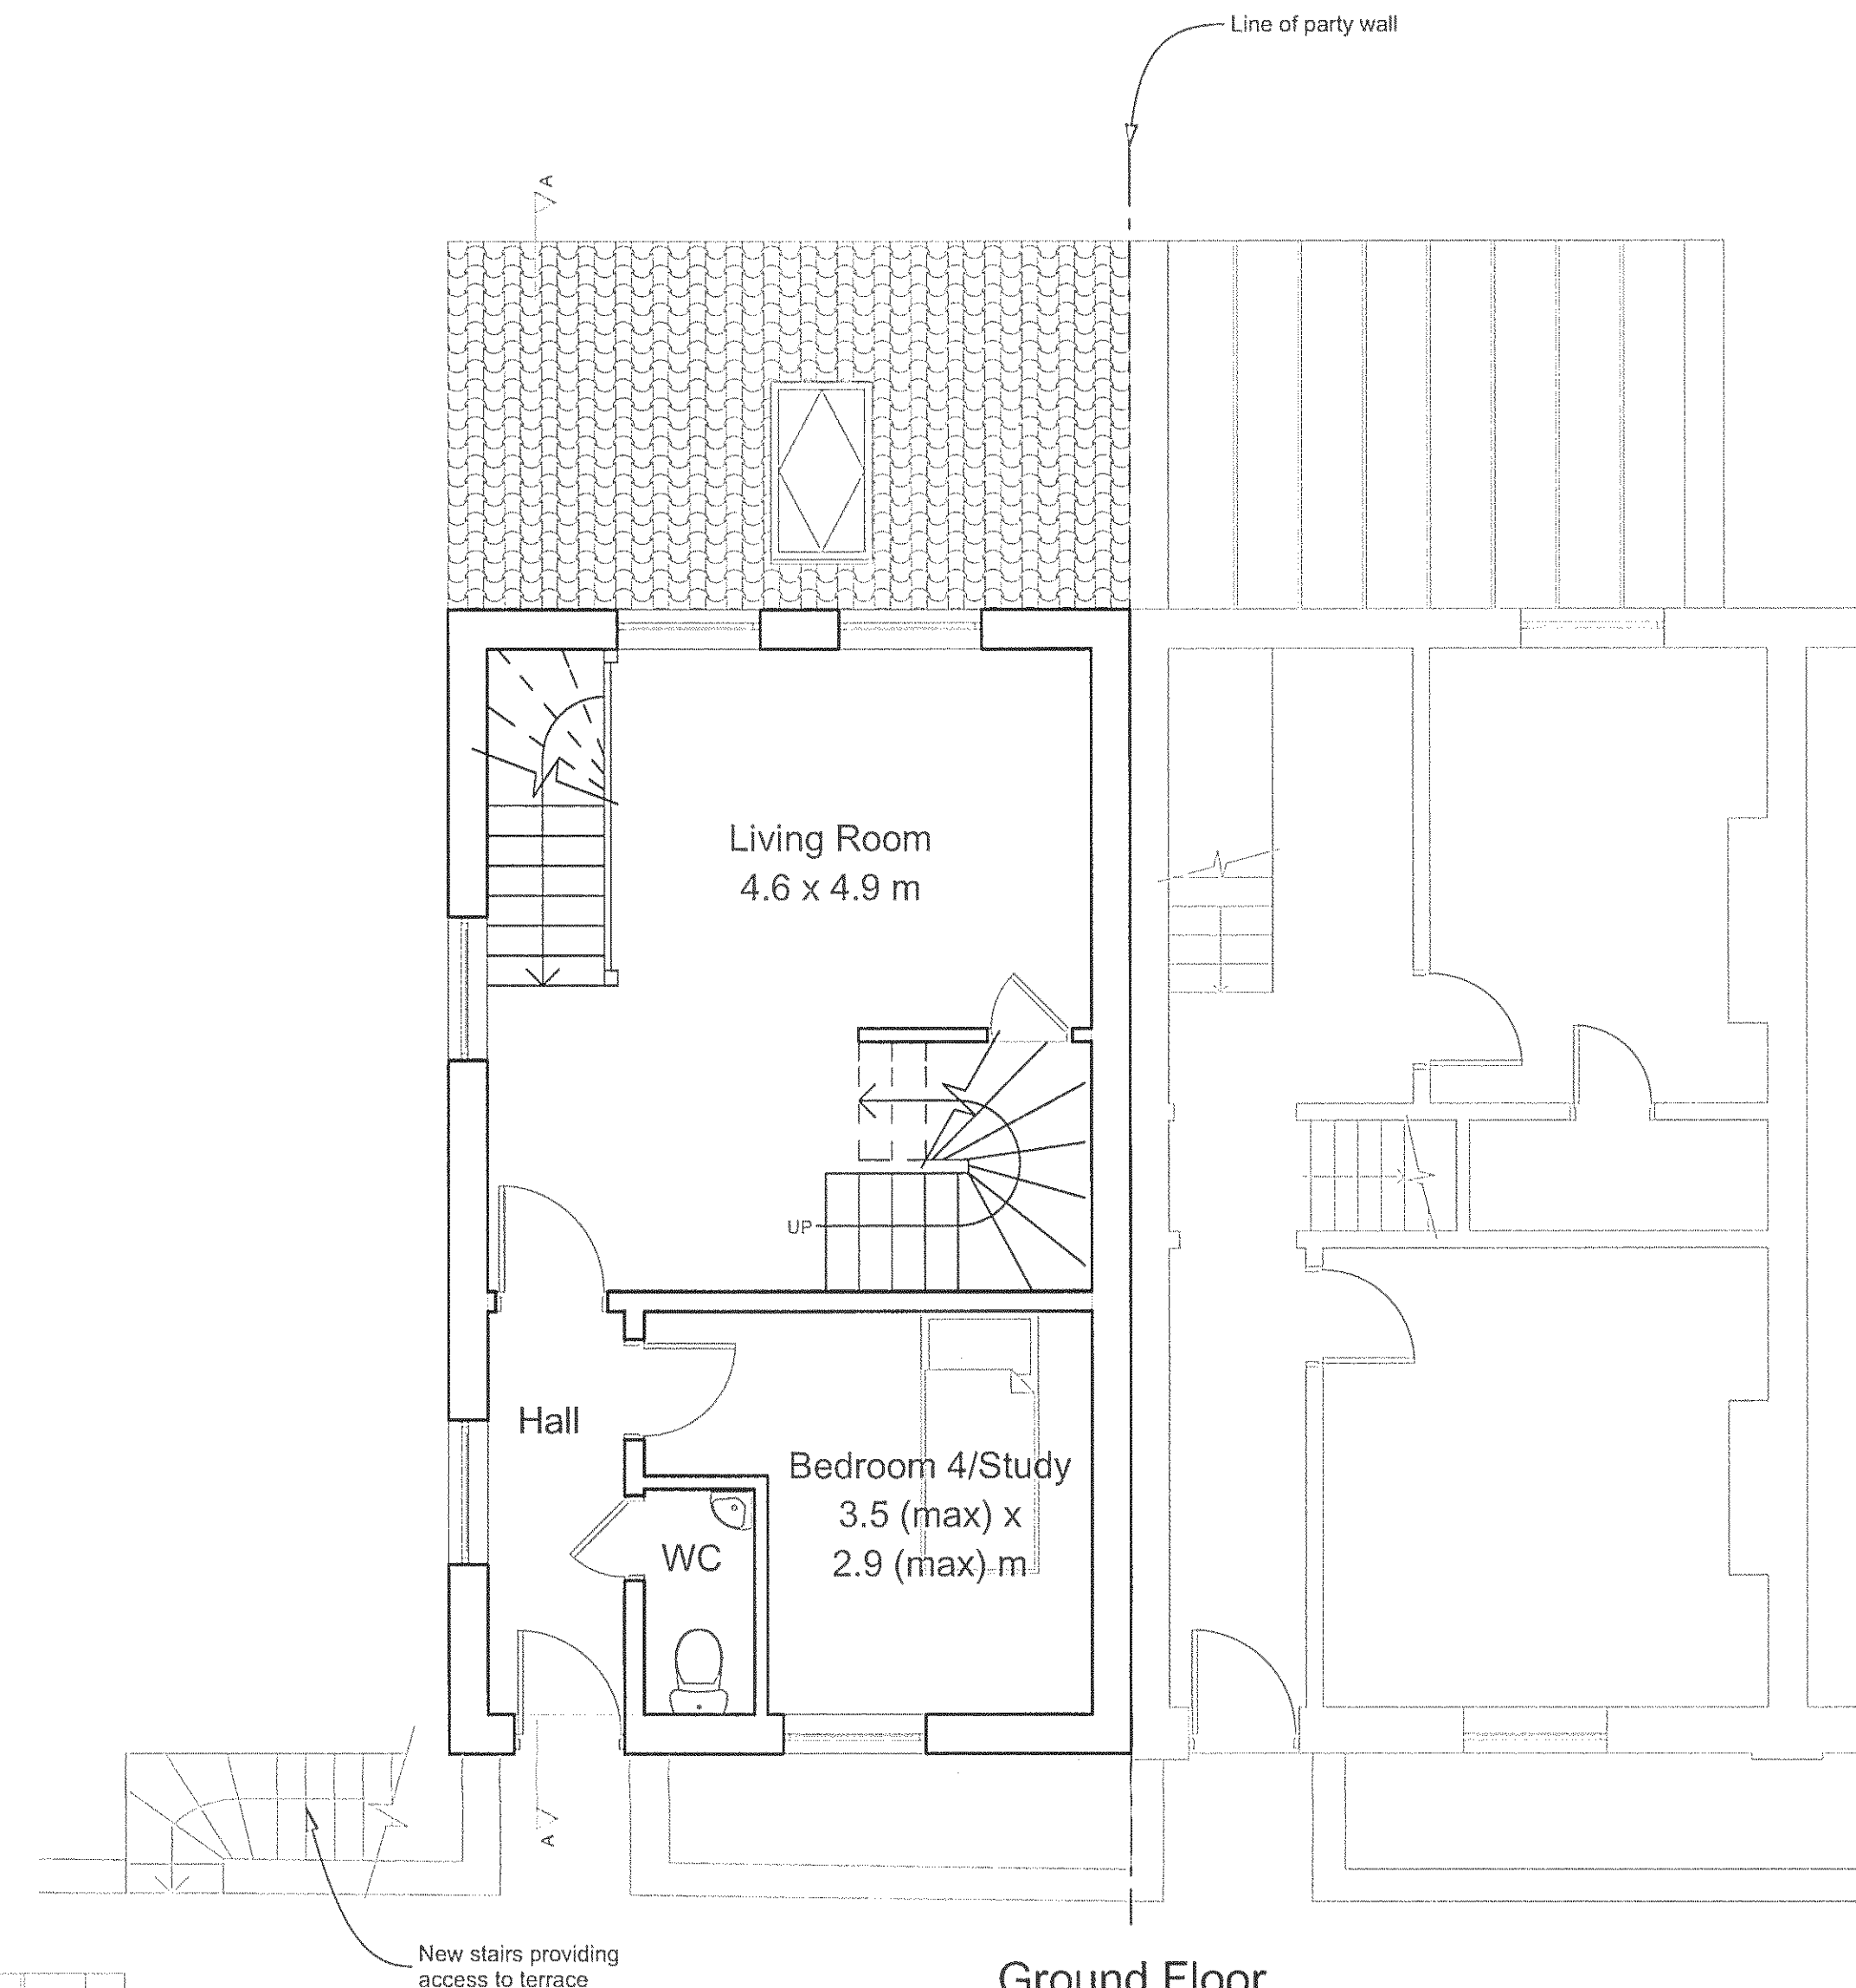


Ground Floor

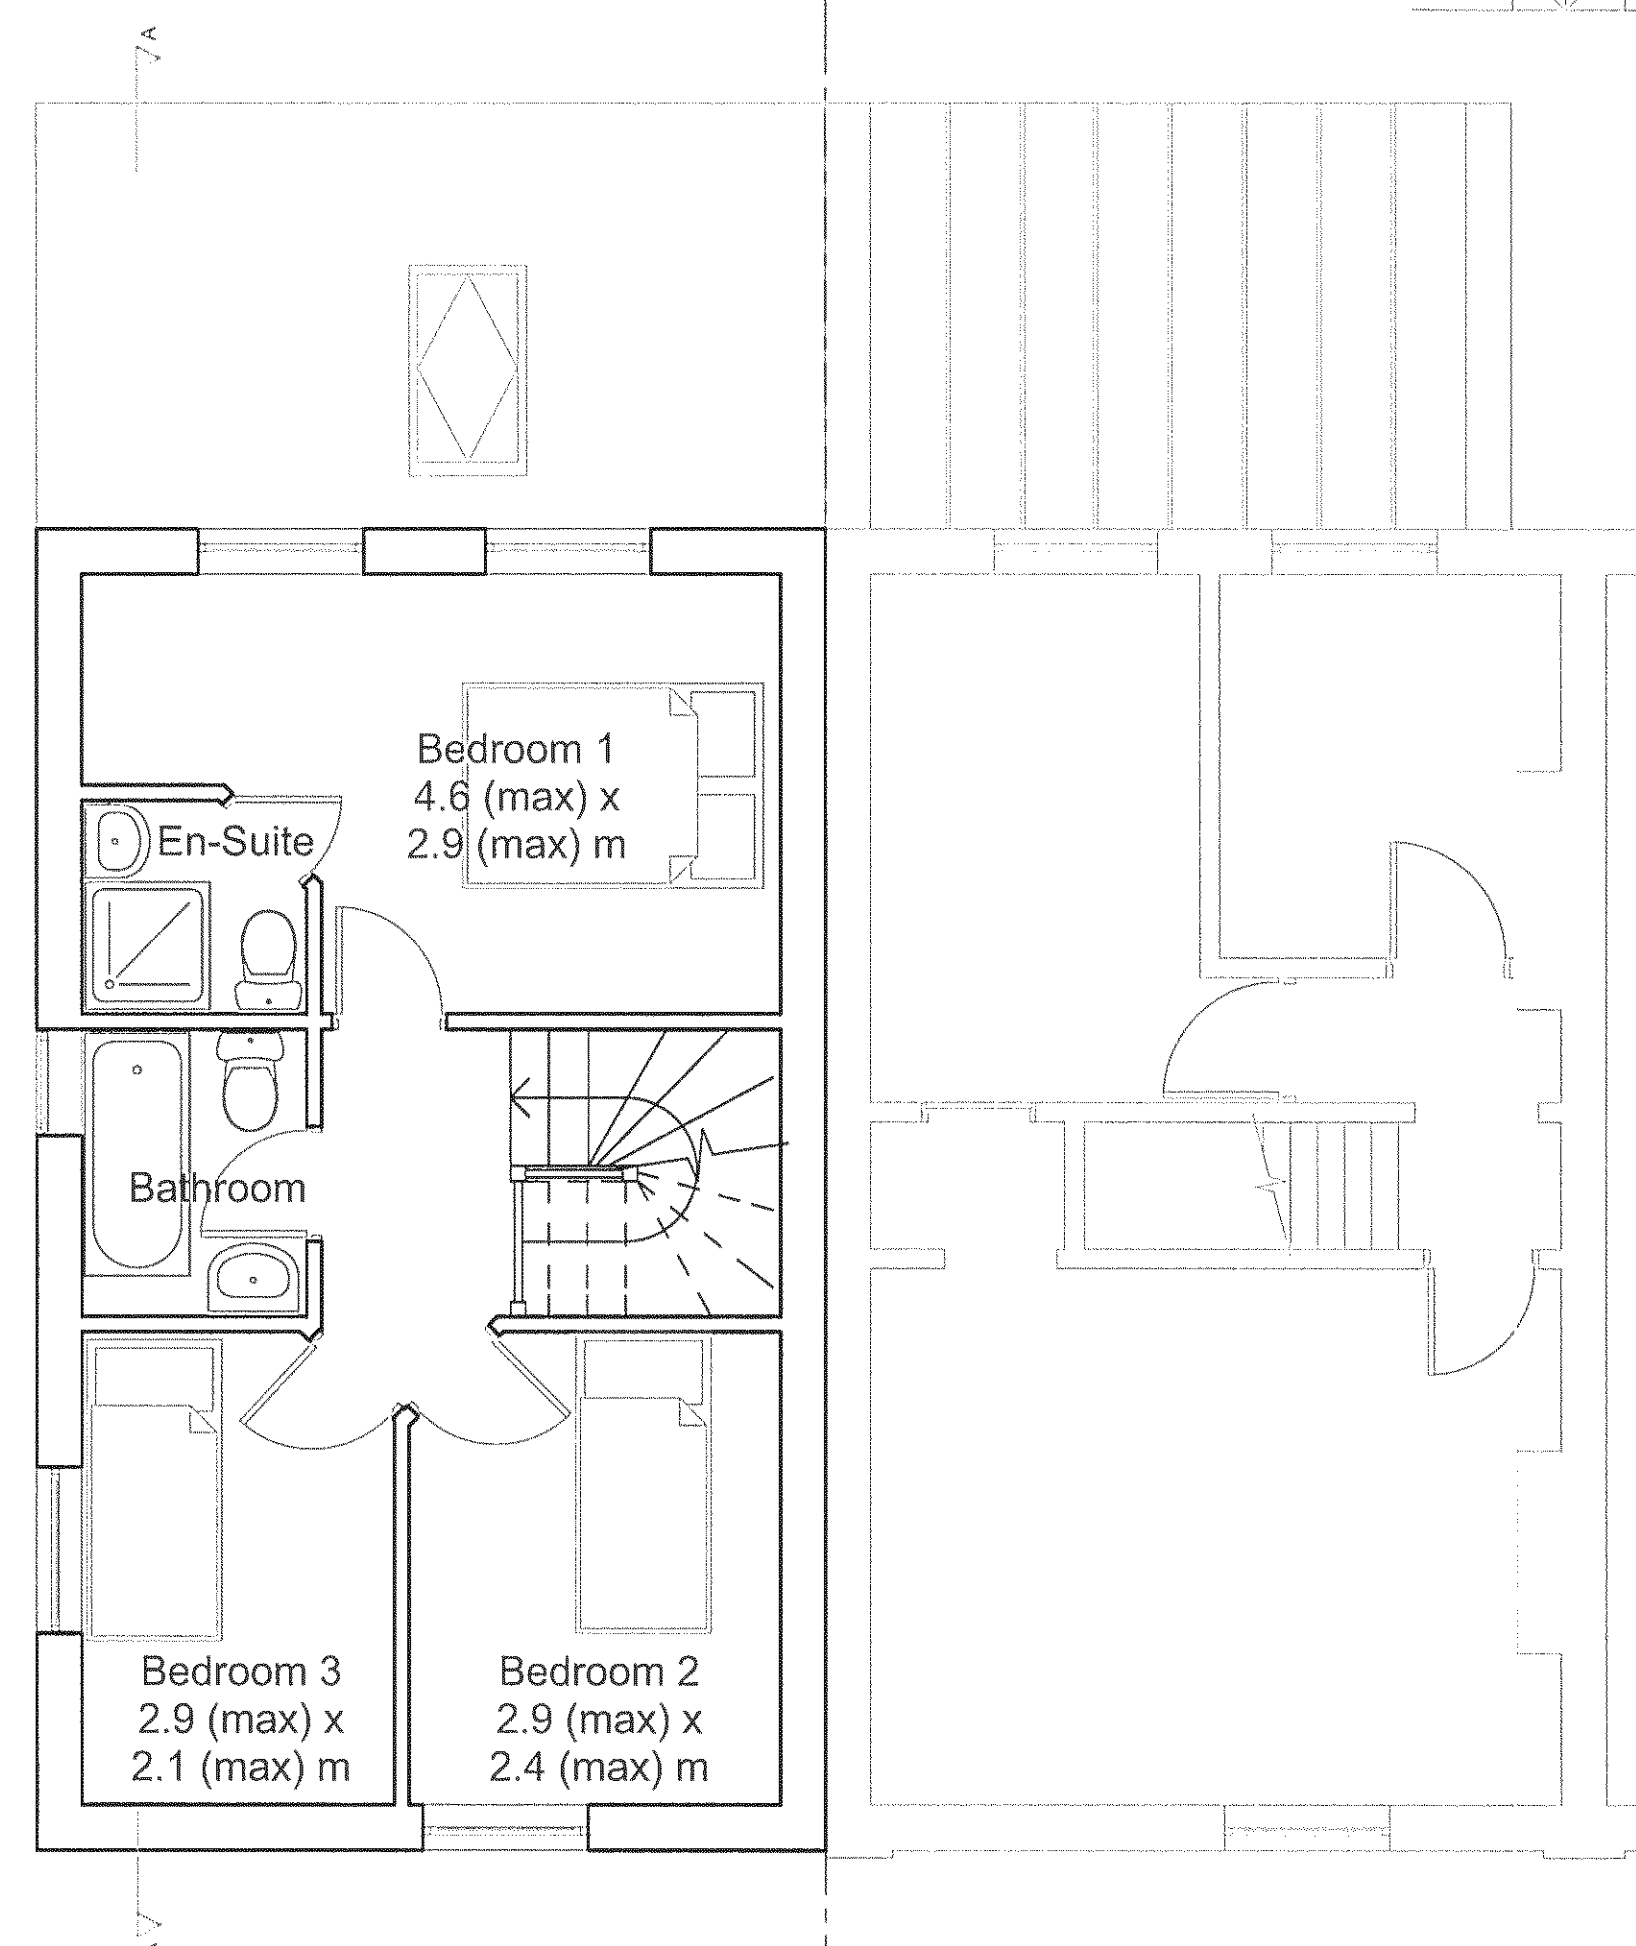

First Floor

Revisions
A June 12
General update

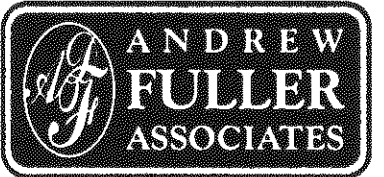 ANDREW FULLER ASSOCIATES <i>Chartered Surveyors</i> Norton Studio, School Lane Arundel, West Sussex BN18 9DR tel: 01903 885444 fax: 01903 883111 email: mail@afuller.co.uk www.andrewfuller.co.uk		
Job Title	84 Maltravers Street, Arundel	
Client	Mr P Andrews	
Drawing Name	Proposed Floor Plans	
Drawing Status	Planning	
Drawn by	DF	Date Jan 12
Checked by		Date
Drawing Scale	1:50	
Drawing No	Status	Revision
11384/02		A