
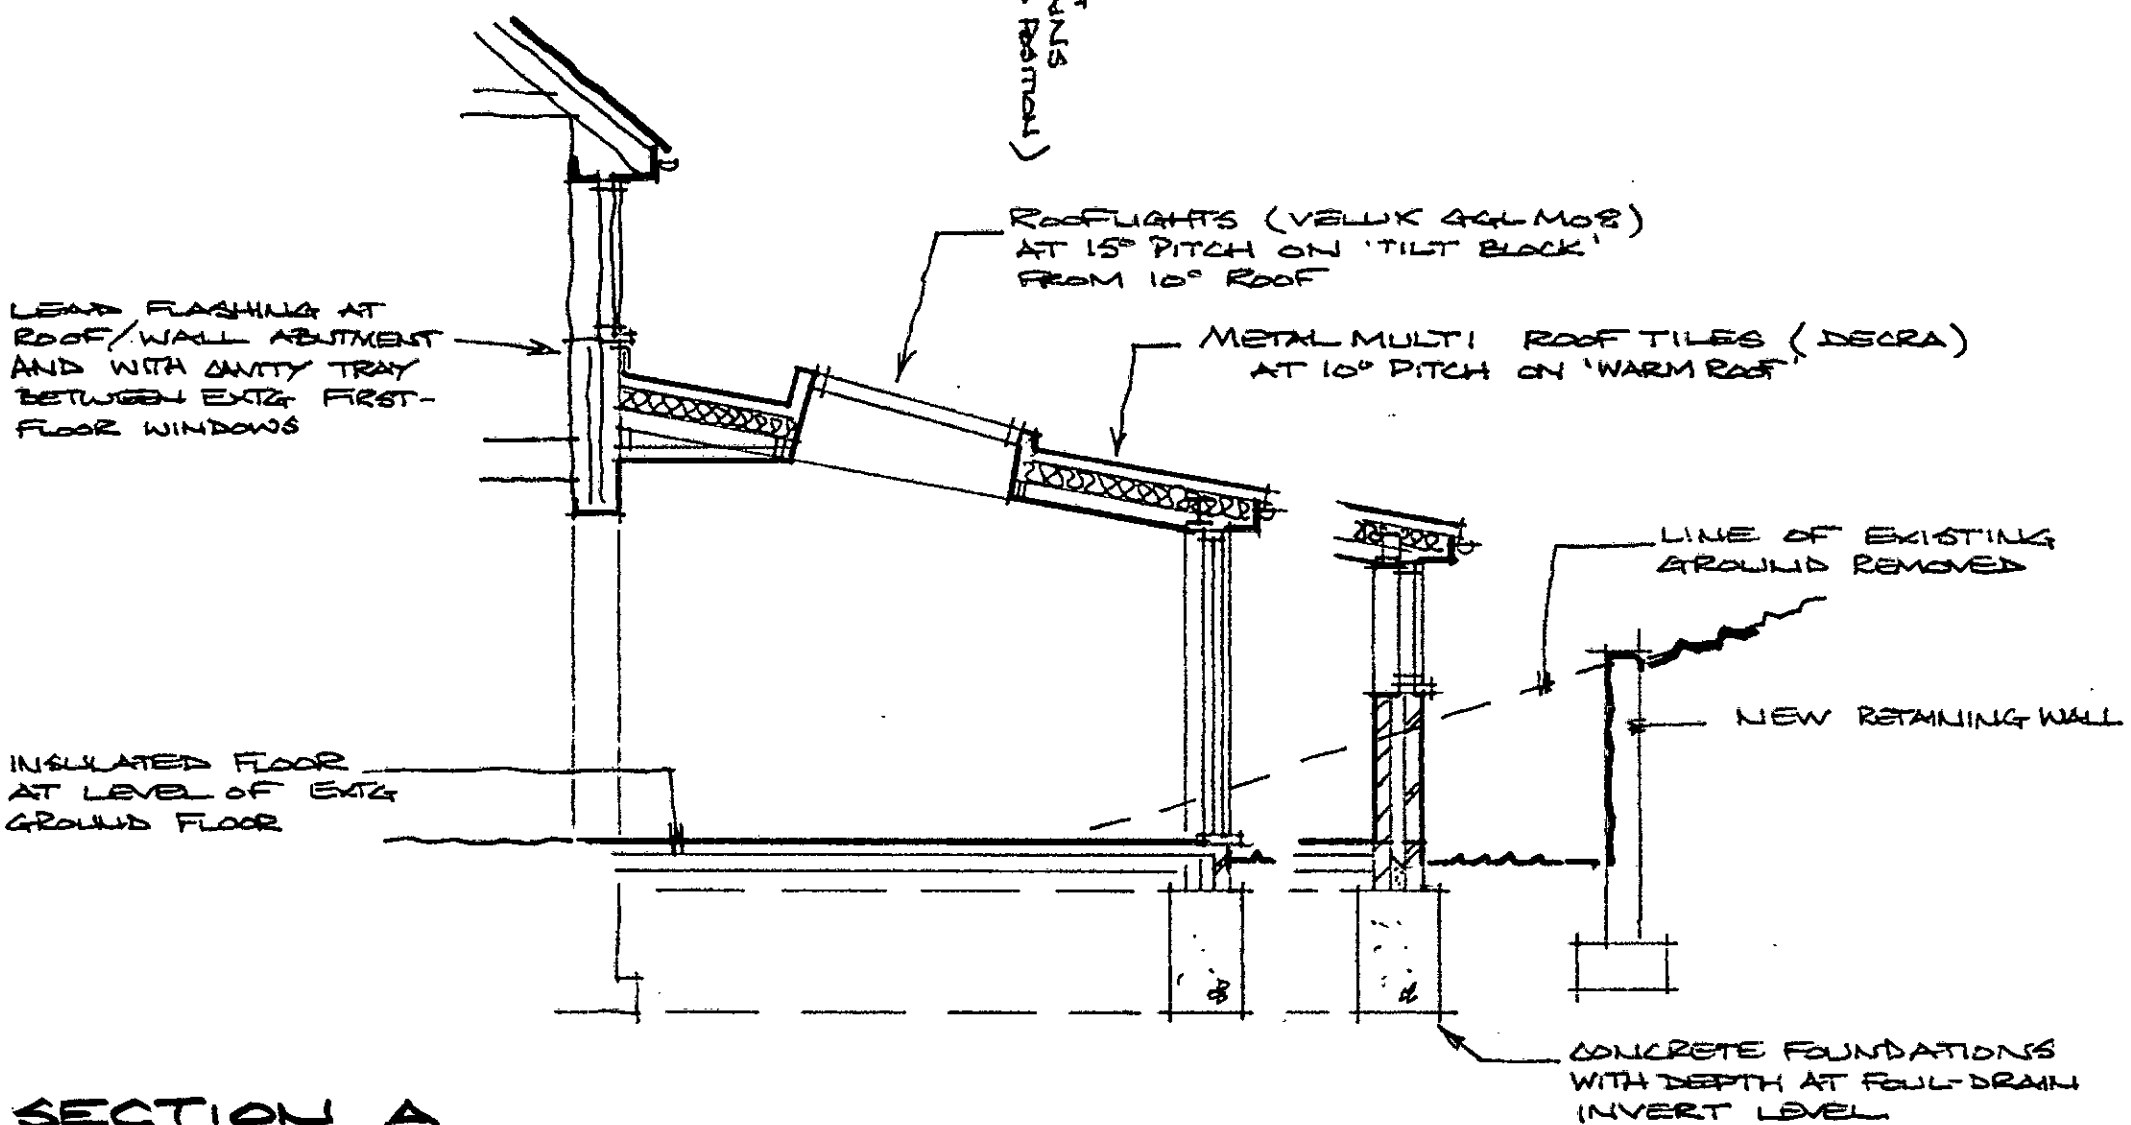


GROUND FLOOR PLAN

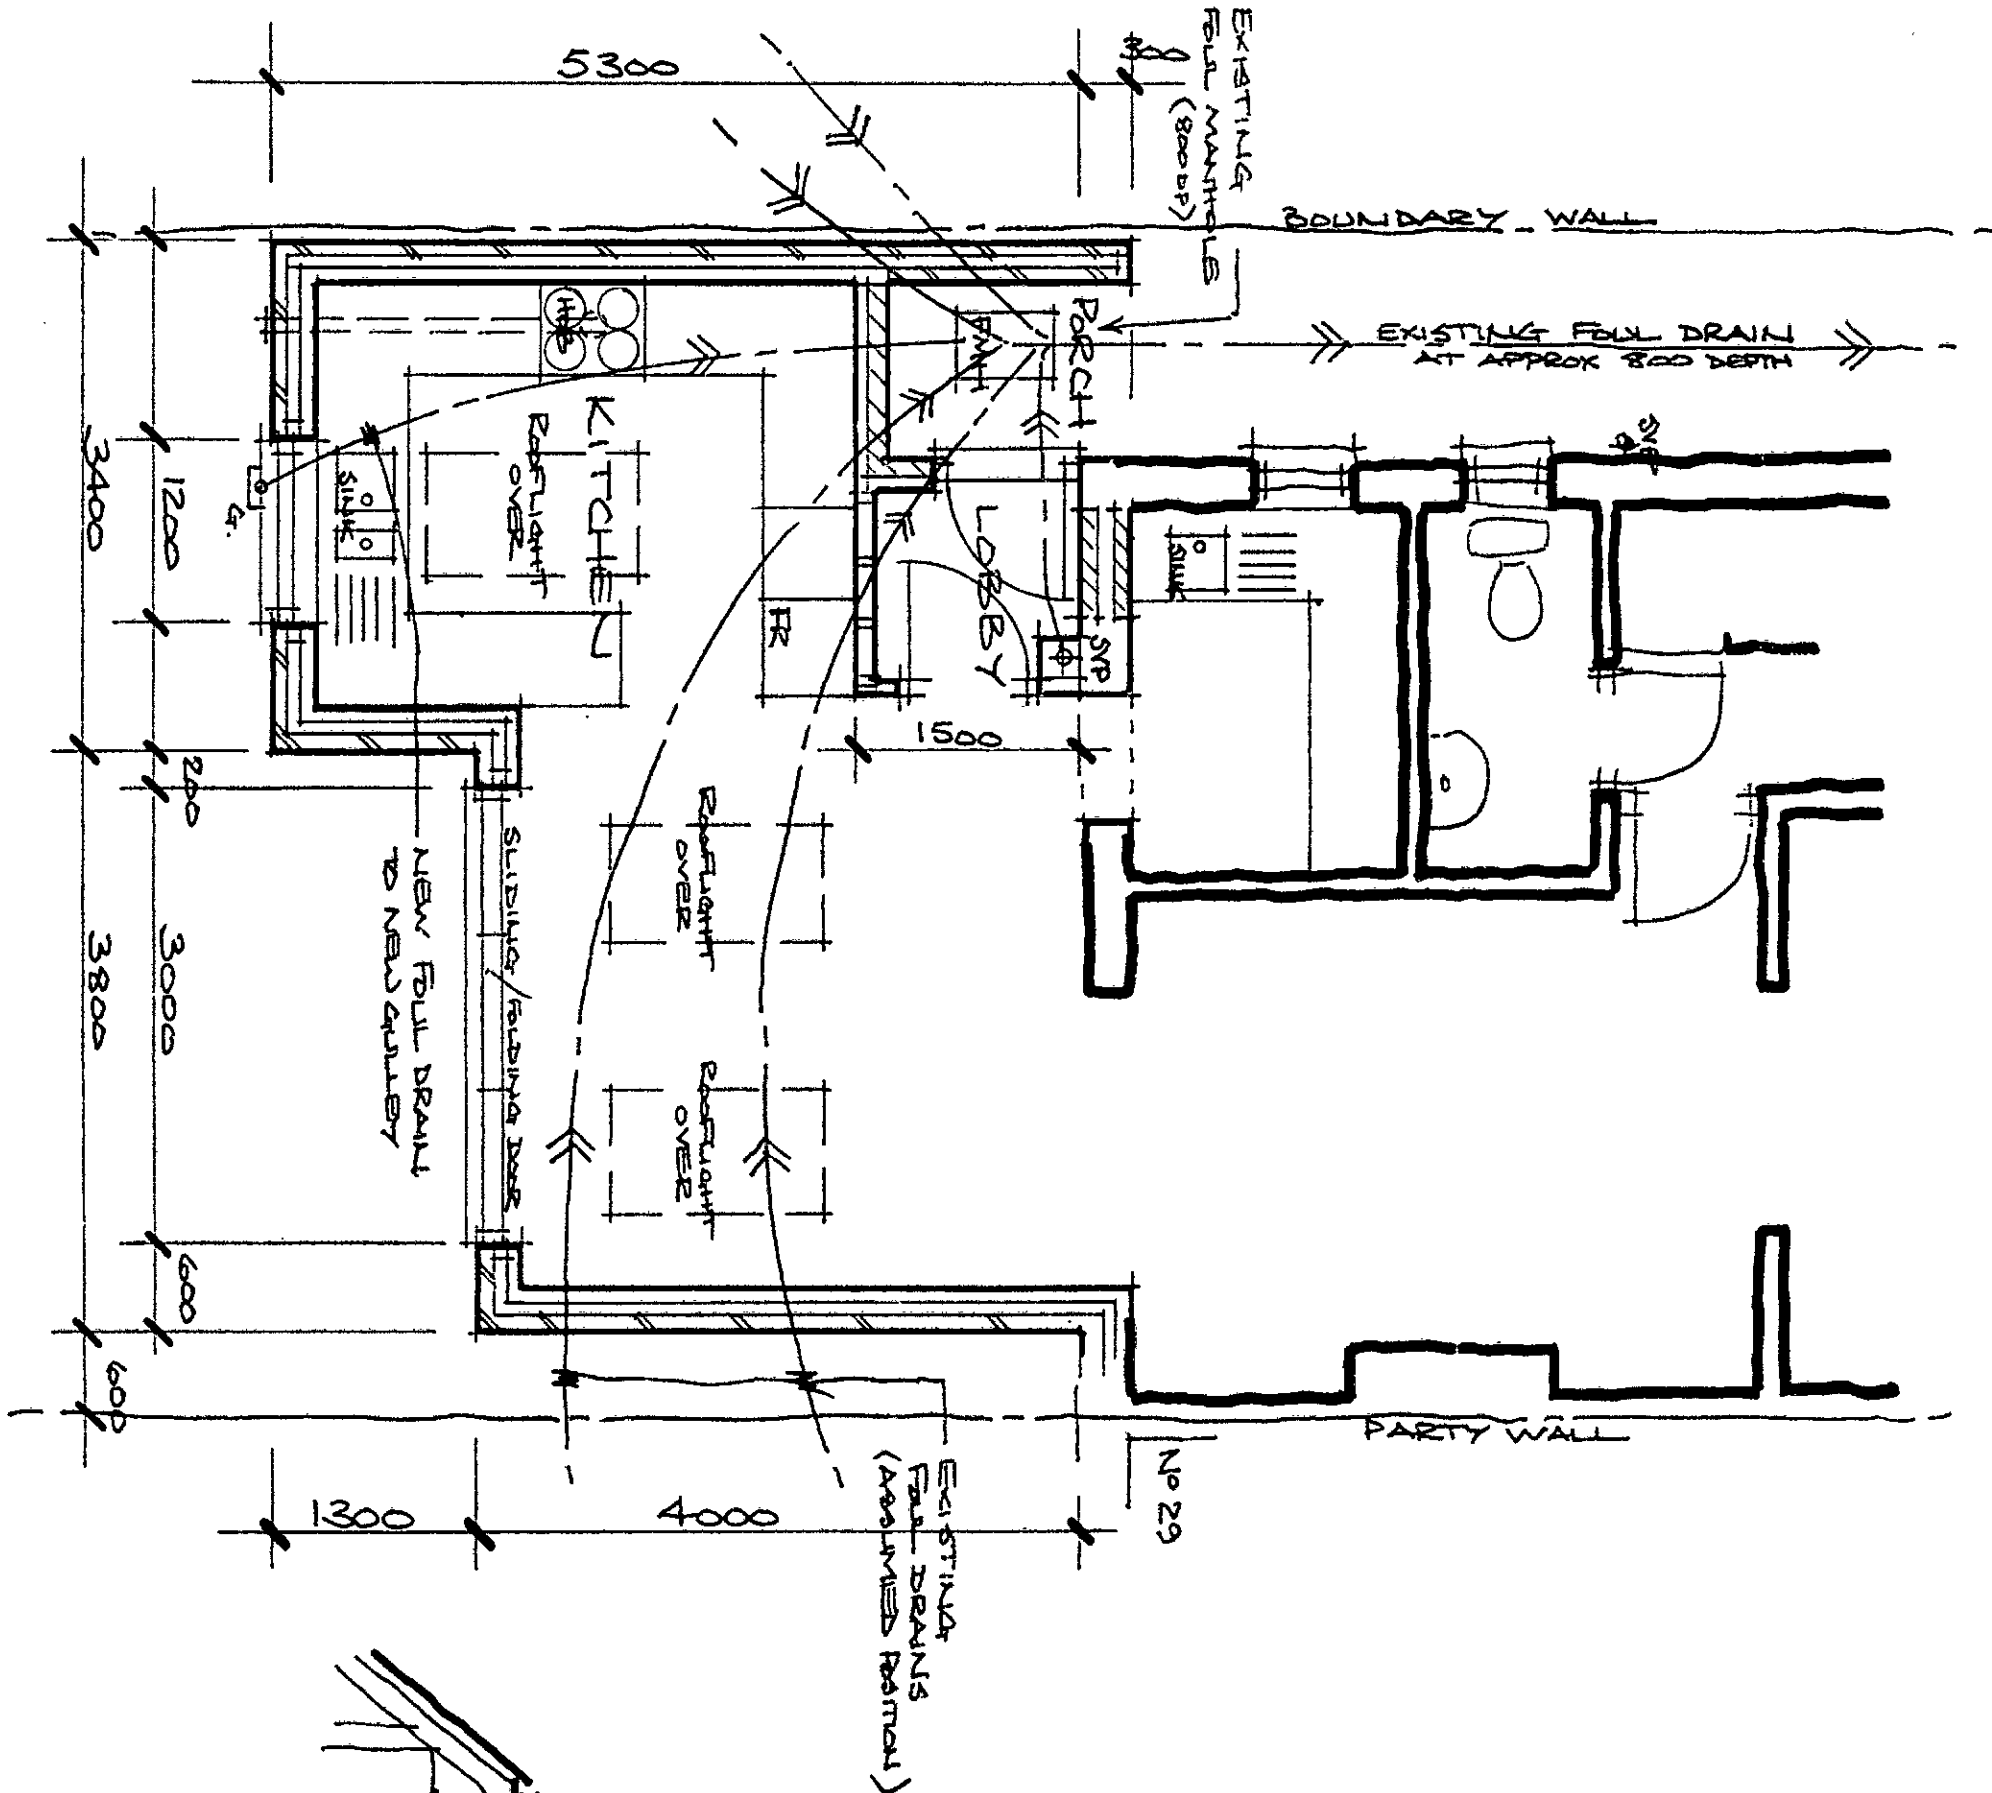

SECTION A

PLAN, SECTION
SINGLE STOREY REAR EXTENSION

31 PEARSON ROAD, ARUNDEL

ARUN DISTRICT COUNCIL AB/120/18/HH

Building Designs

Chennells Brook House
North Heath Lane, Horsham,
West Sussex, RH12 5PJ
Email: davidalgar@talktalk.net
Phone: 01403 250831

PRINT AT A3 SIZE

SCALE : 1:50

DATE : 2/10/18

DRWG. NO.

31PR/737 / 03