



31 PEARSON ROAD, ARUNDEL, WEST SUSSEX, BN18 9HP.

SURVEY AS EXISTING


ELEVATIONS

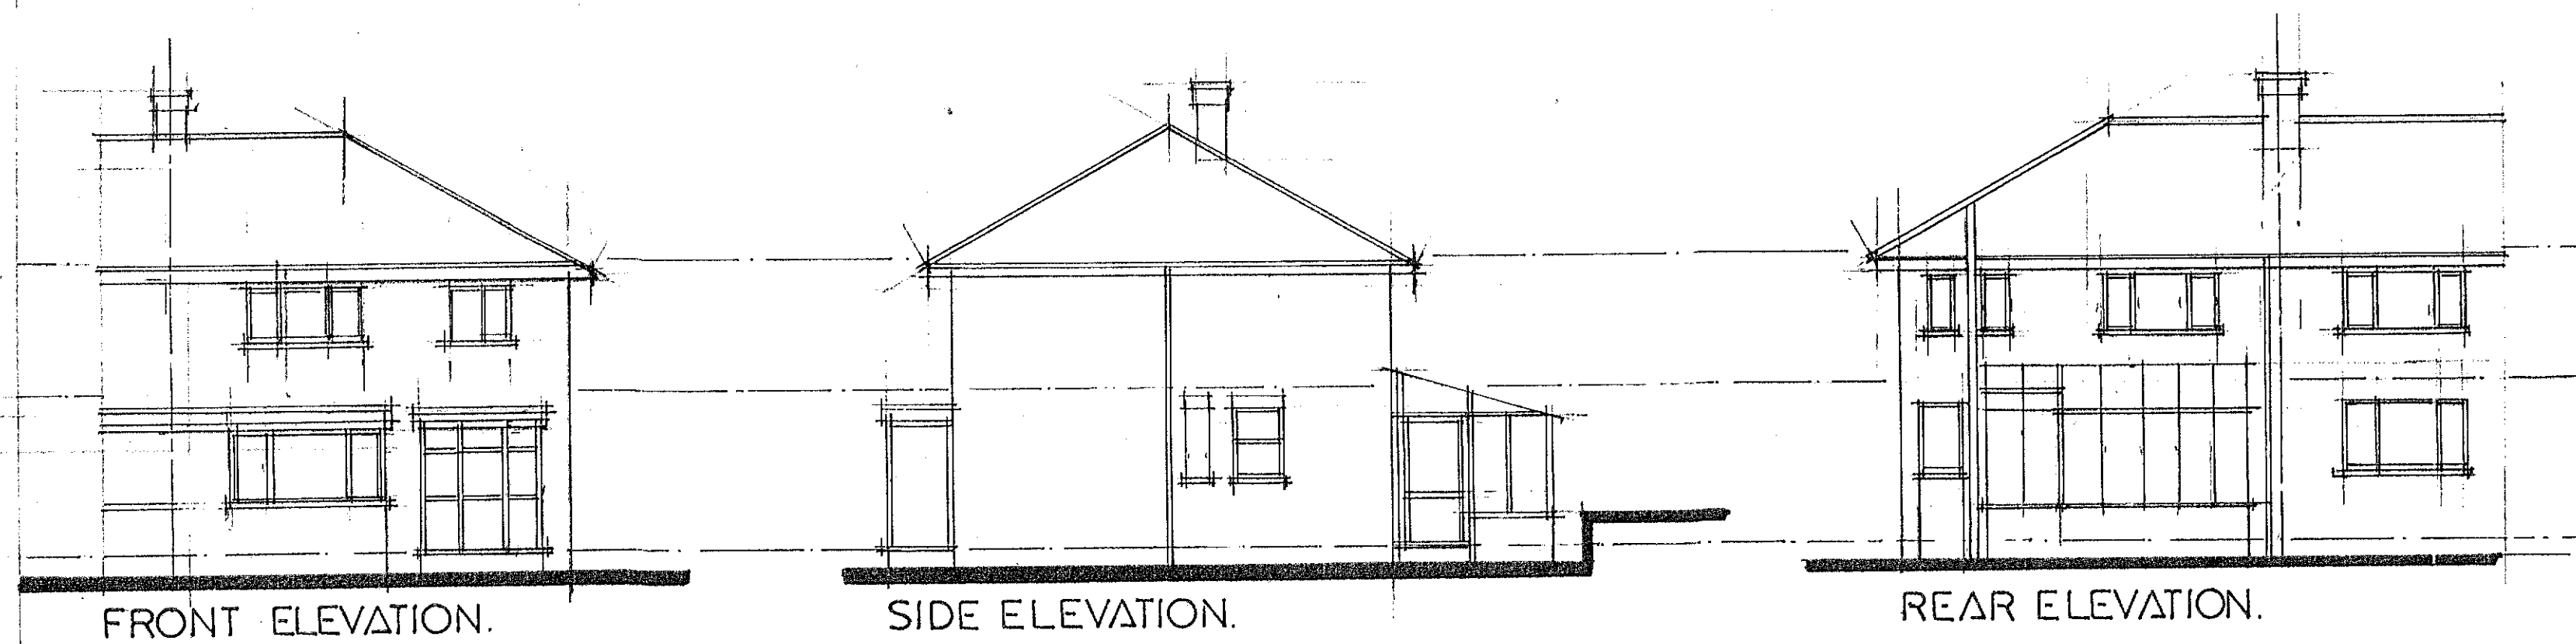


NORTH.

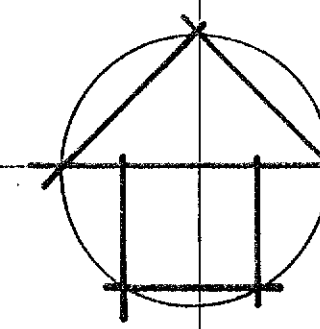

GROUND FLOOR PLAN.

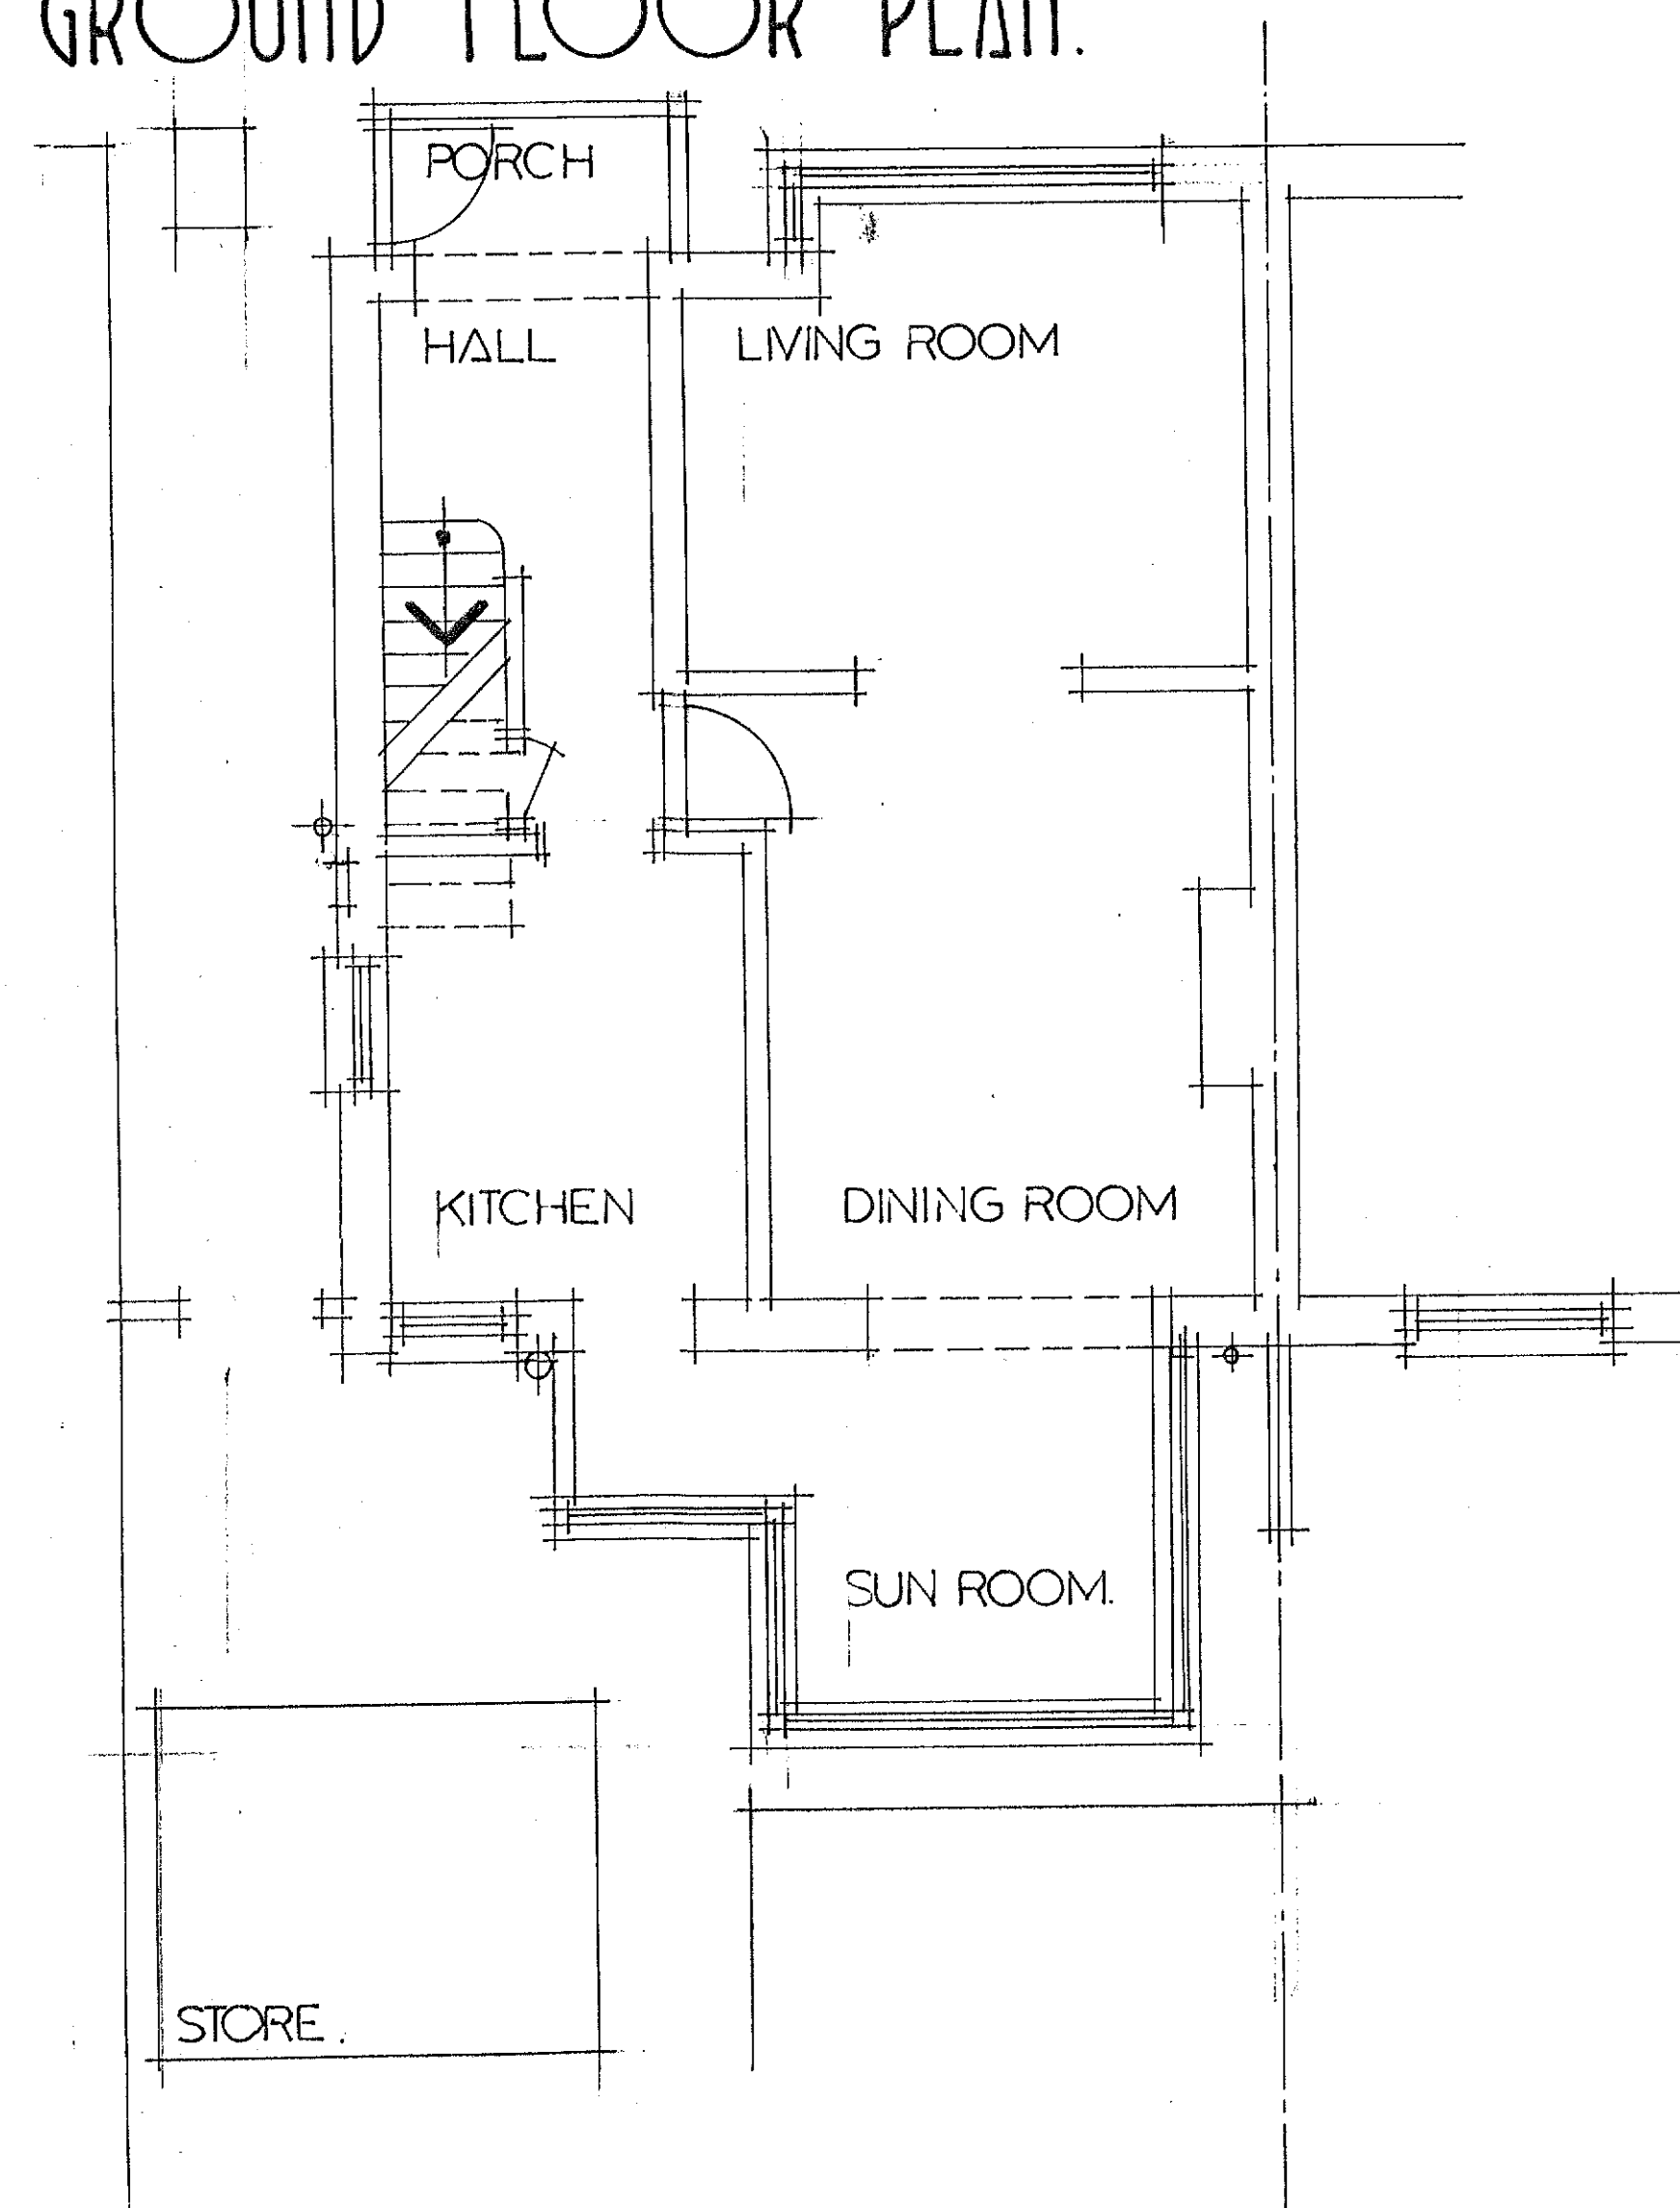

FIRST FLOOR PLAN.

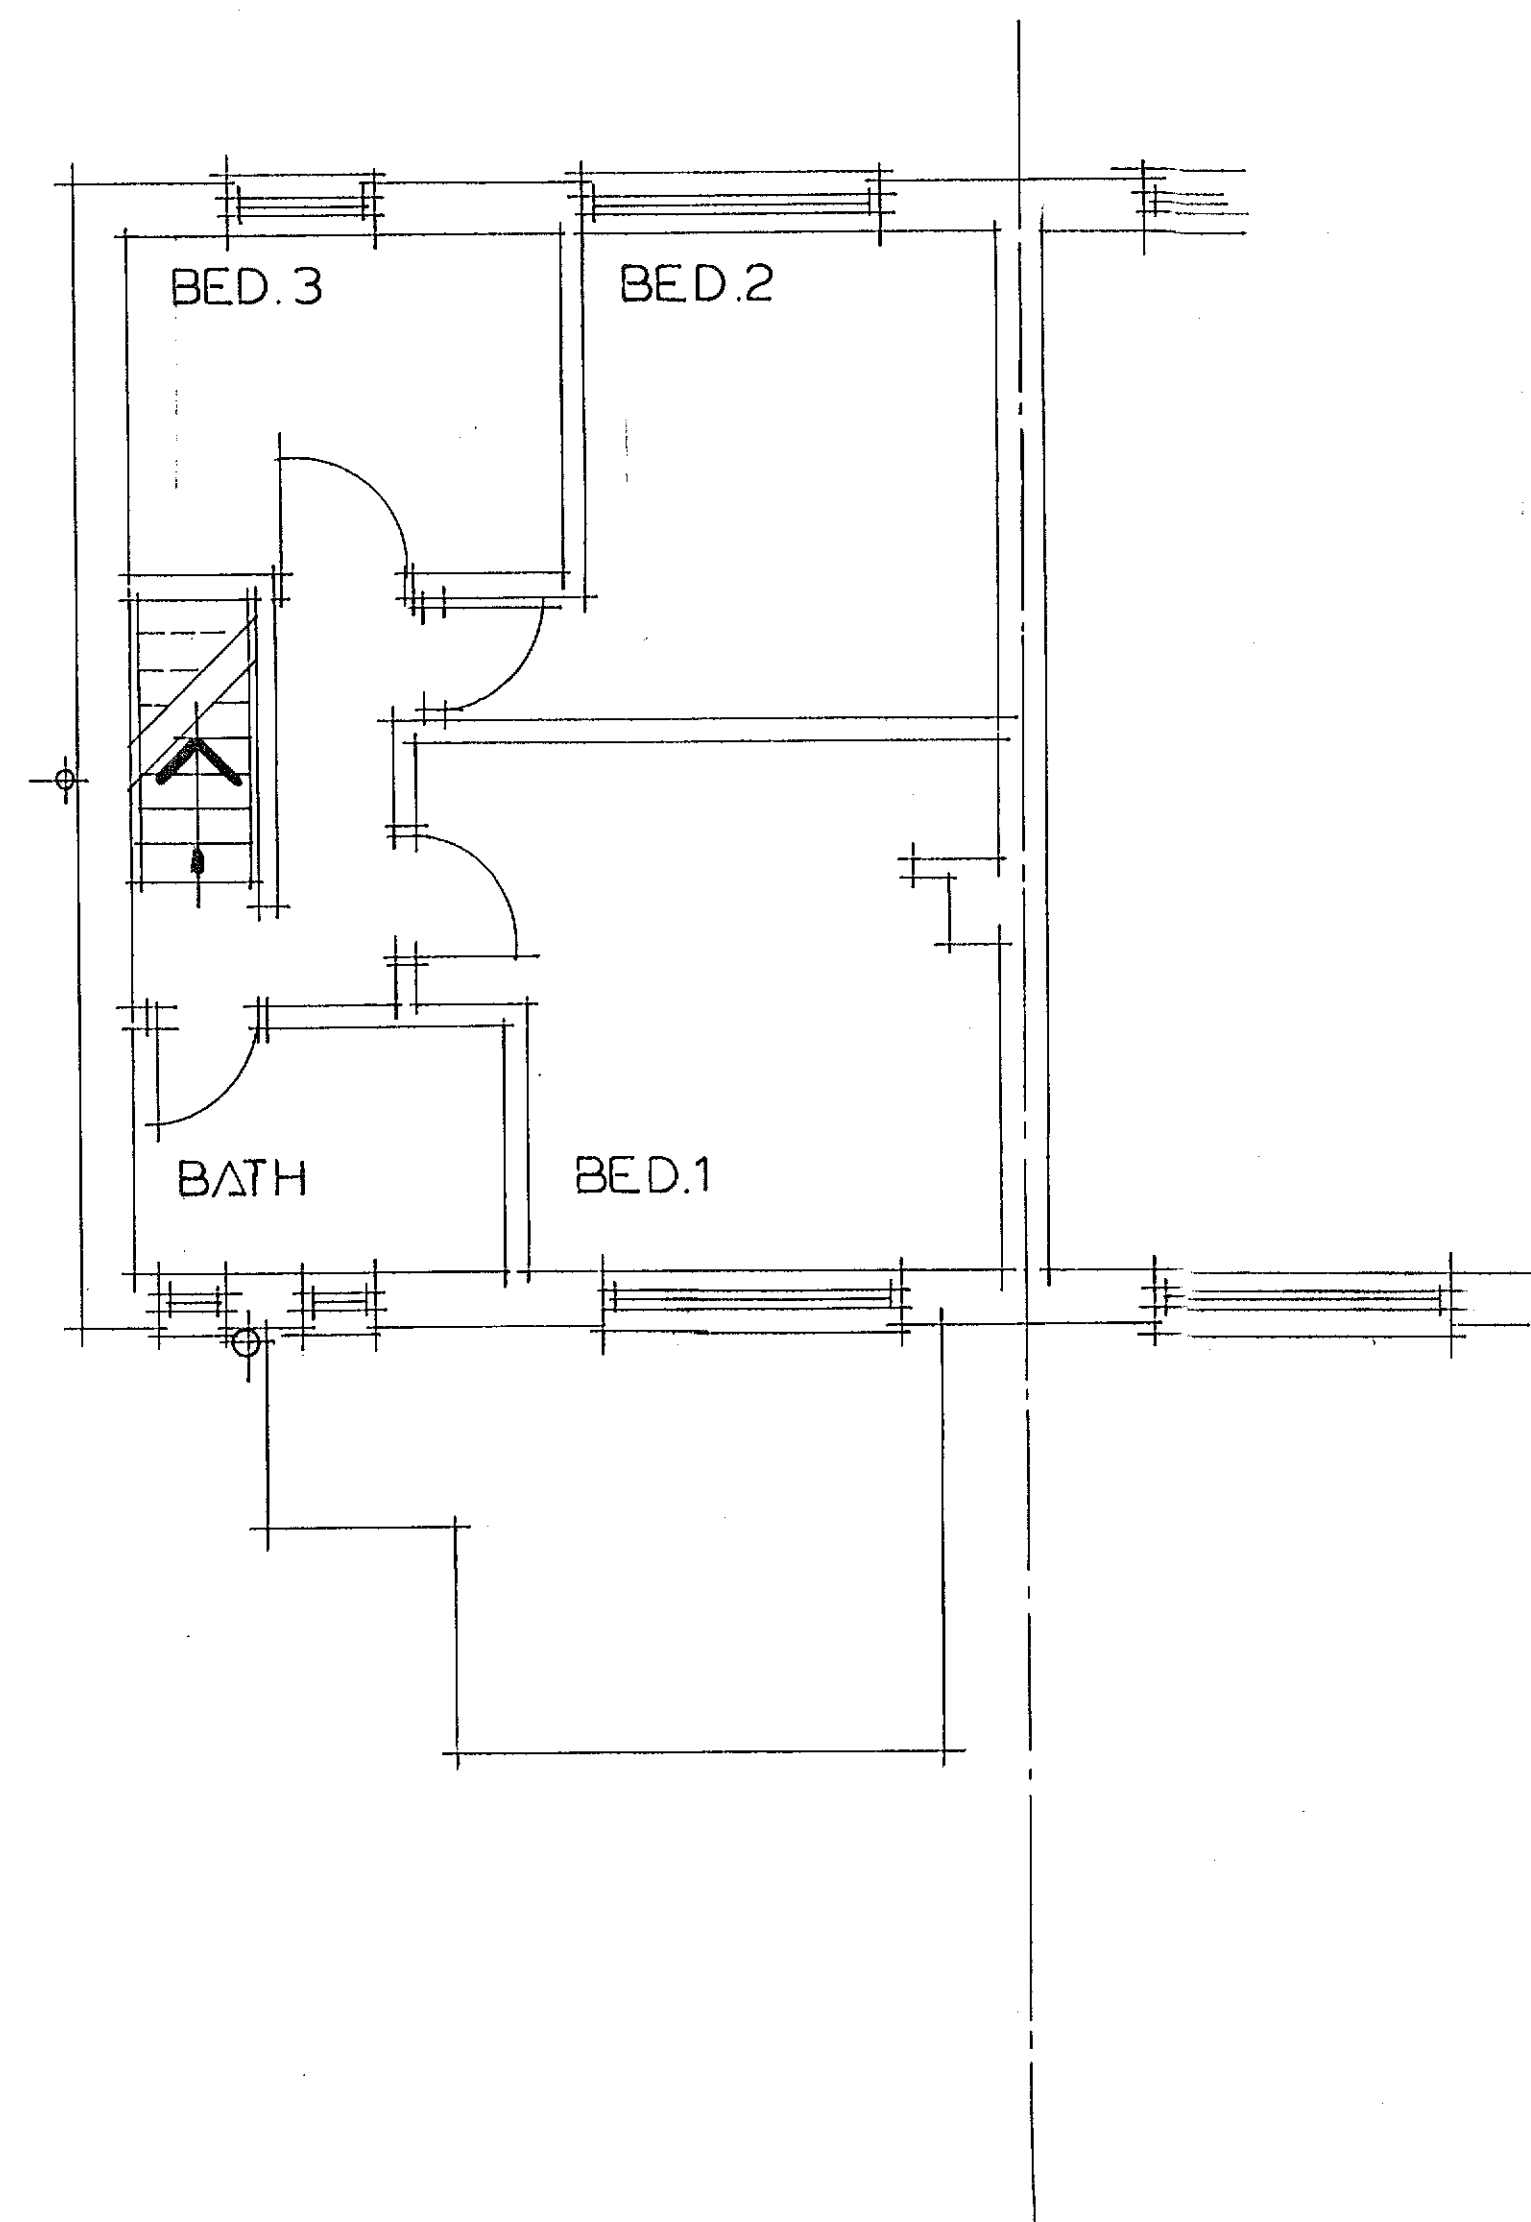

JOB NO:

DRG.NO:

16-155-01



Scale 1:50 at A1.

DATE: October 2016