
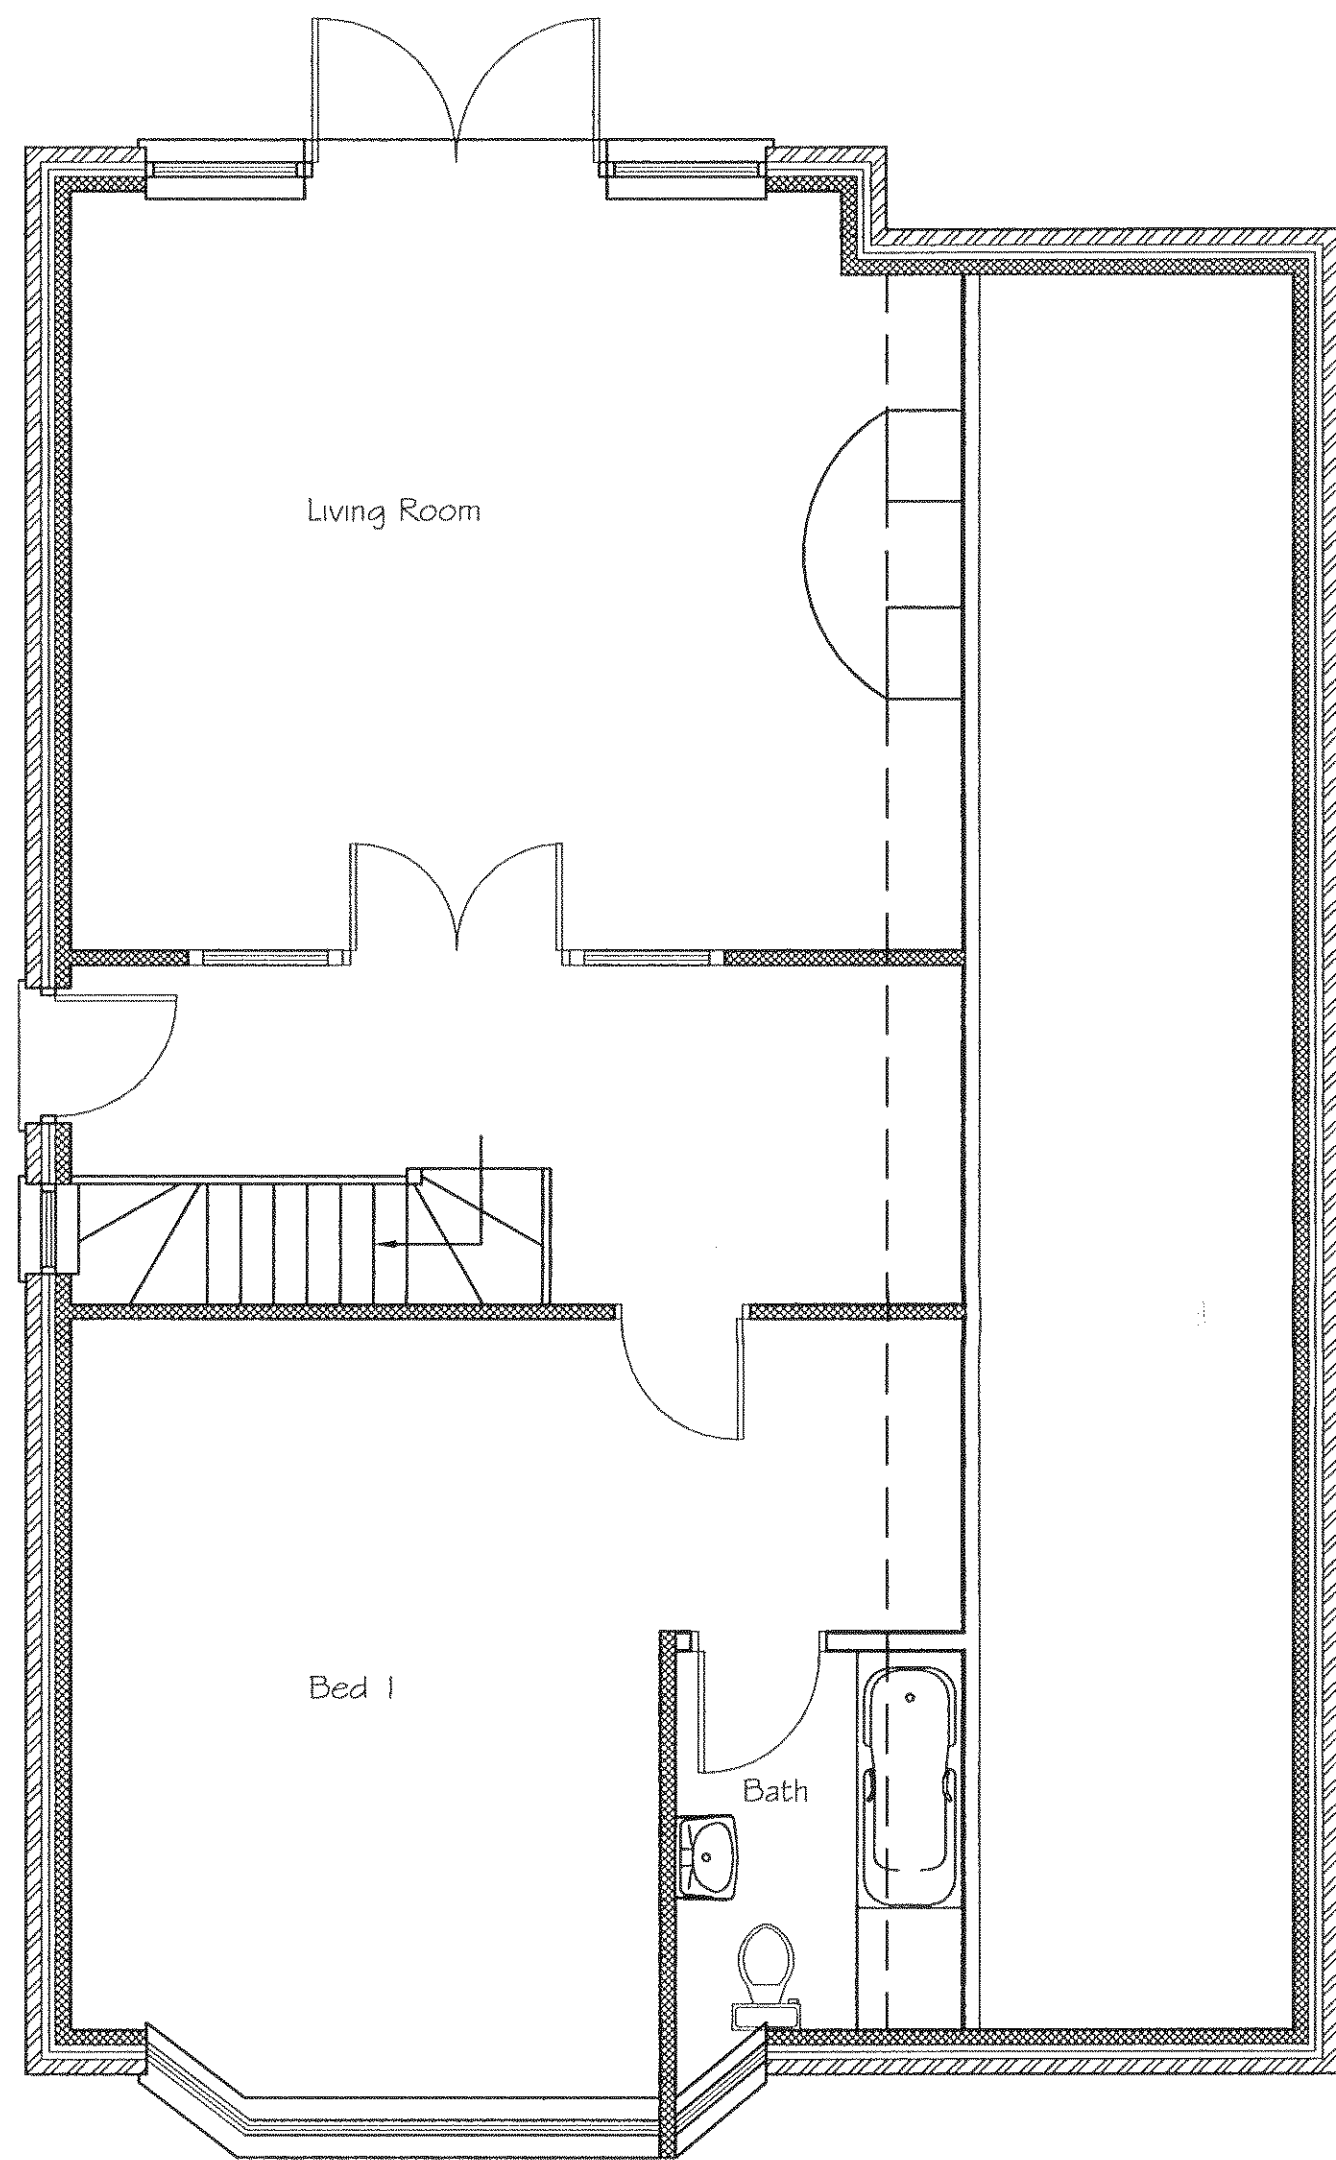


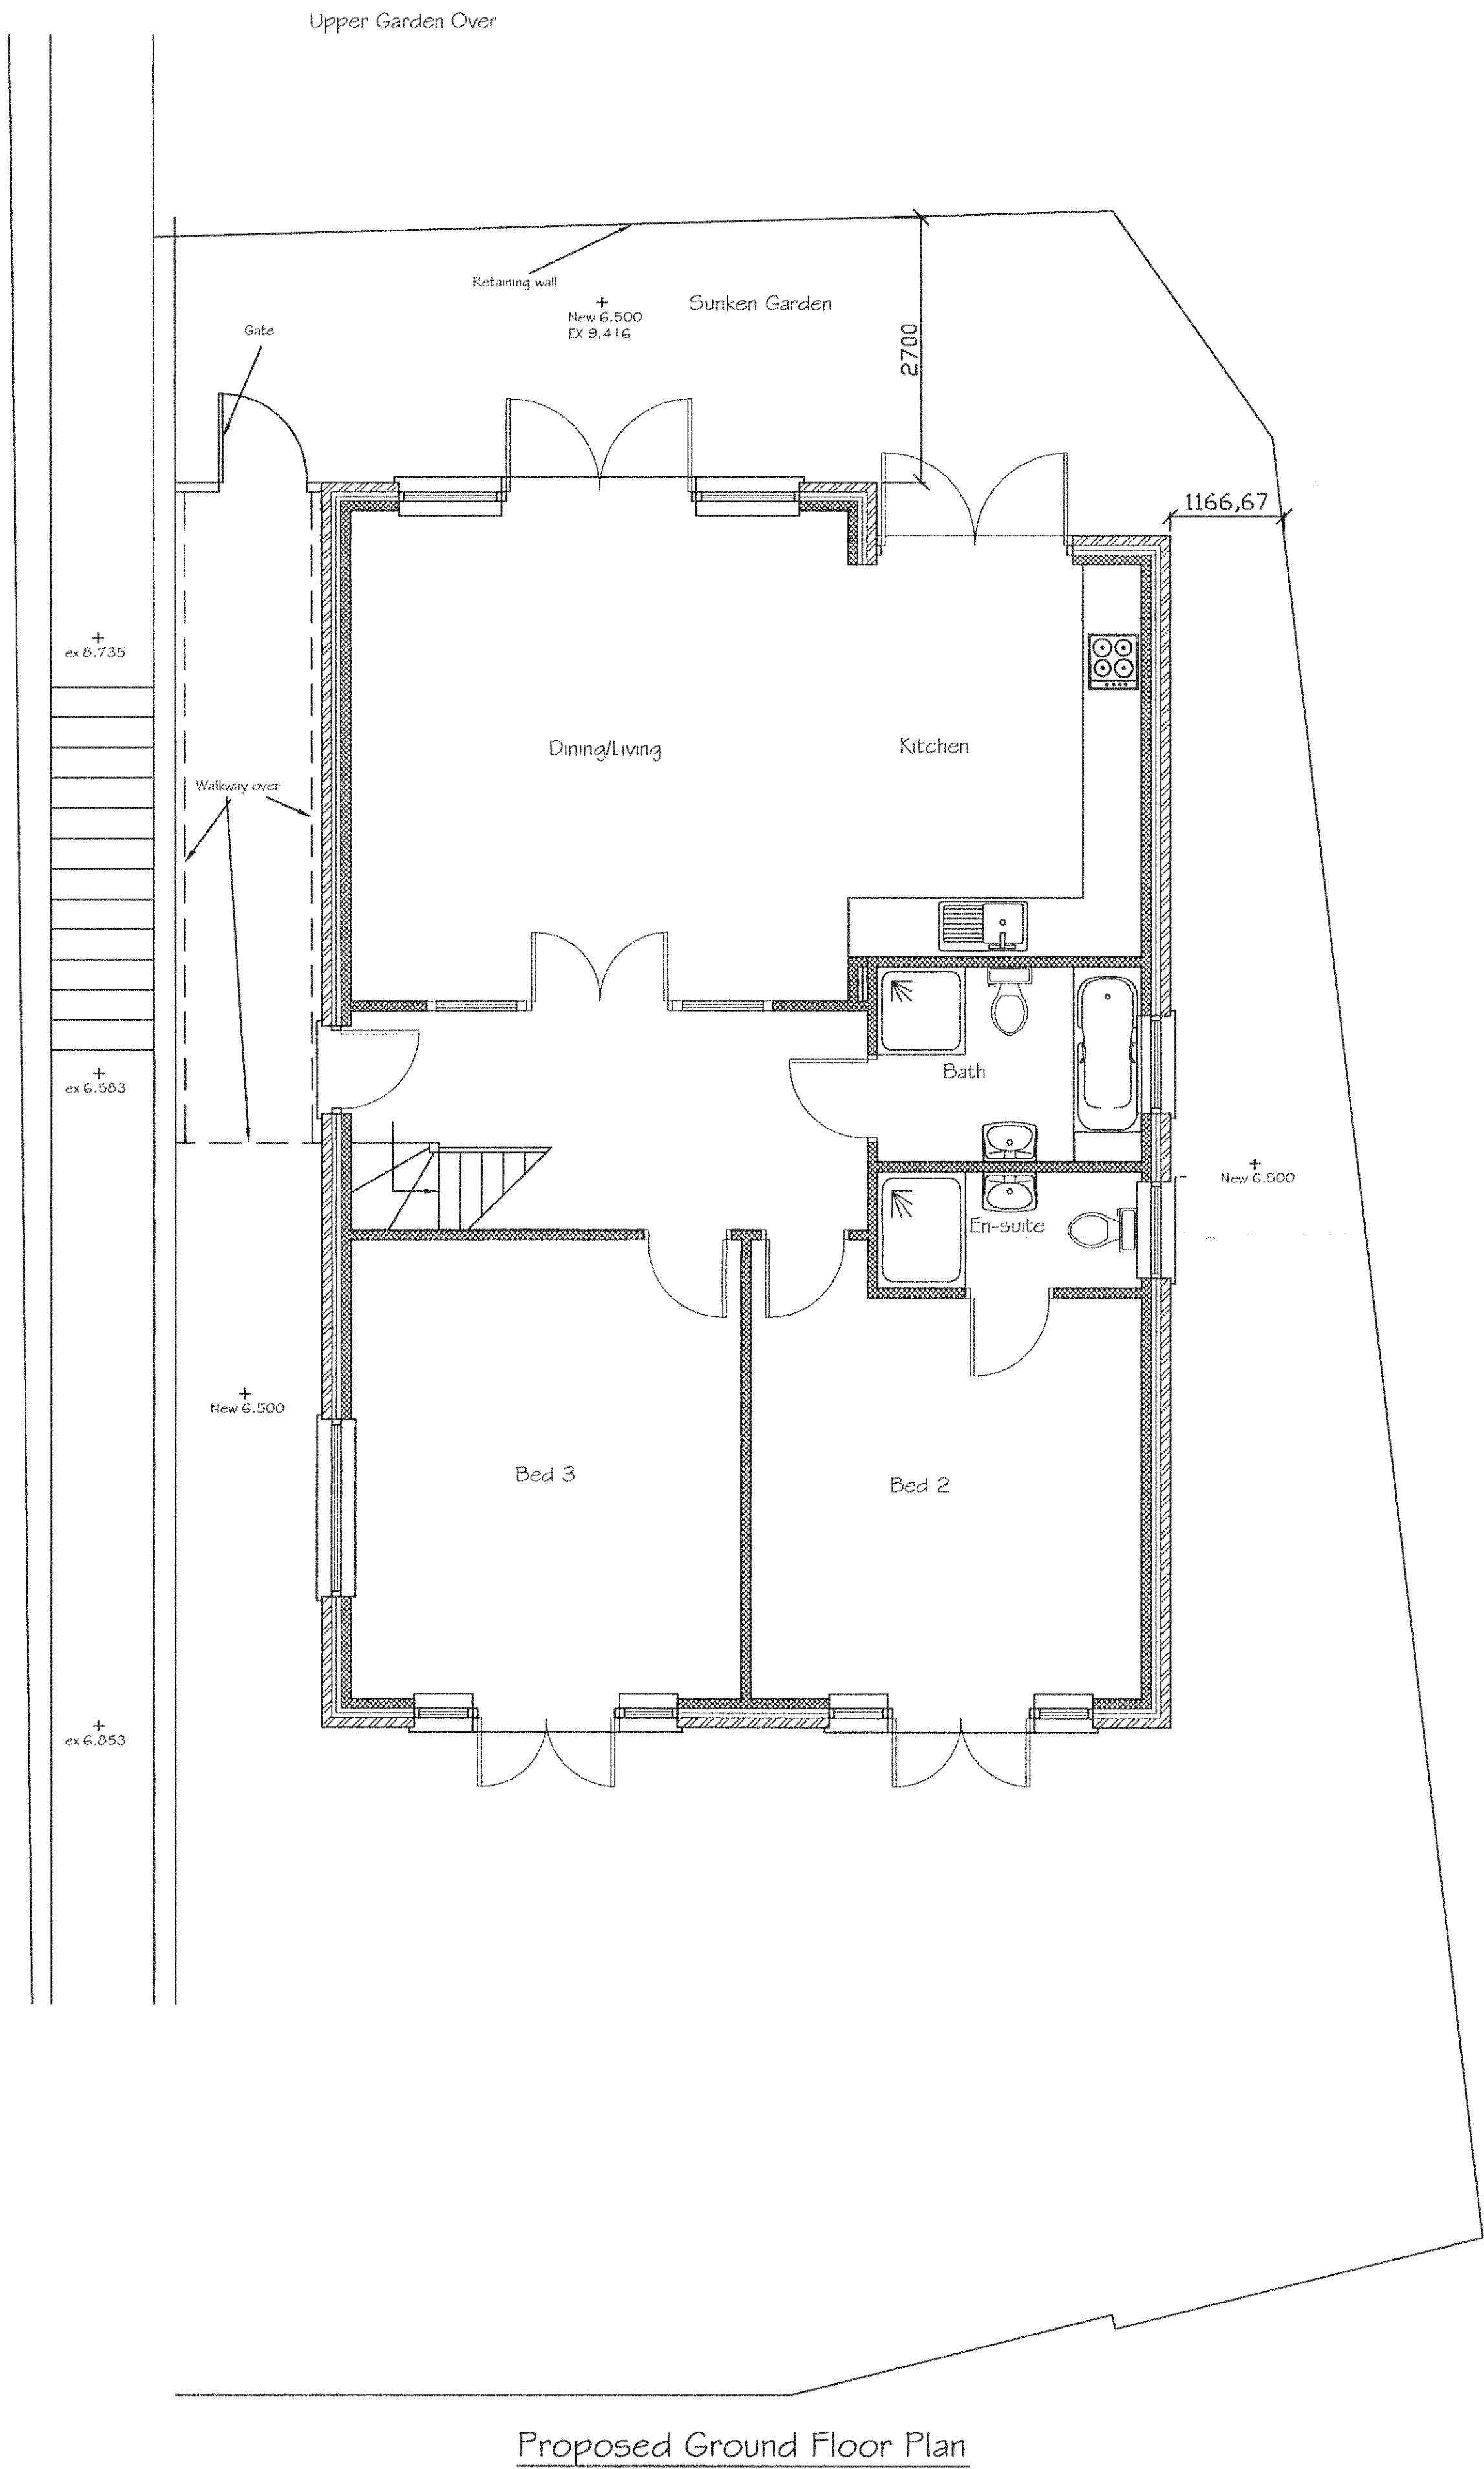

Proposed First Floor Plan

Tony Rogers Building Consultant Address: 40 Dawn Crescent, Upper Beeding, West Sussex, BN44 3WH Telephone: 01903 815225		
Rev.	Date:	Revision Description:
Client: 5 Miles		
Address: Land rear of 55 & 57 High Street Arundel West Sussex		
Project: Proposed detached dwelling		
Scale: 1:50		
Date: October 2011		
Drawing No: 11/700/01		
Drawn By: AWR	Revision:	