




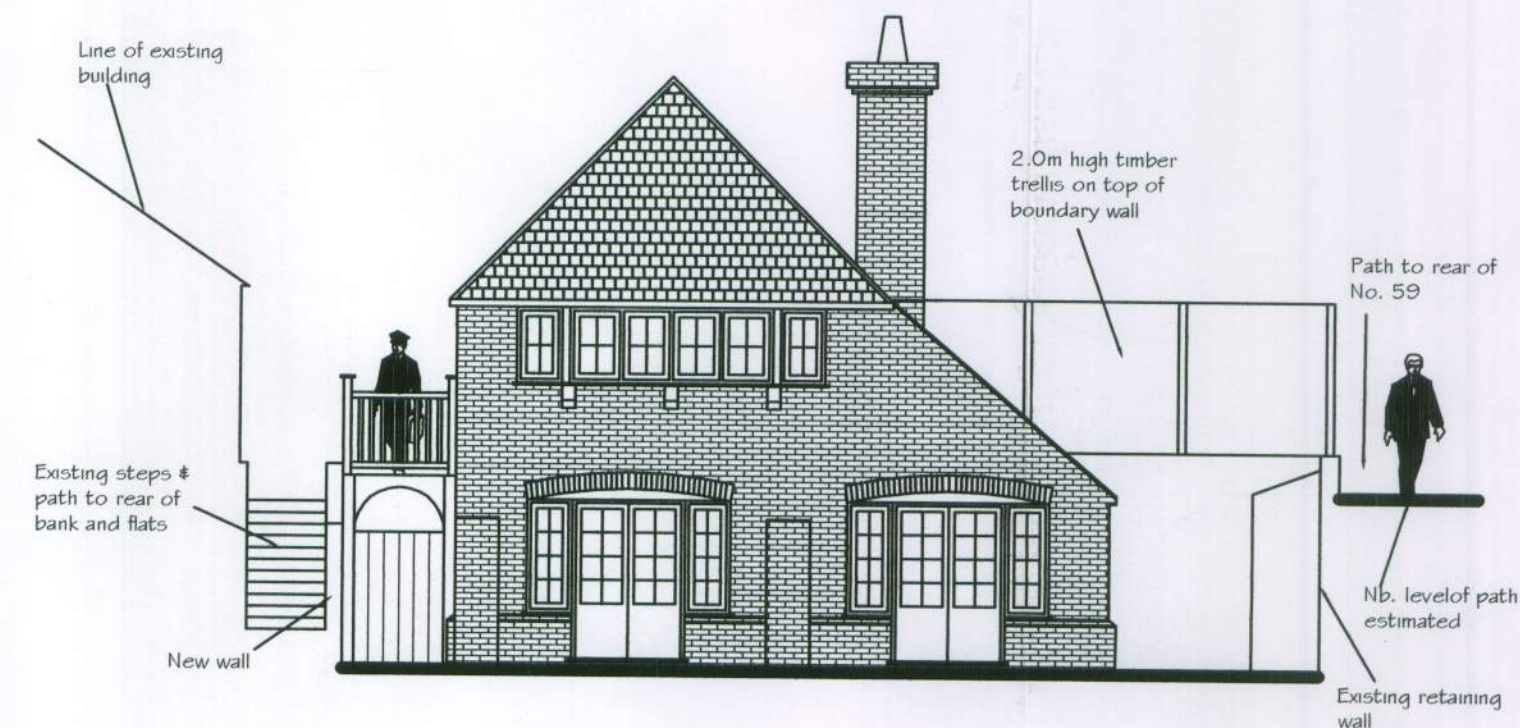


Proposed North East Elevation

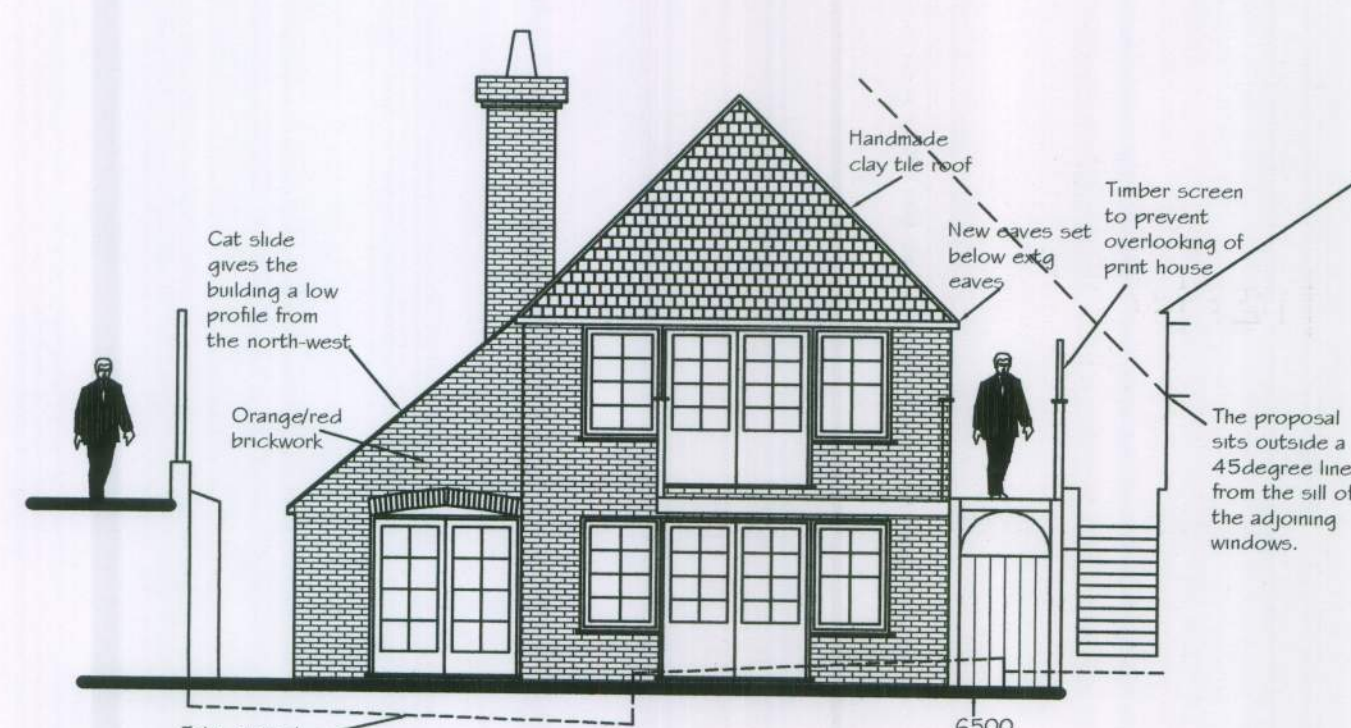


Proposed South West Elevation

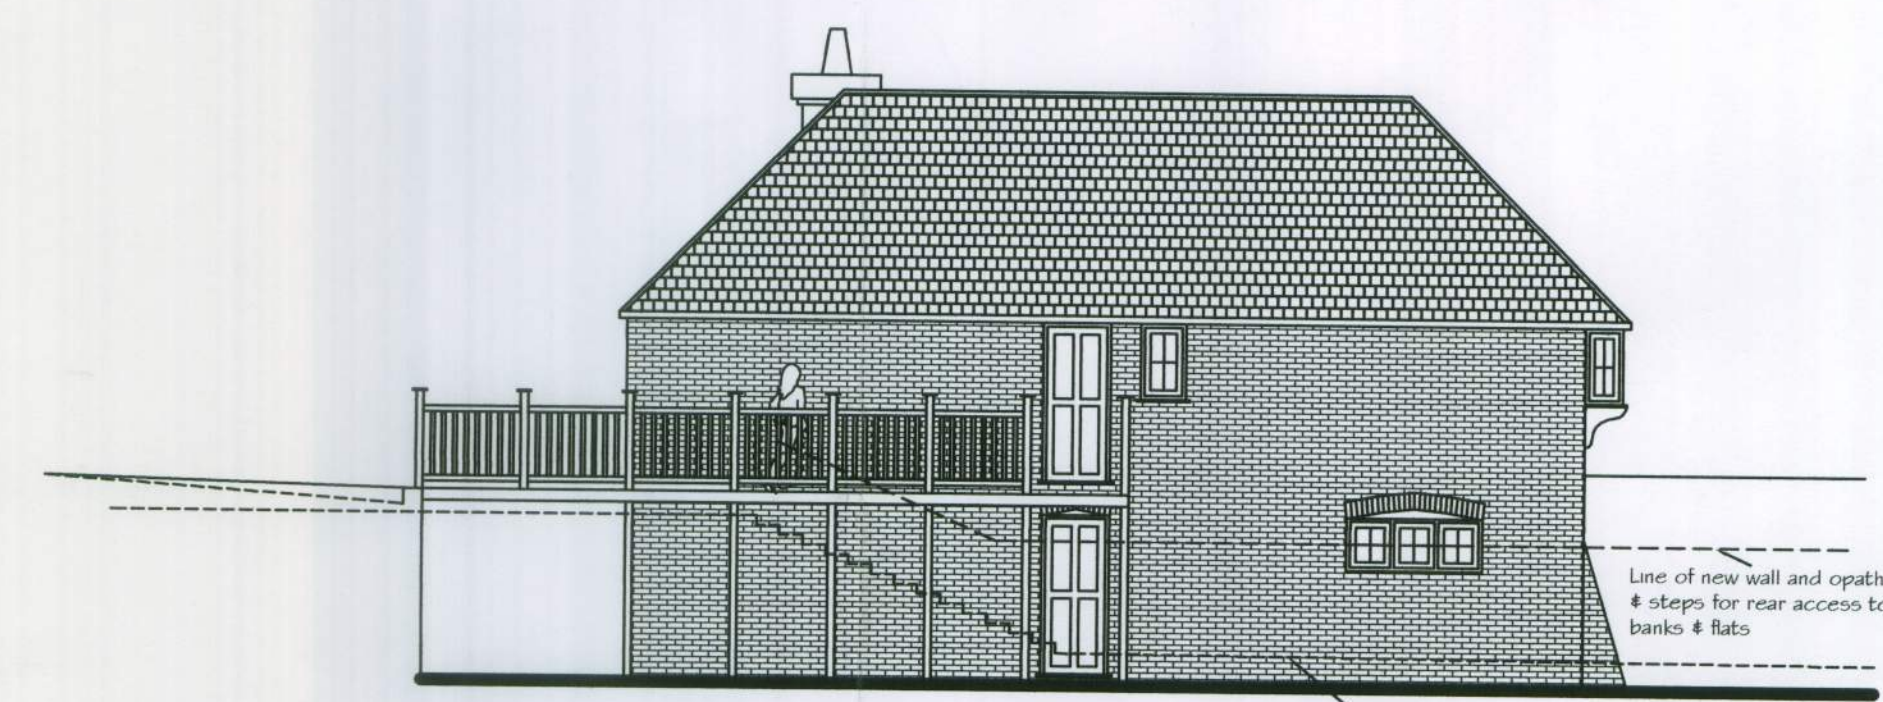


Proposed South East Elevation

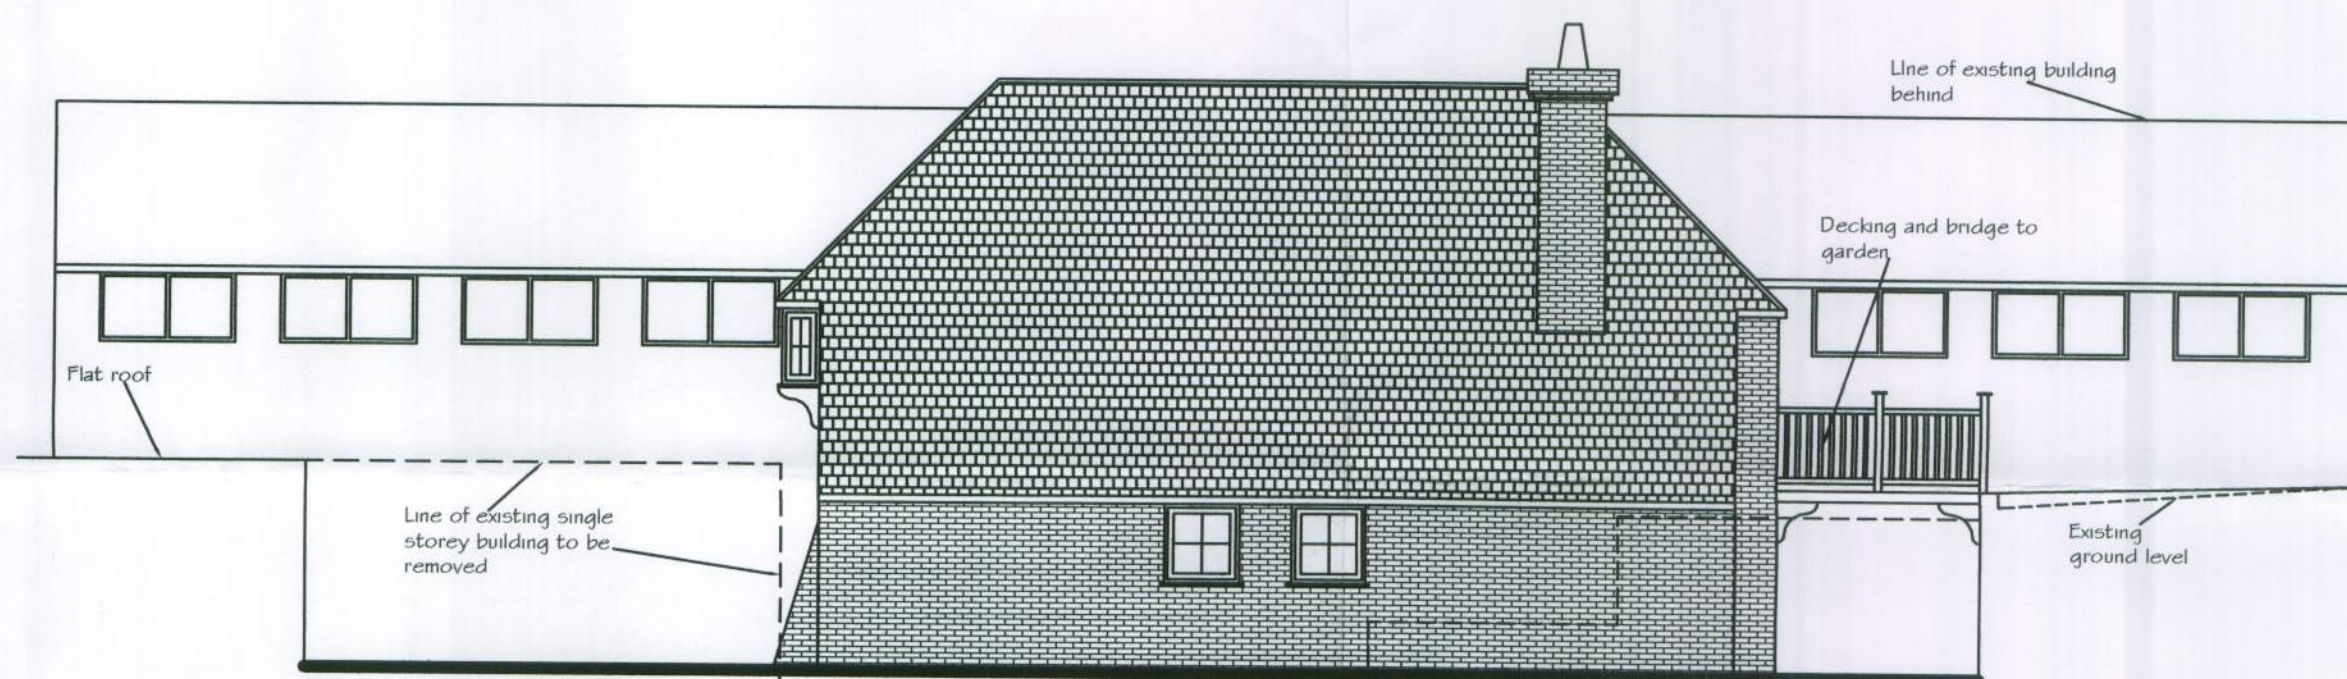


Proposed North West Elevation

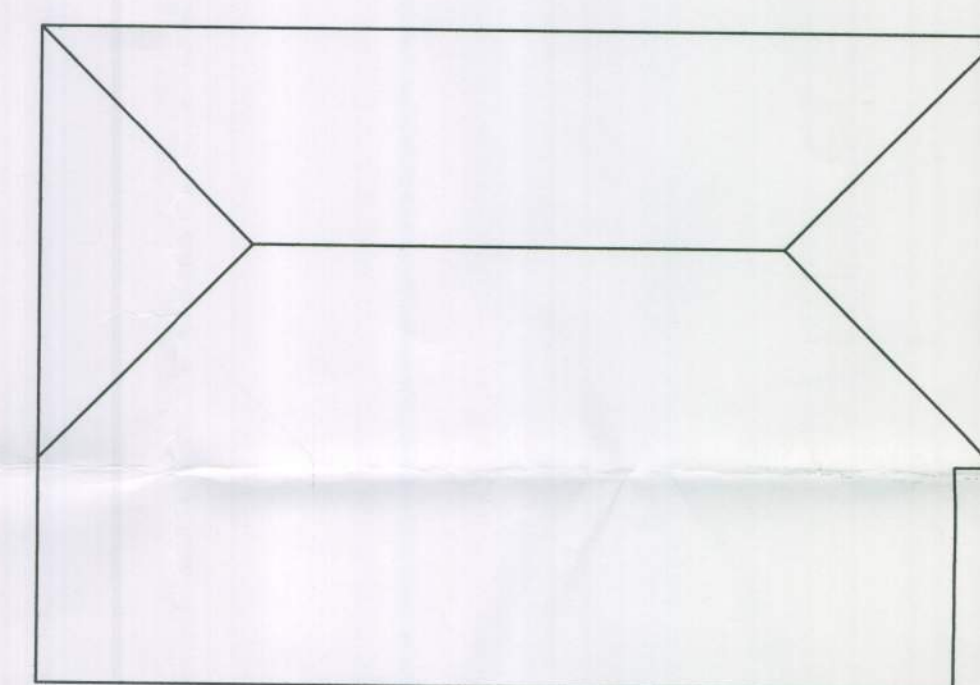


Proposed Roof Plan

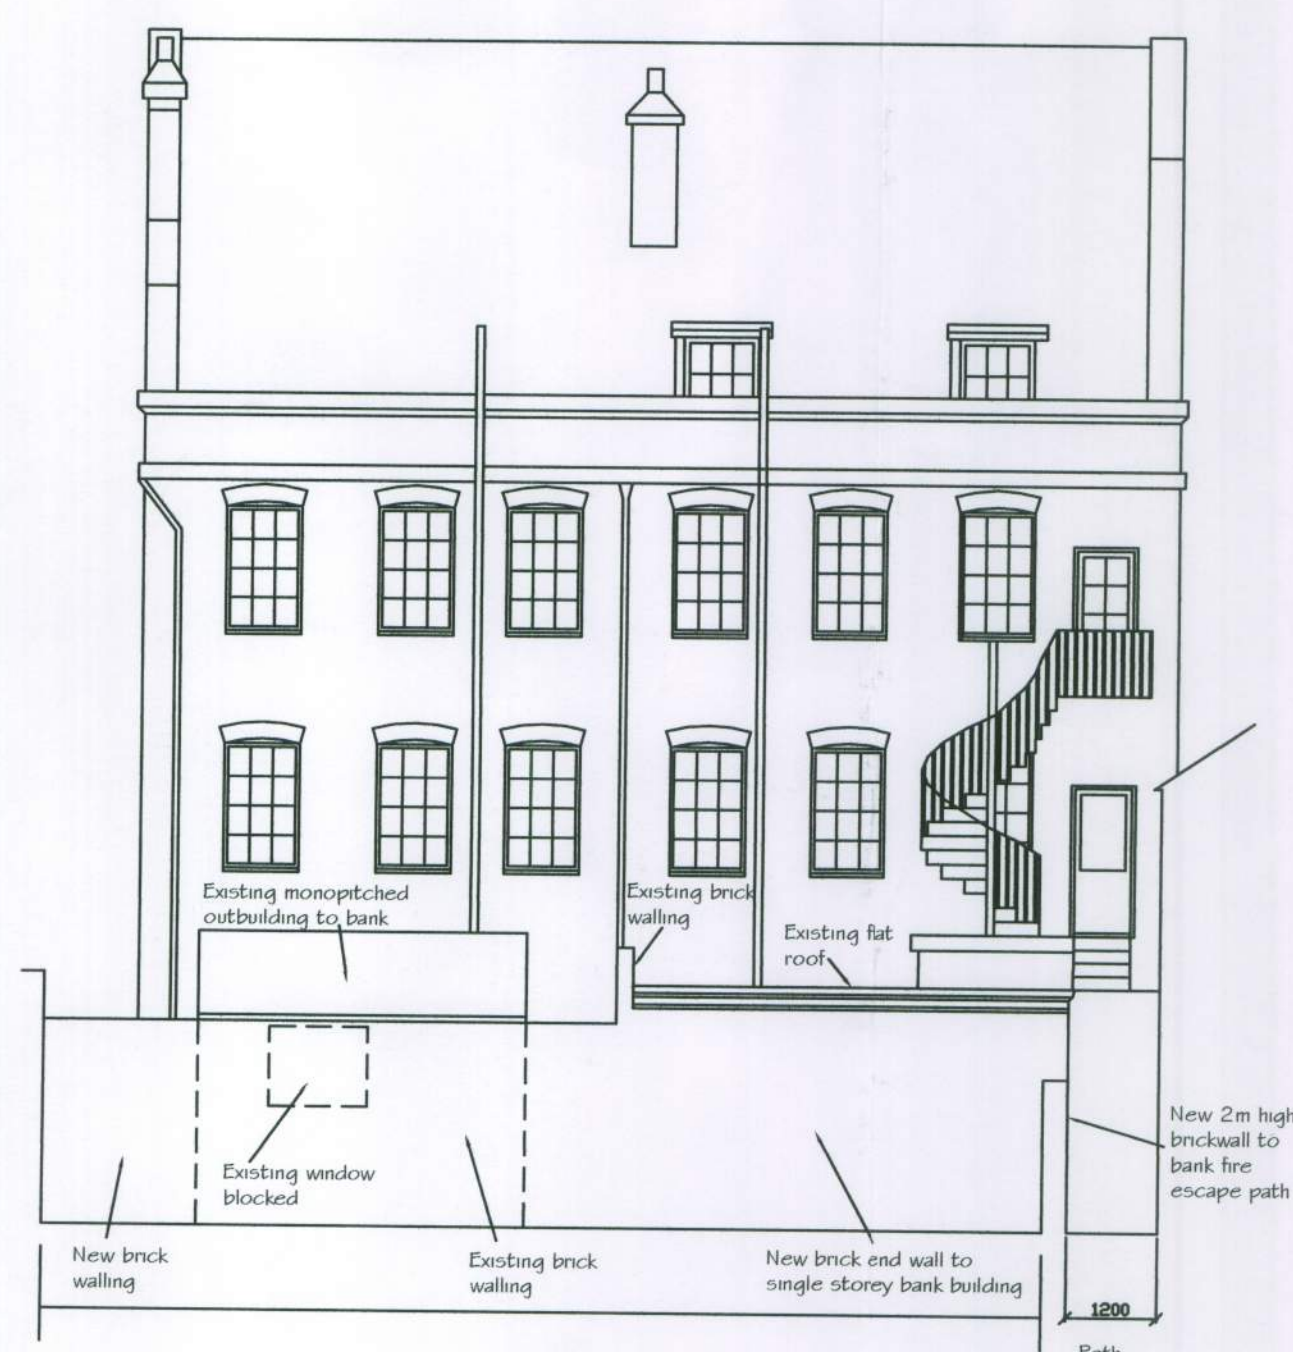

South West Elevation

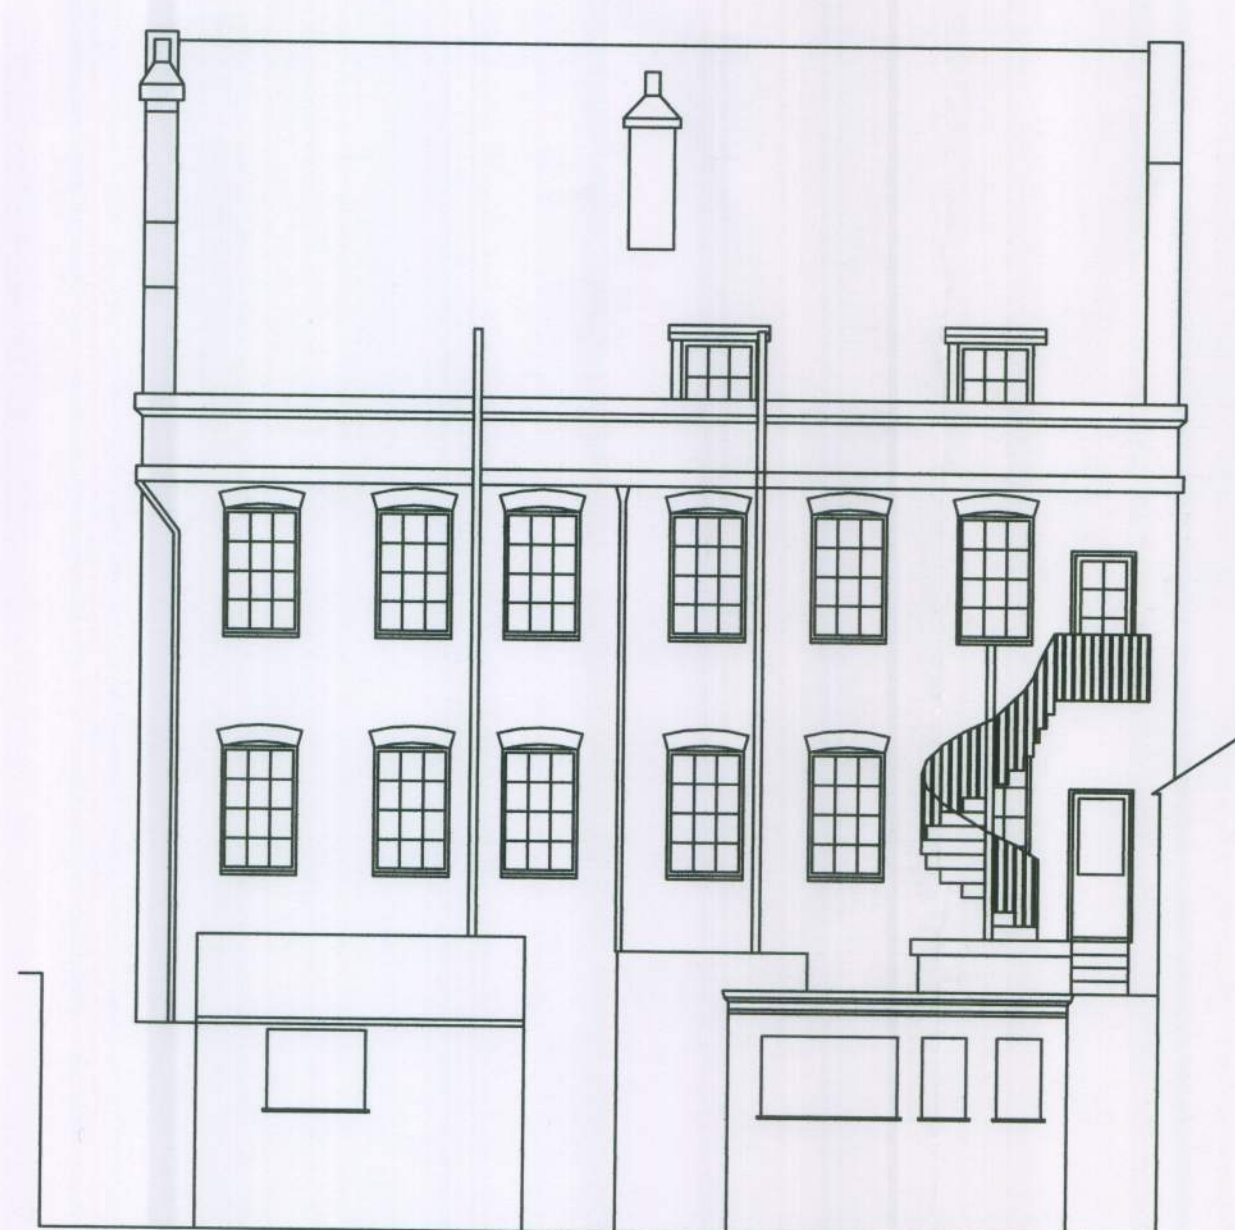

Existing South West Elevation

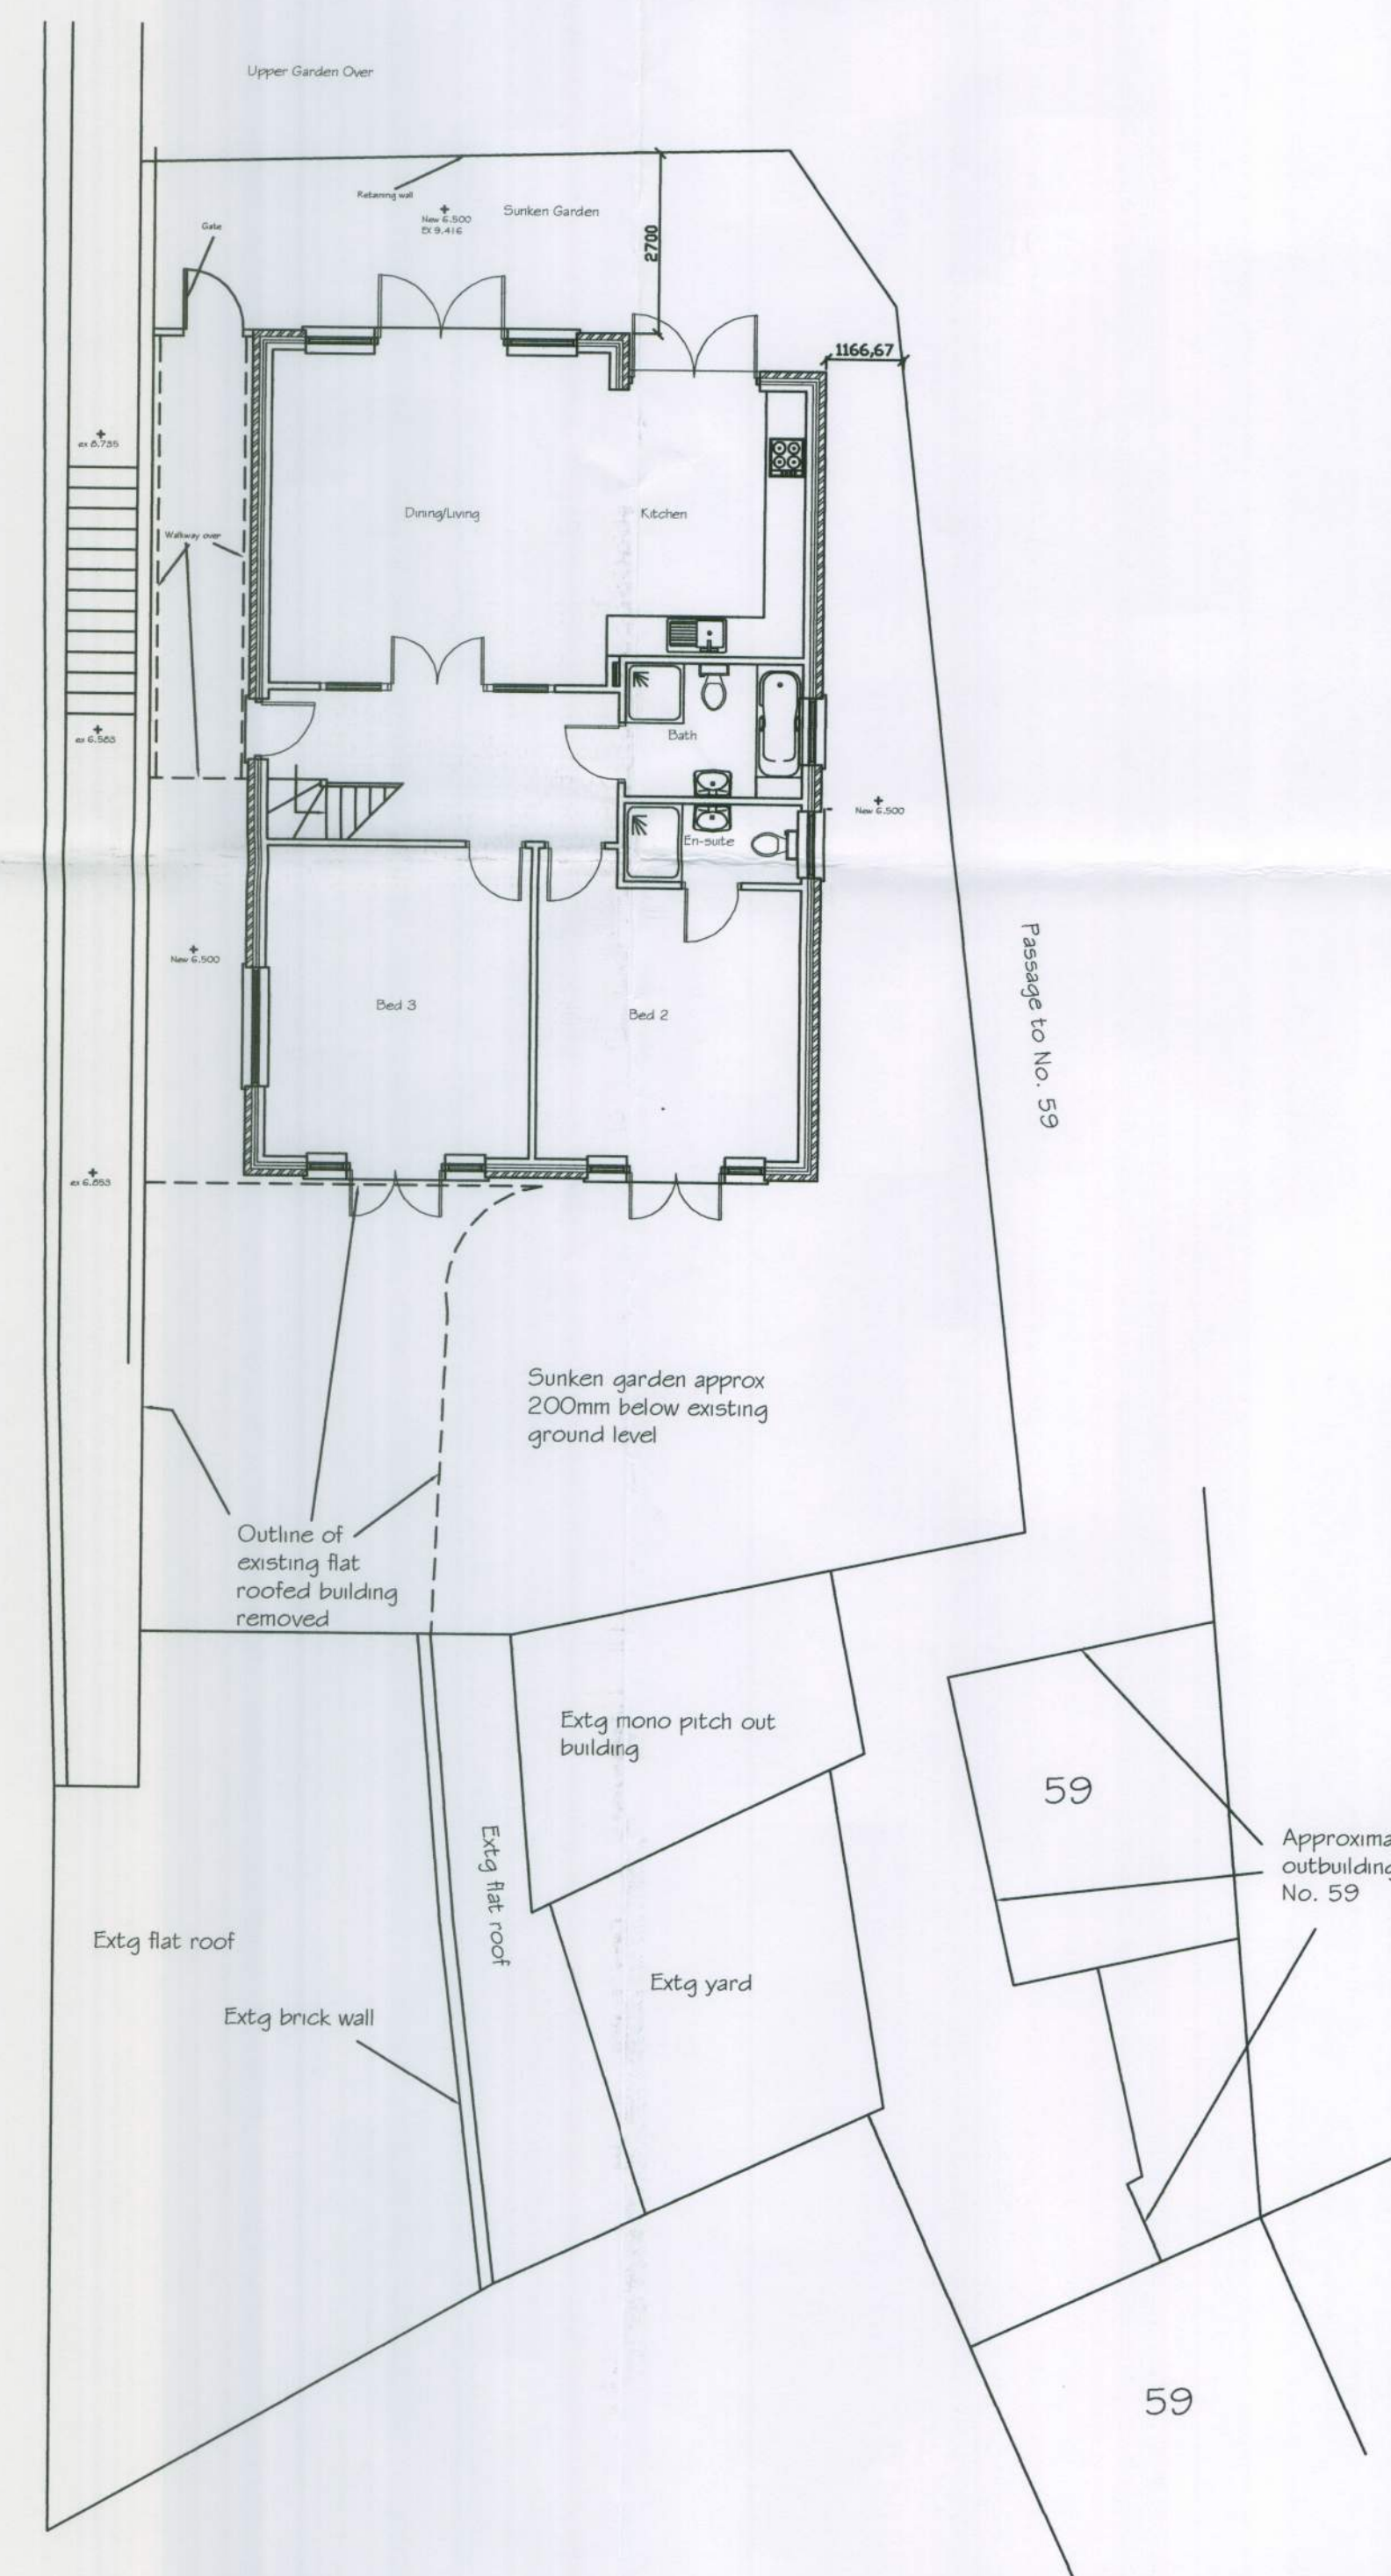

Proposed Layout Plan

Tony Rogers Building Consultant Address: 40 Dawn Crescent, Upper Deeding, West Sussex, BN44 3WH Telephone: 01903 815225		
Rev.	Date:	Revision Description:
Client: S Miles		
Address: Land rear of 55 & 57 High Street Arundel West Sussex		
Project: Proposed detached dwelling		
Scale: 1:100		
Date: October 2011		
Drawing No: 11/700/02		
Drawn By: AWR	Revision:	