




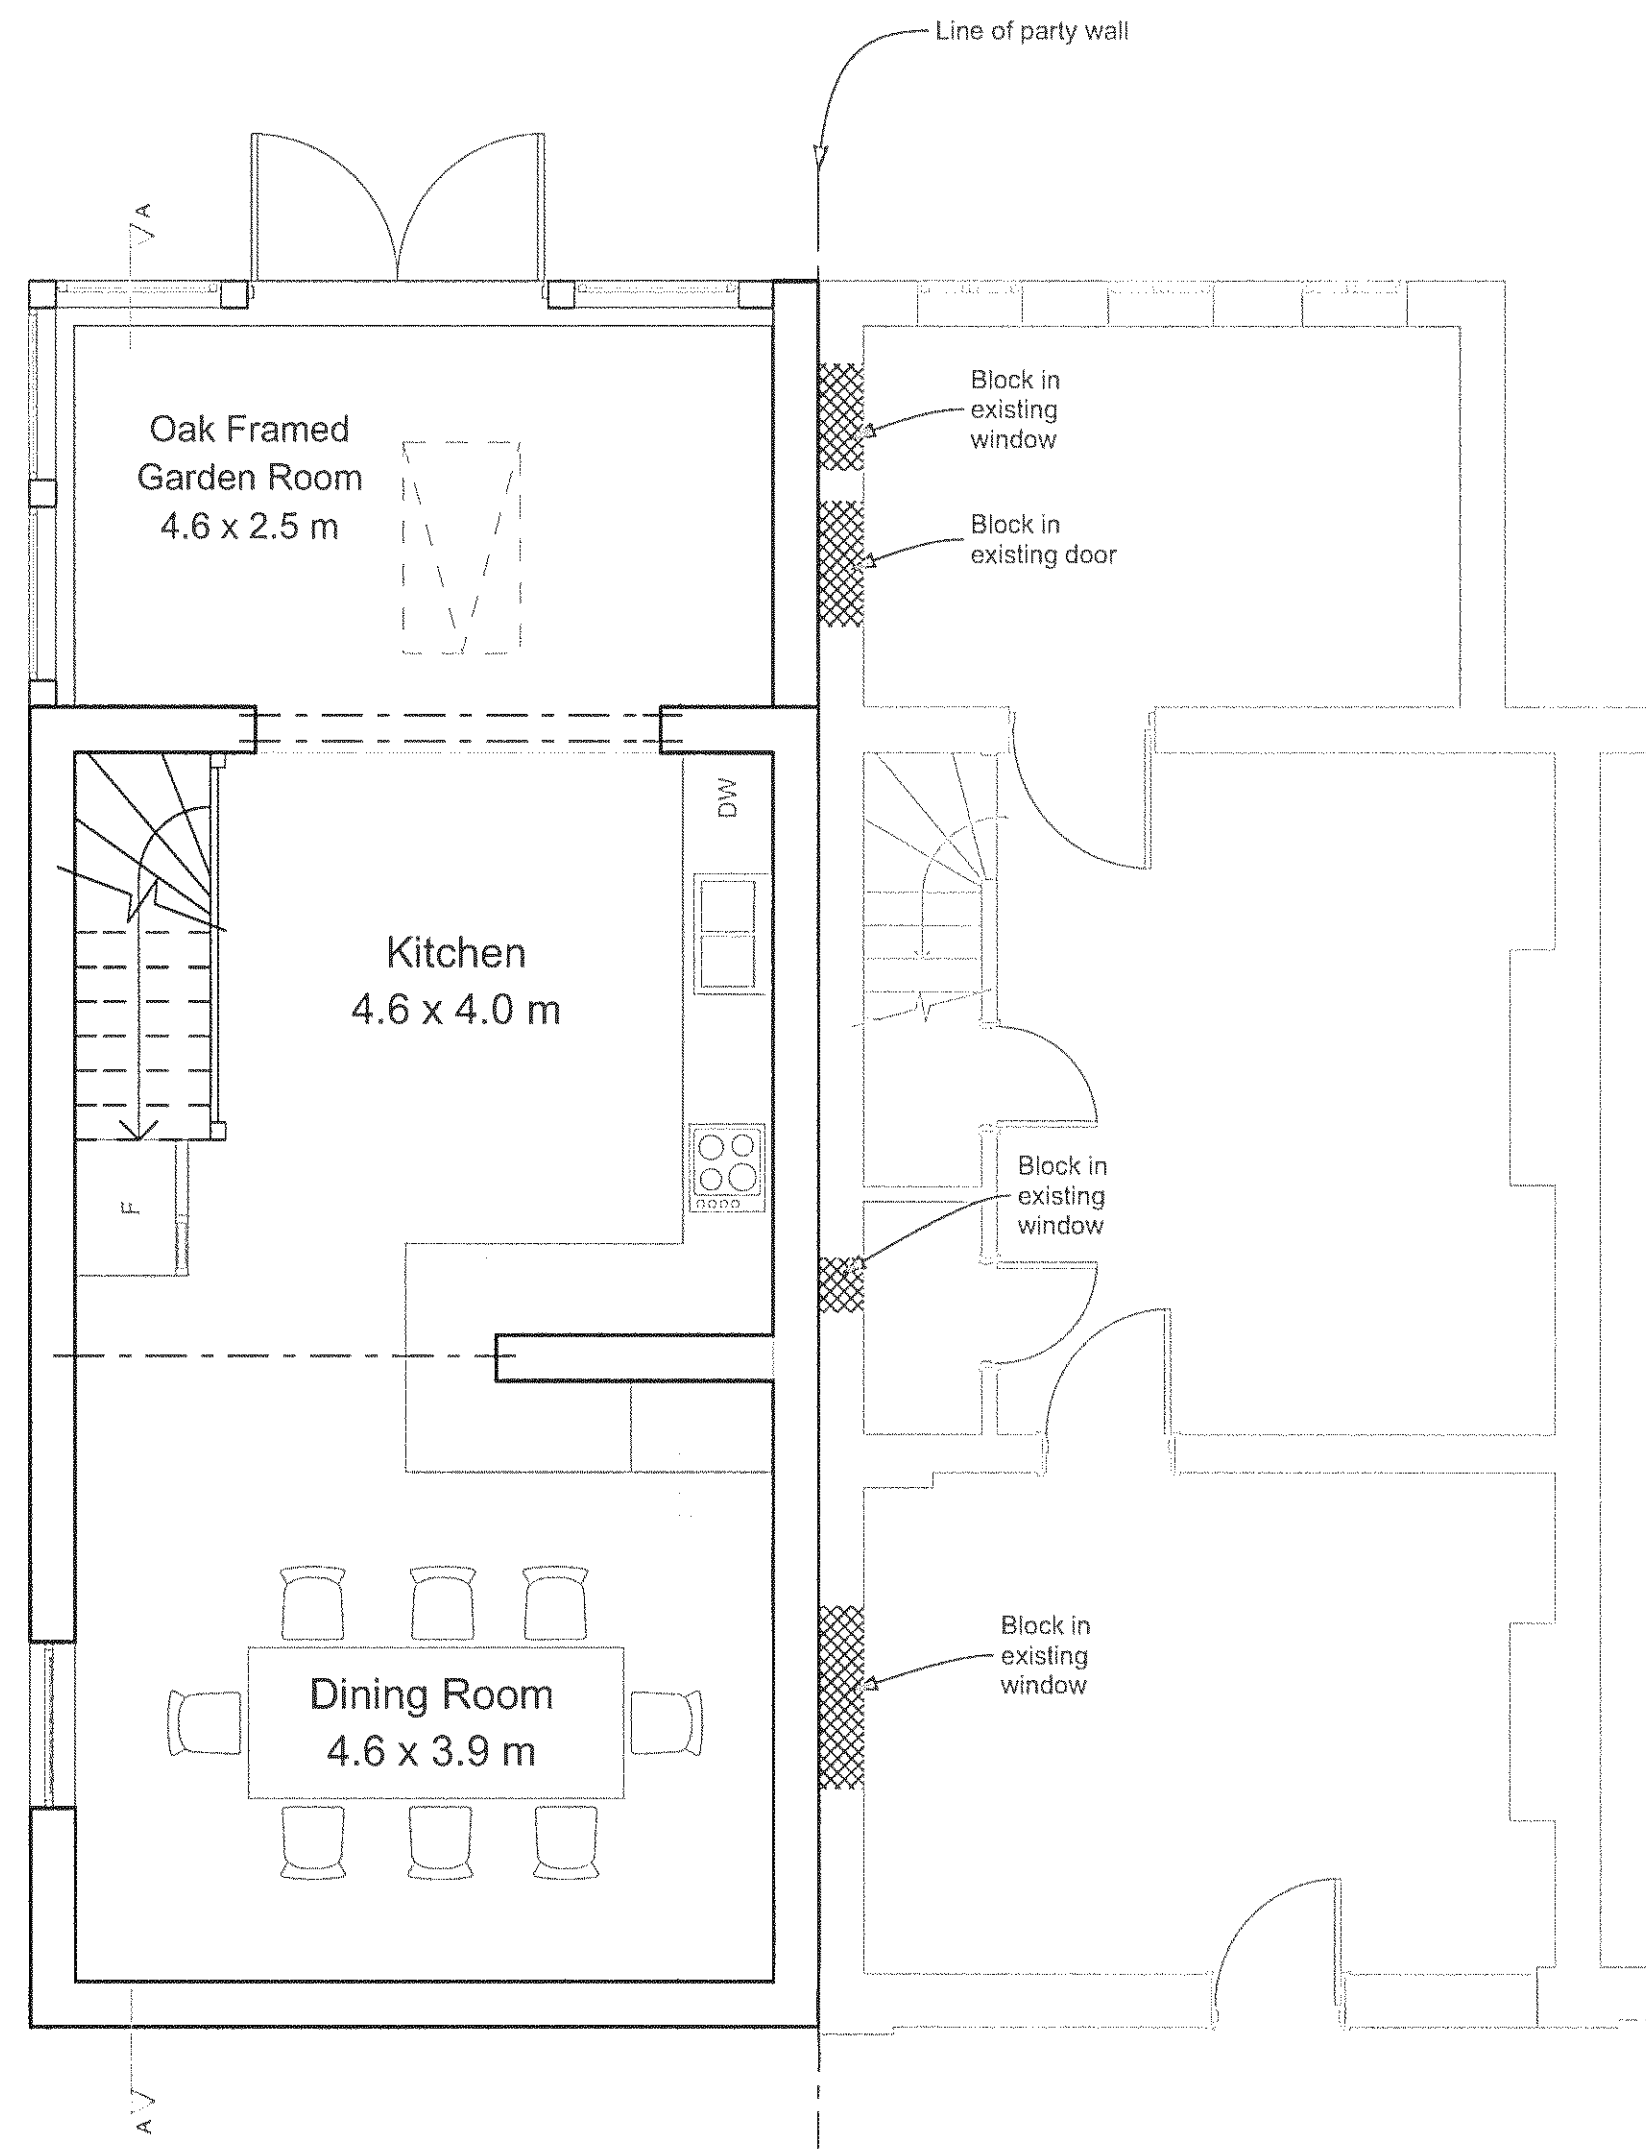

Lower Ground Floor

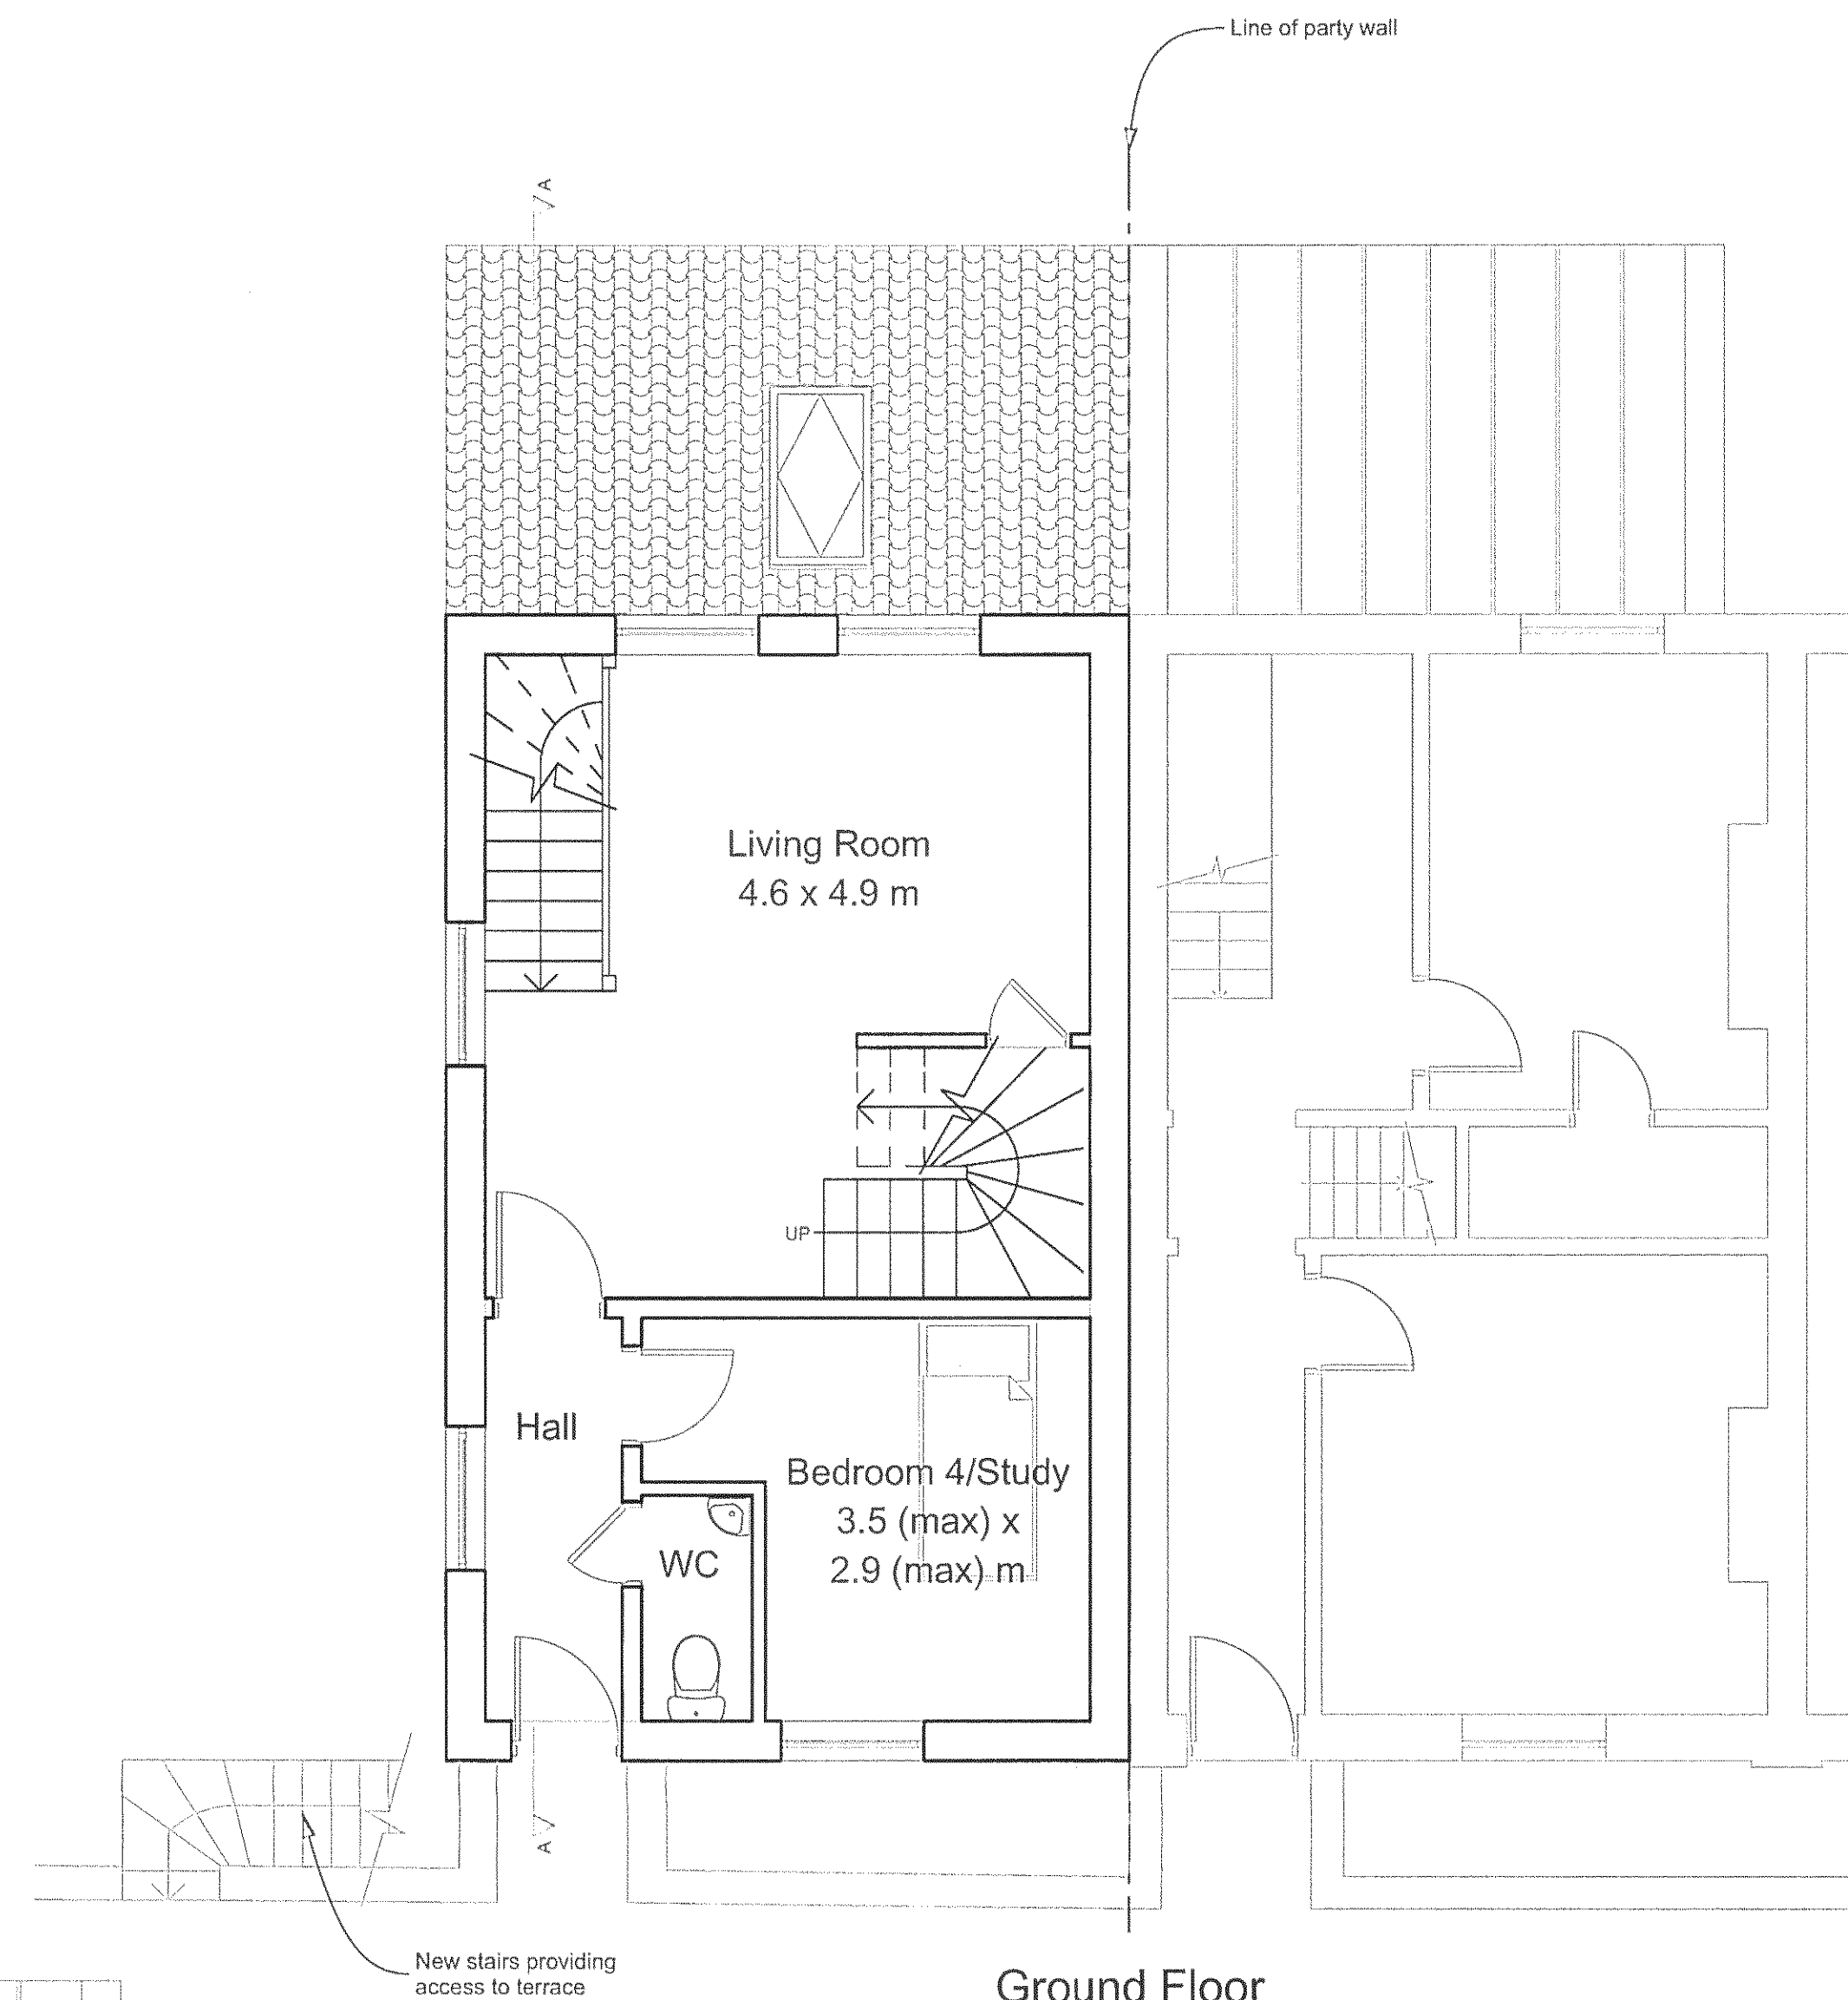

Ground Floor

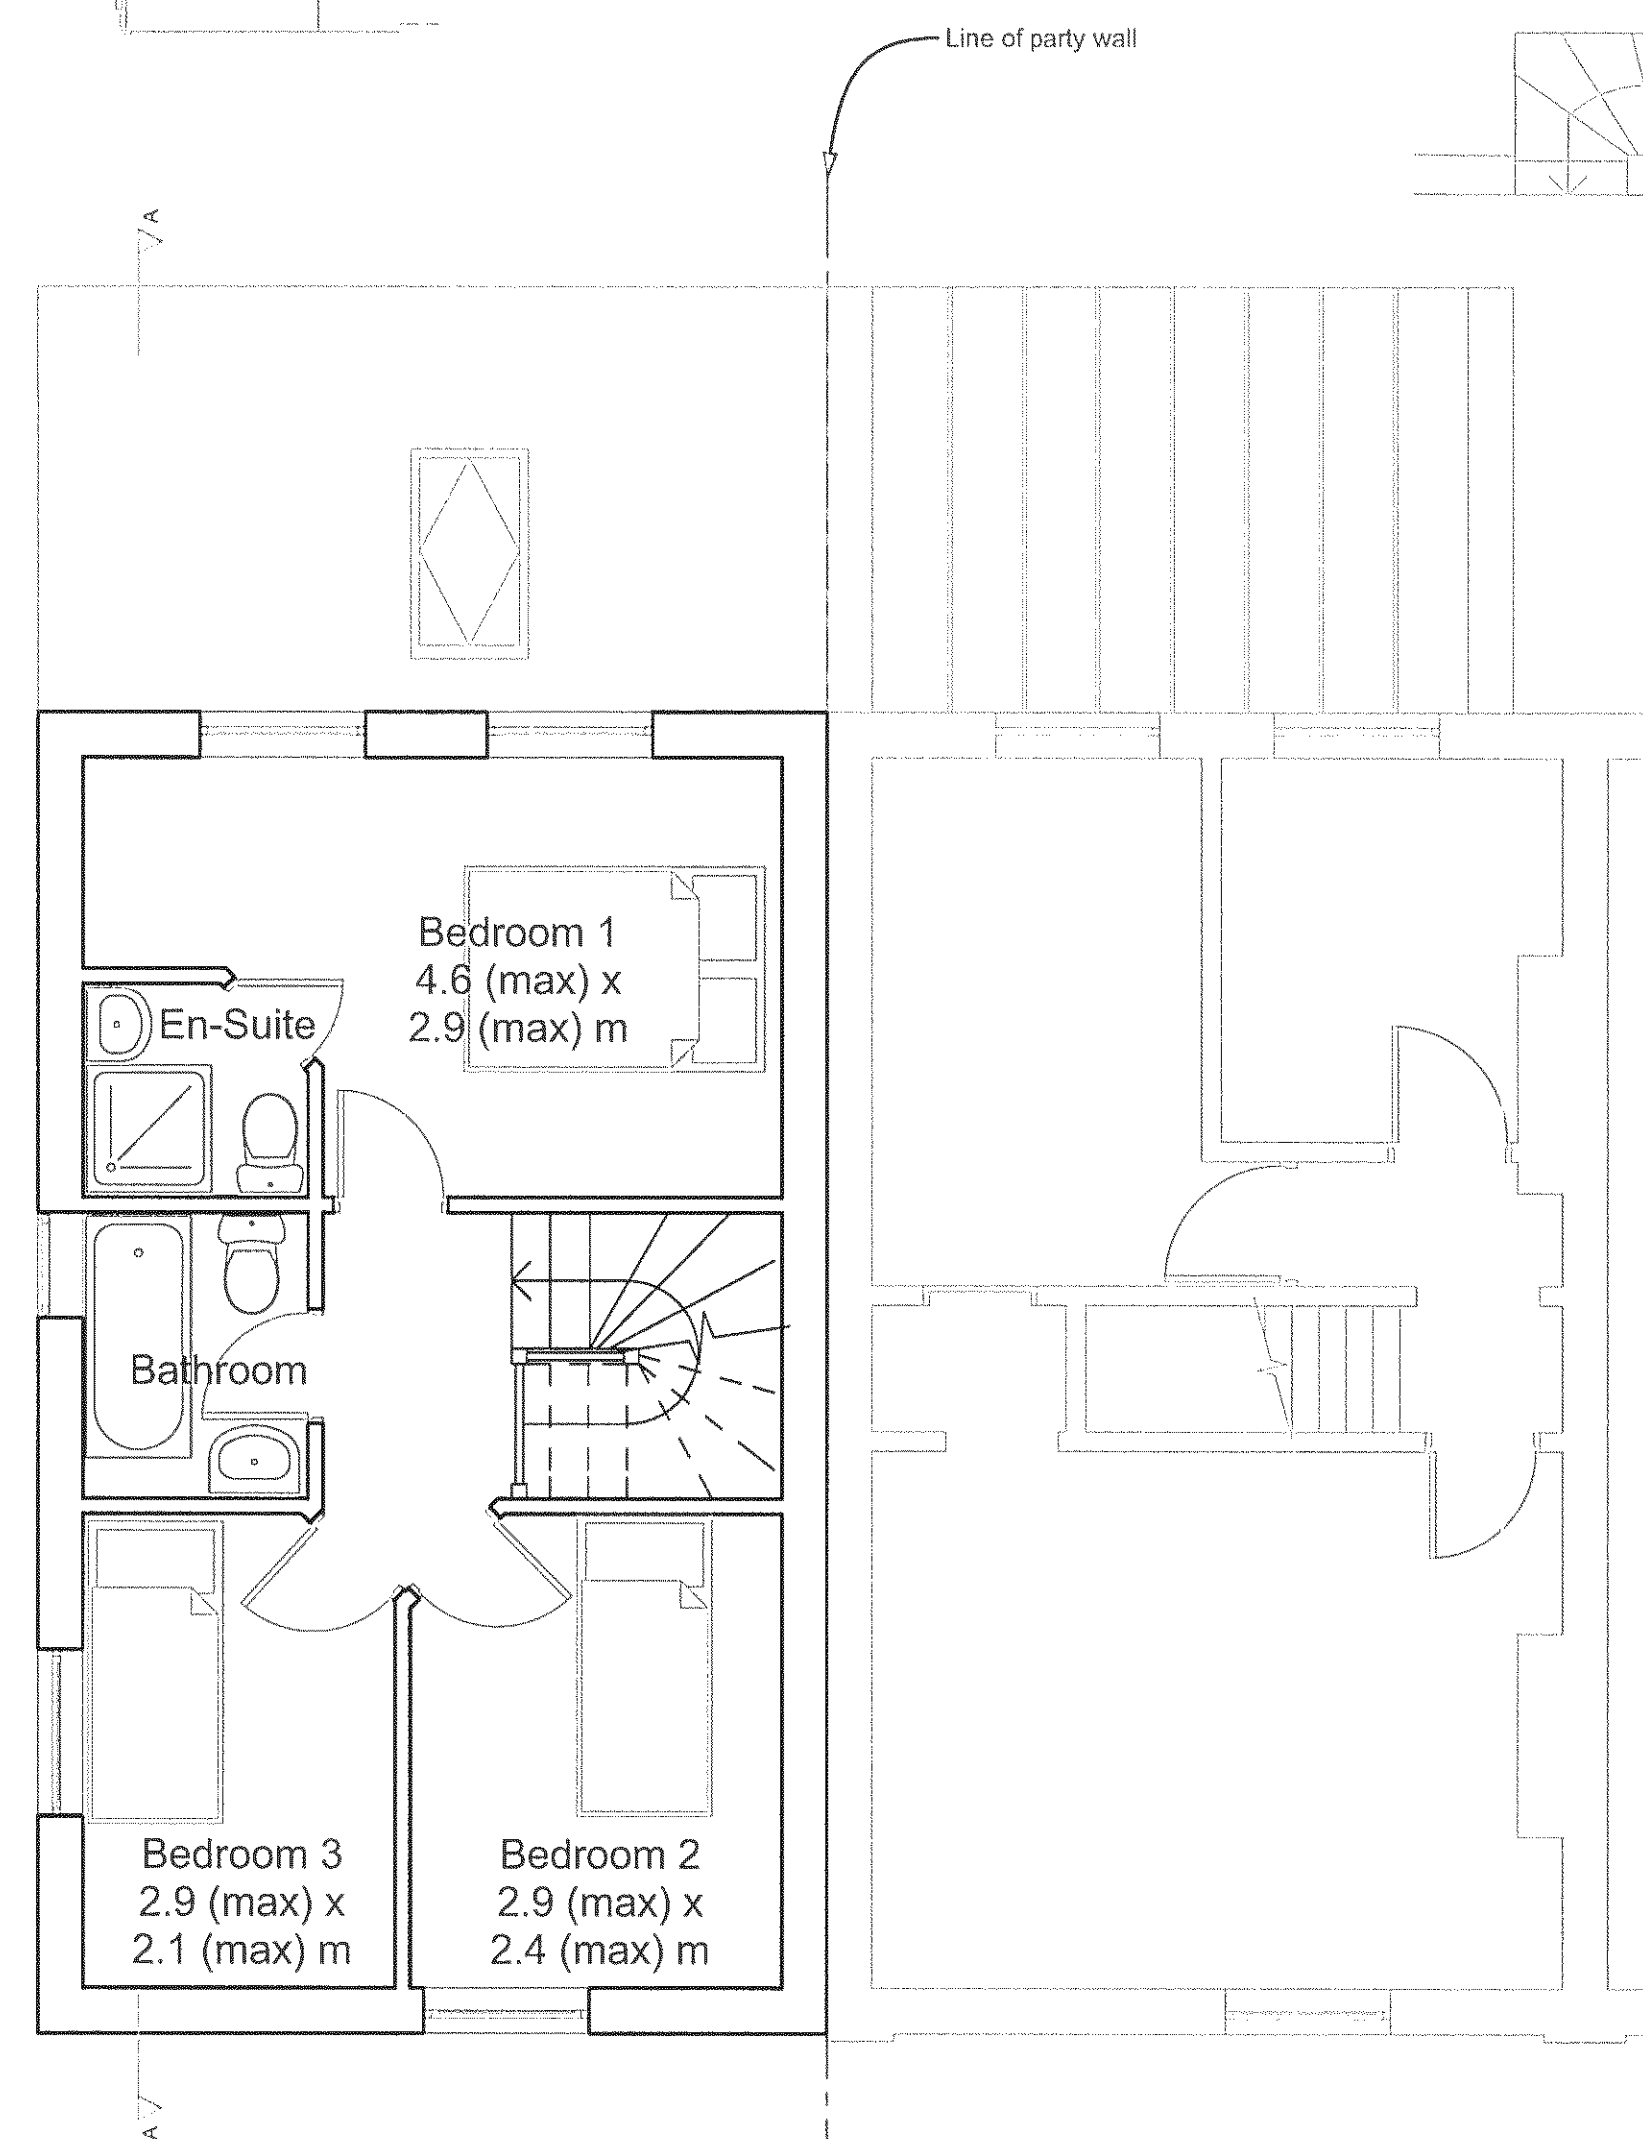

First Floor

Revisions
A June 12
General update

 ANDREW FULLER ASSOCIATES		
<i>Chartered Surveyors</i> Norton Studio, School Lane Arundel, West Sussex BN18 9DR tel: 01903 885444 fax: 01903 883111 email: mail@fuller.co.uk www.andrewfuller.co.uk		
Job Title 84 Maltravers Street, Arundel		
Client Mr P Andrews		
Drawing Name Proposed Floor Plans		
Drawing Status Planning		
Drawn by DF		Date Jan 12
Checked by		Date
Drawing Scale 1:50		
Drawing No 11384/02	Status	Revision A