

Permission is granted to scale from this drawing for the purpose of Local Authority Planning Approval only. In all other cases DO NOT scale from this drawing. Please contact this office for any additional information required.


Contractors, Sub-Contractors and Suppliers are to check all relevant dimensions, levels and details of the site and any existing buildings before commencing any site drawings or building work. Any discrepancies should be reported to this office.

This drawing must be read in conjunction with all related drawings and documents relevant to this project, including those prepared by appointed consultants, specialists and sub-contractors etc.


This drawing is the copyright of RDV a Design

revisions


1			
---	--	--	--

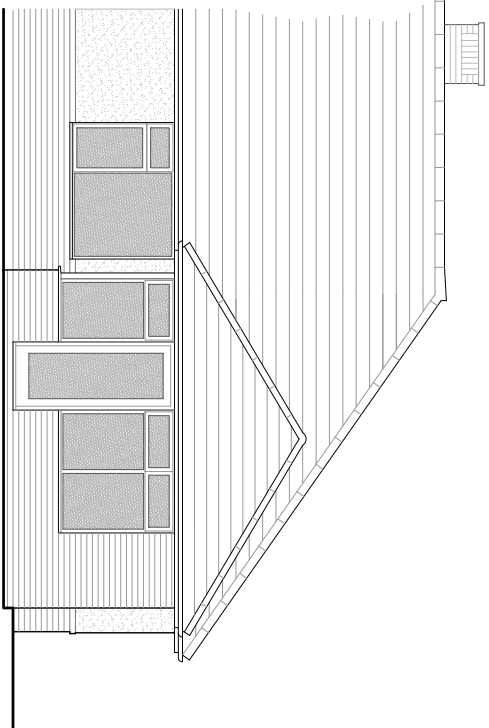


East Elevation: Scale 1:100

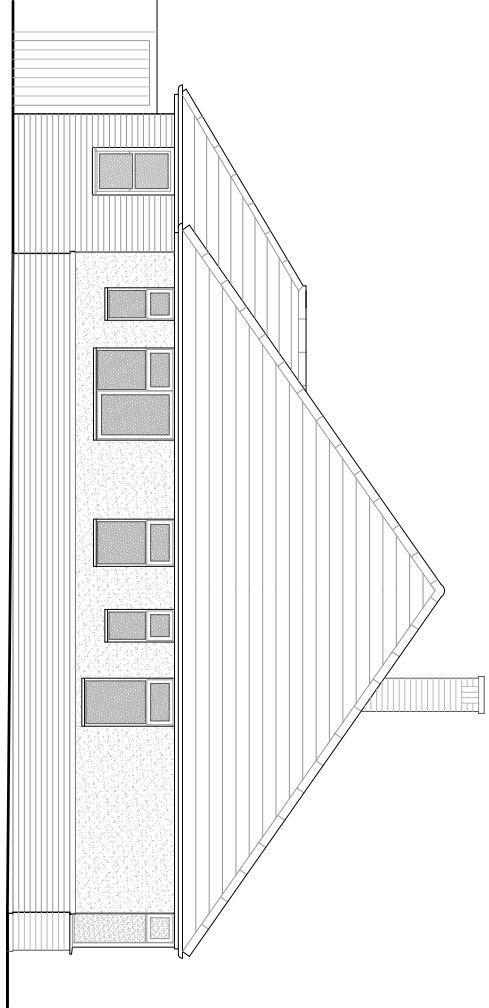


North Elevation: Scale 1:100

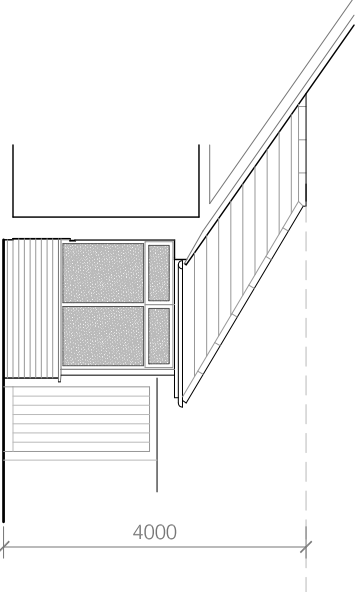


South Elevation: Scale 1:100

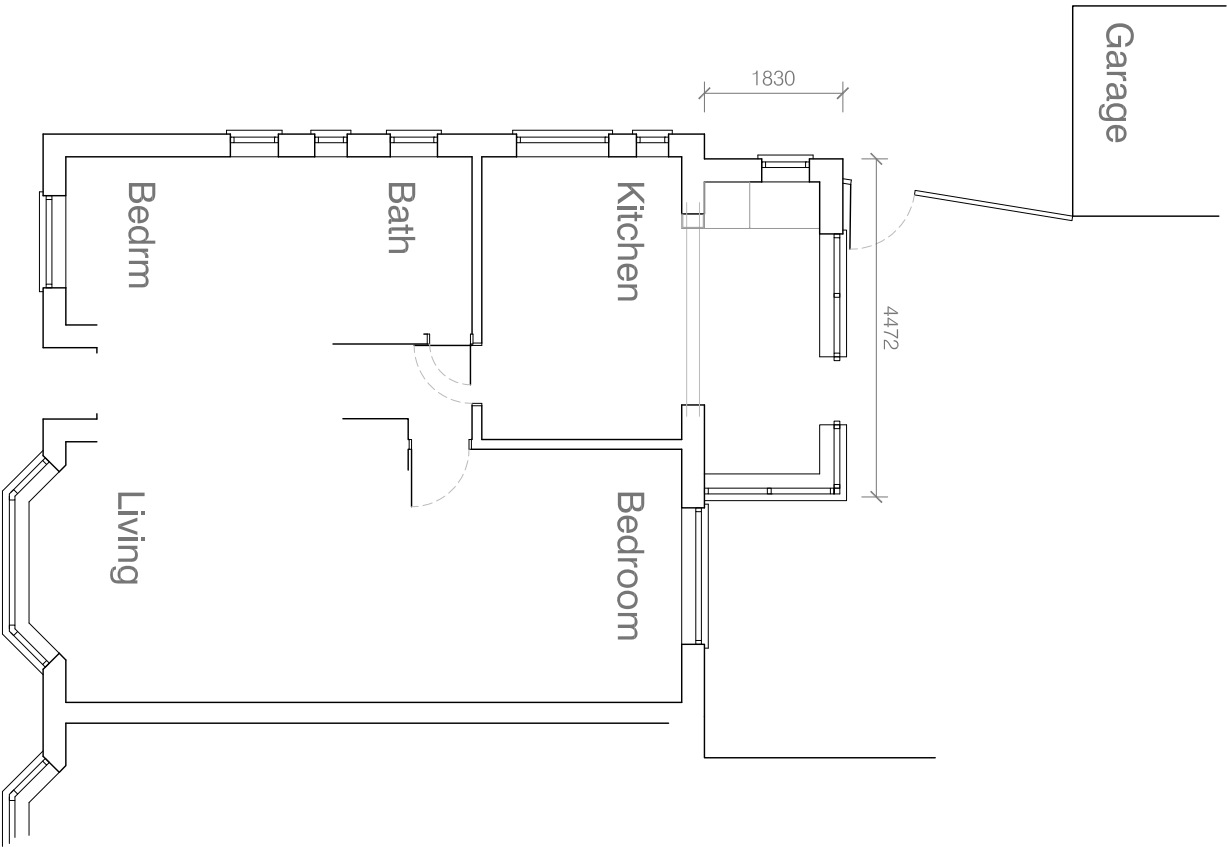

Ground Floor Plan: Scale 1:100

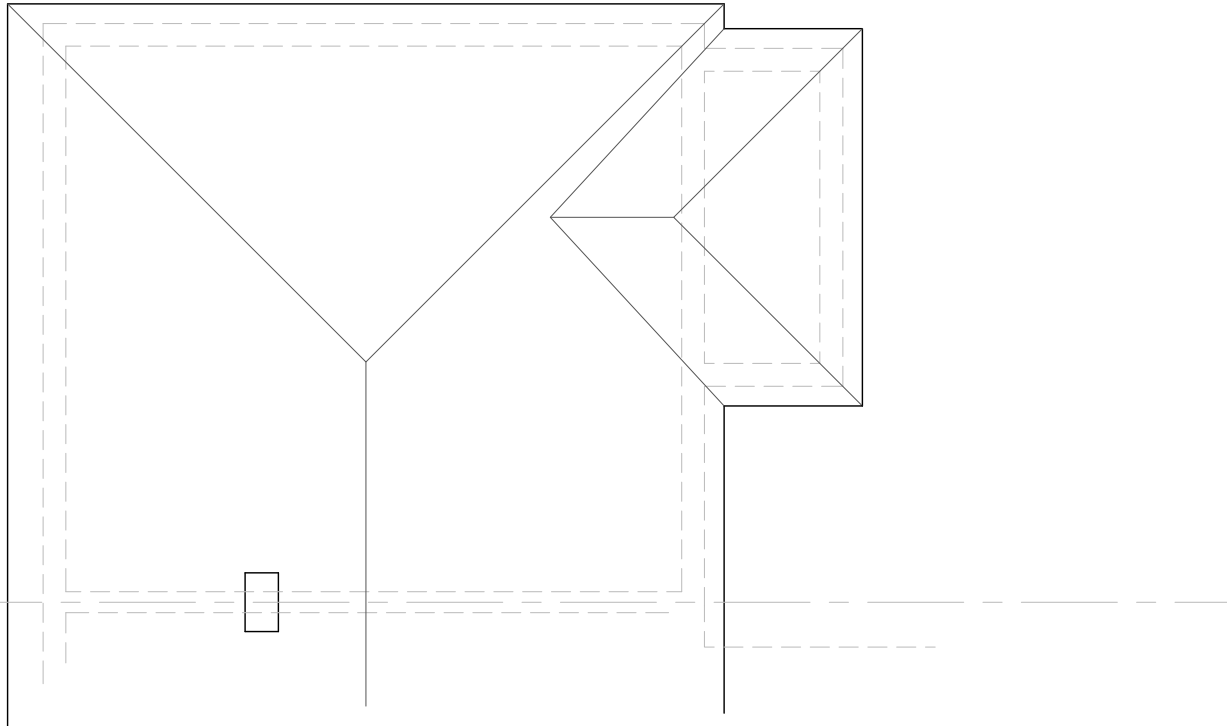

Roof Plan: Scale 1:100

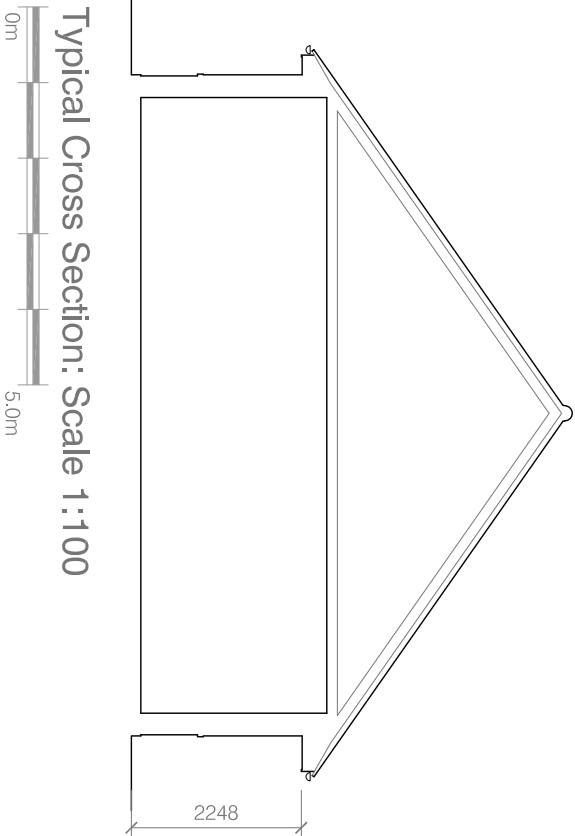

Typical Cross Section: Scale 1:100

RDV a Design

9 Oak End | Arundel | West Sussex
Tel: 01903 884013

project
49 Fitzalan Road
Arundel
West Sussex

drawing
Ground Floor Plan, Roof Plan,
Typical Cross Section and Elevations
As Proposed

scale	date	rev
1:100	@ A3	September 201
job no	drawing no	
17104	02.02	