



EXISTING GROUND FLOOR PLAN
SCALE 1:100

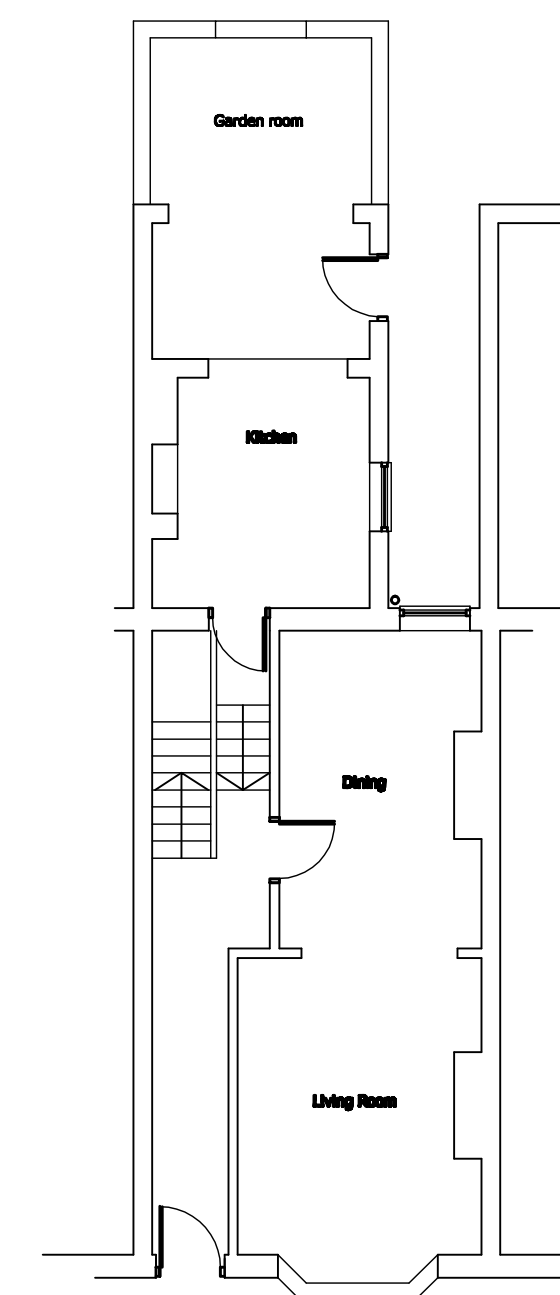


PROPOSED GROUND FLOOR PLAN
SCALE 1:100

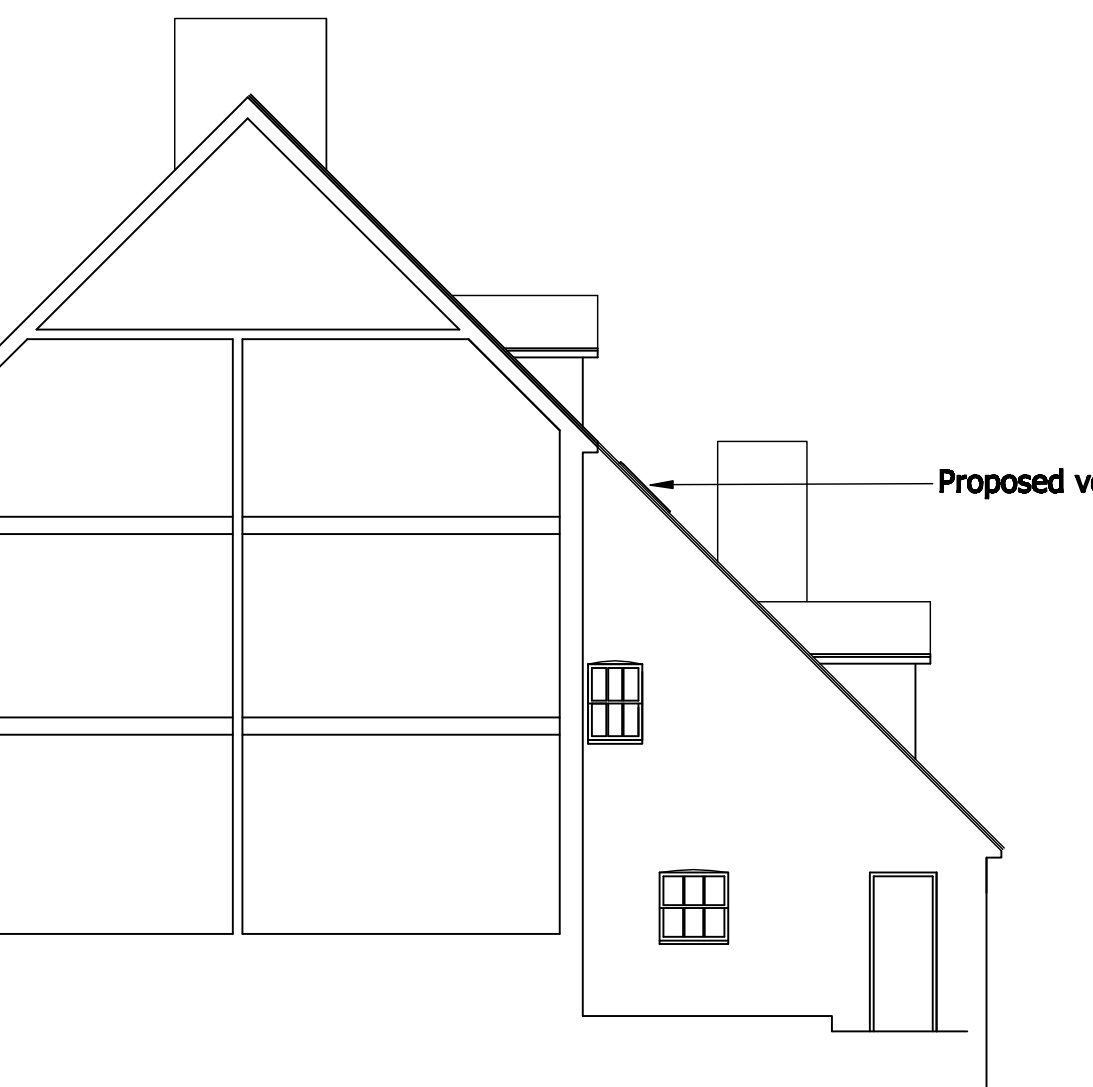


PROPOSED SIDE SOUTH WEST SECTIONAL ELEVATION
SCALE 1:100


EXISTING FIRST FLOOR PLAN
SCALE 1:100

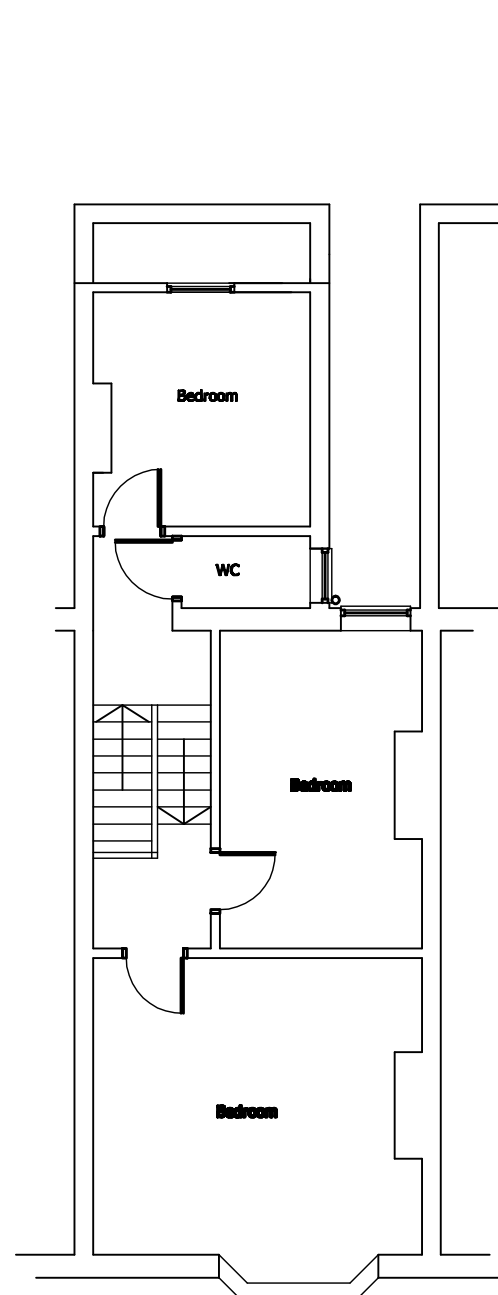


PROPOSED FIRST FLOOR PLAN
SCALE 1:100

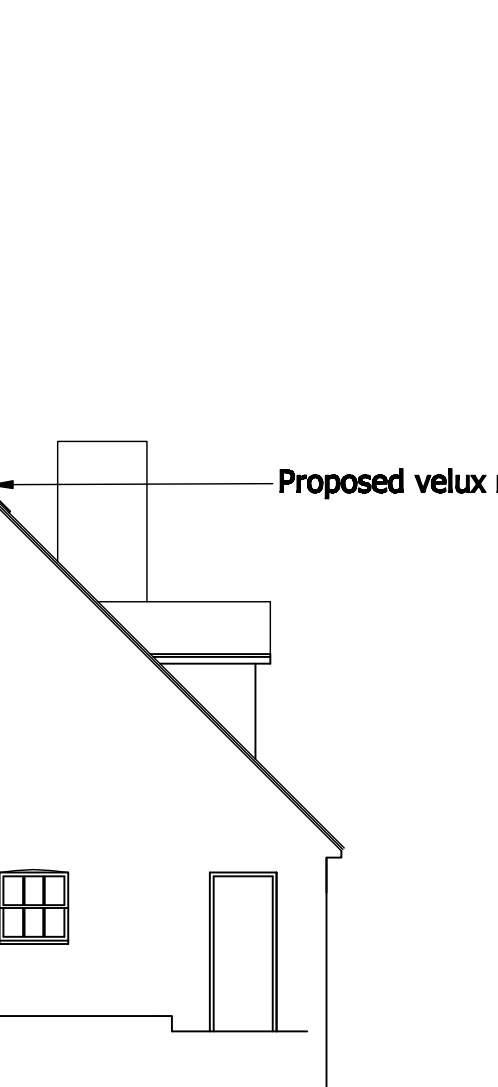


EXISTING SECOND FLOOR PLAN
SCALE 1:100

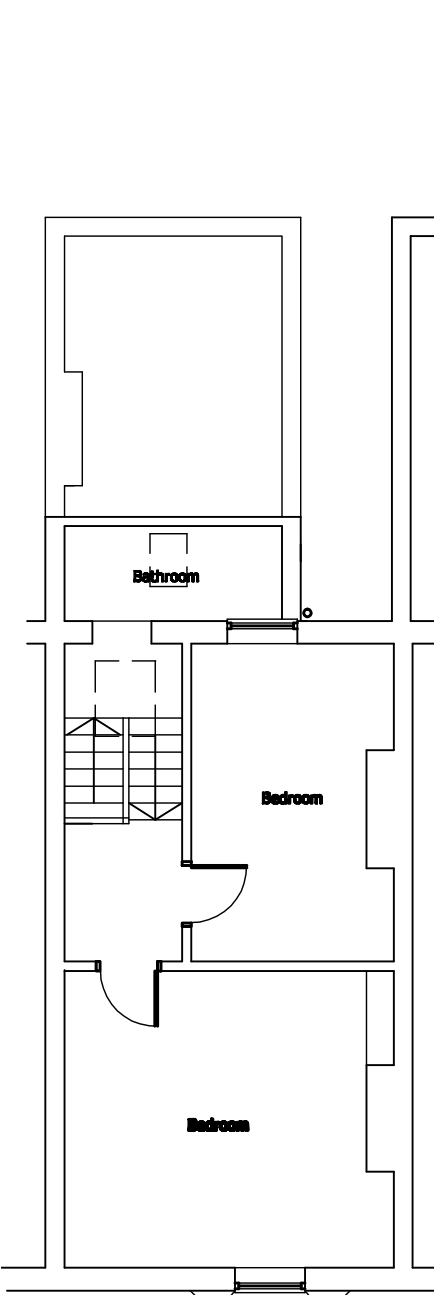


PROPOSED SECOND FLOOR PLAN
SCALE 1:100

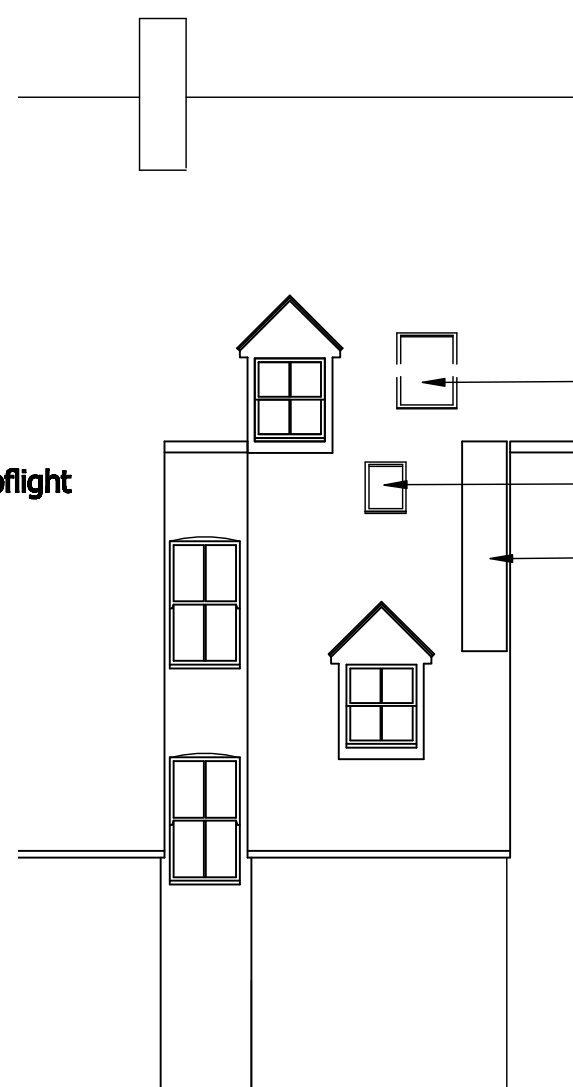


PROPOSED REAR SOUTH EAST ELEVATION
SCALE 1:100

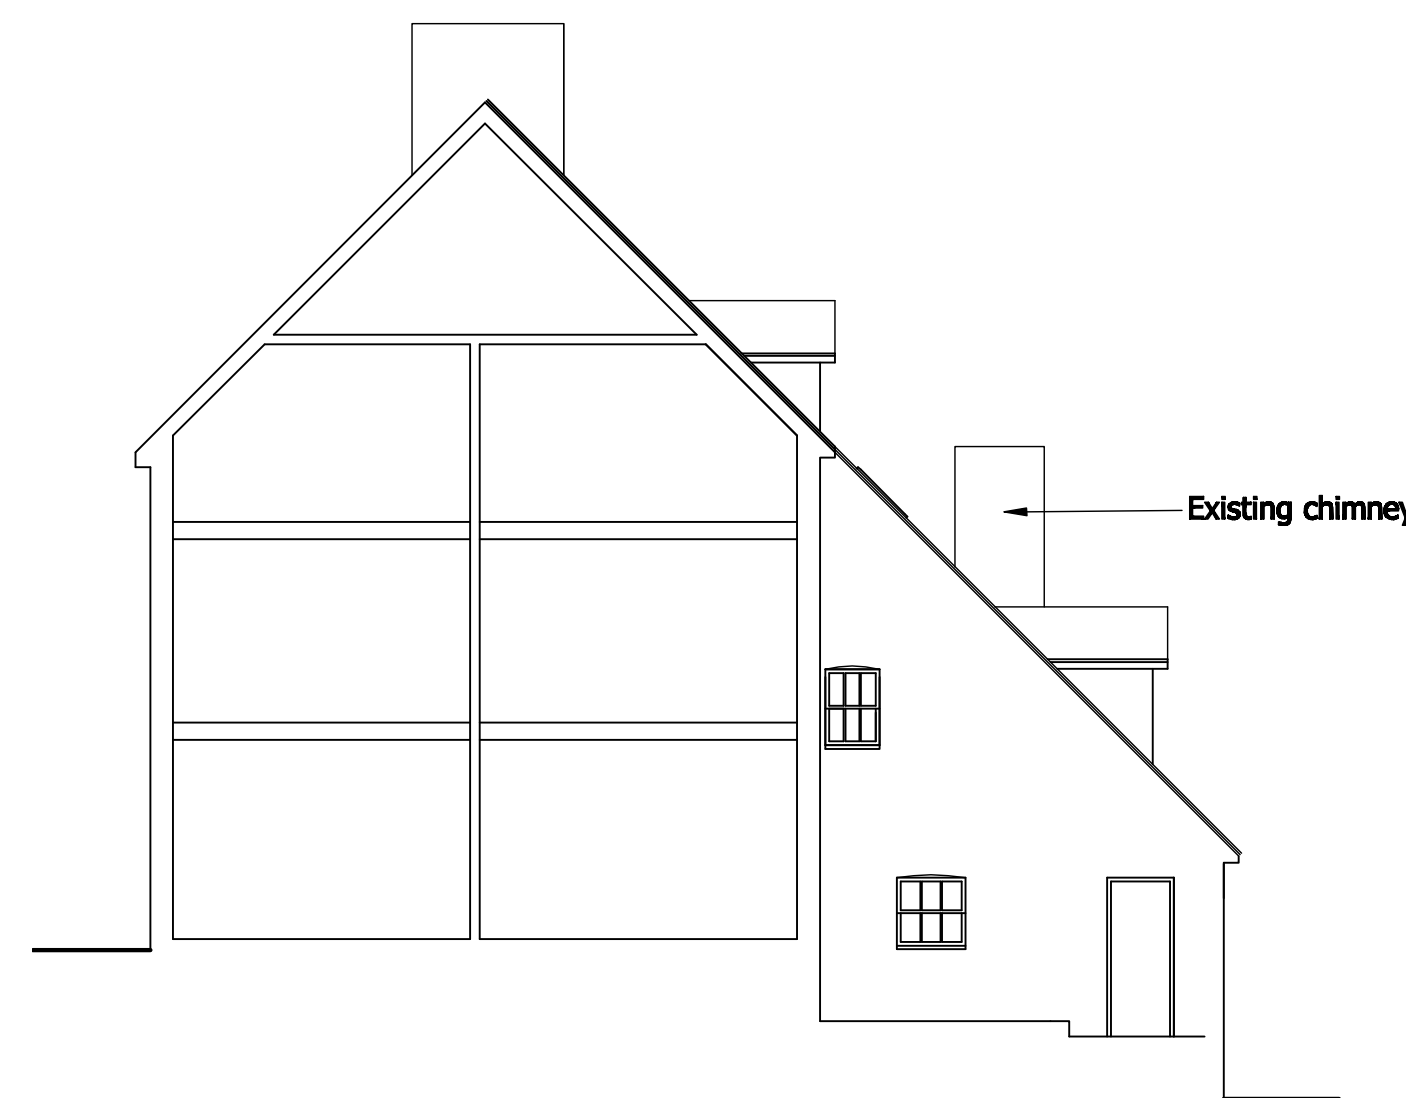


EXISTING SIDE SOUTH WEST SECTIONAL ELEVATION
SCALE 1:100

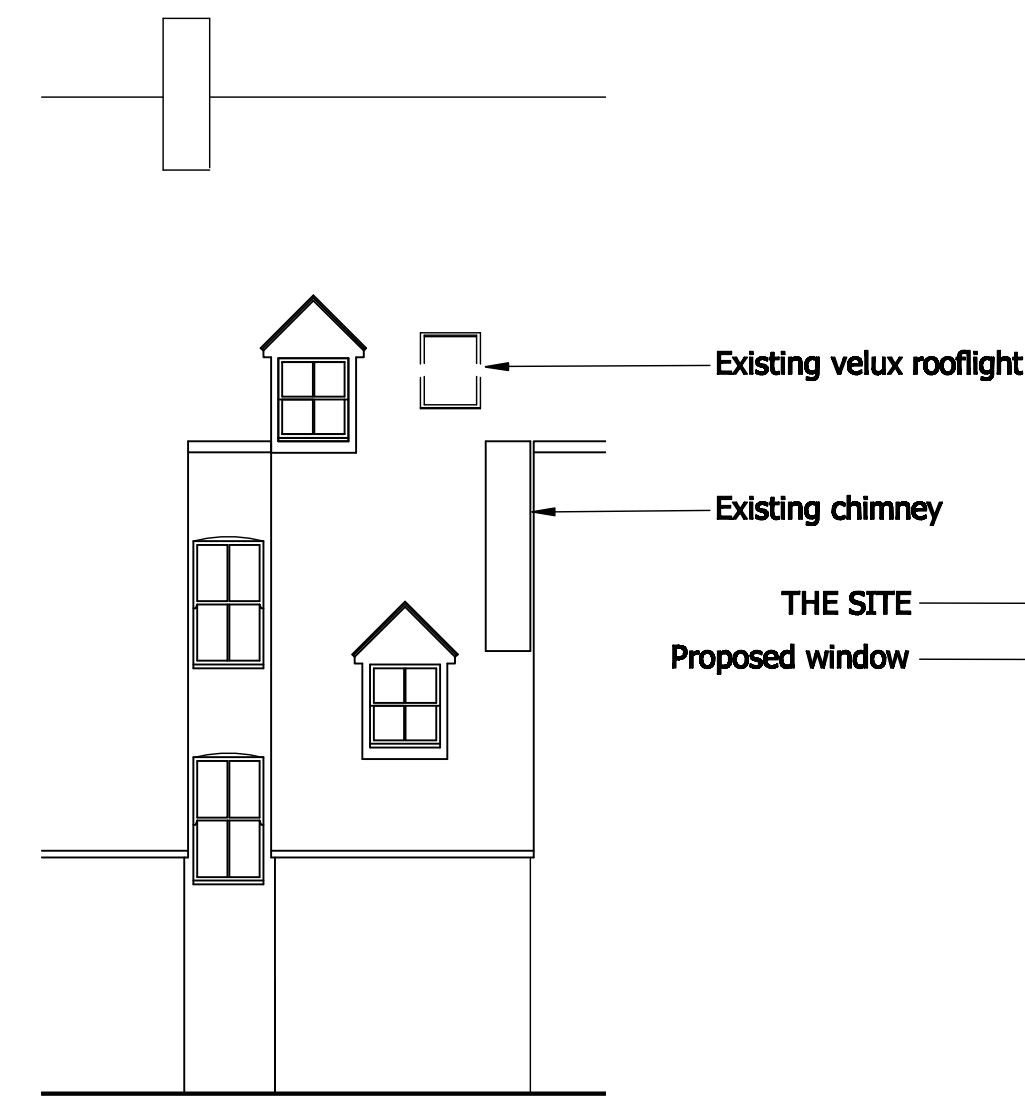


EXISTING REAR SOUTH EAST ELEVATION
SCALE 1:100

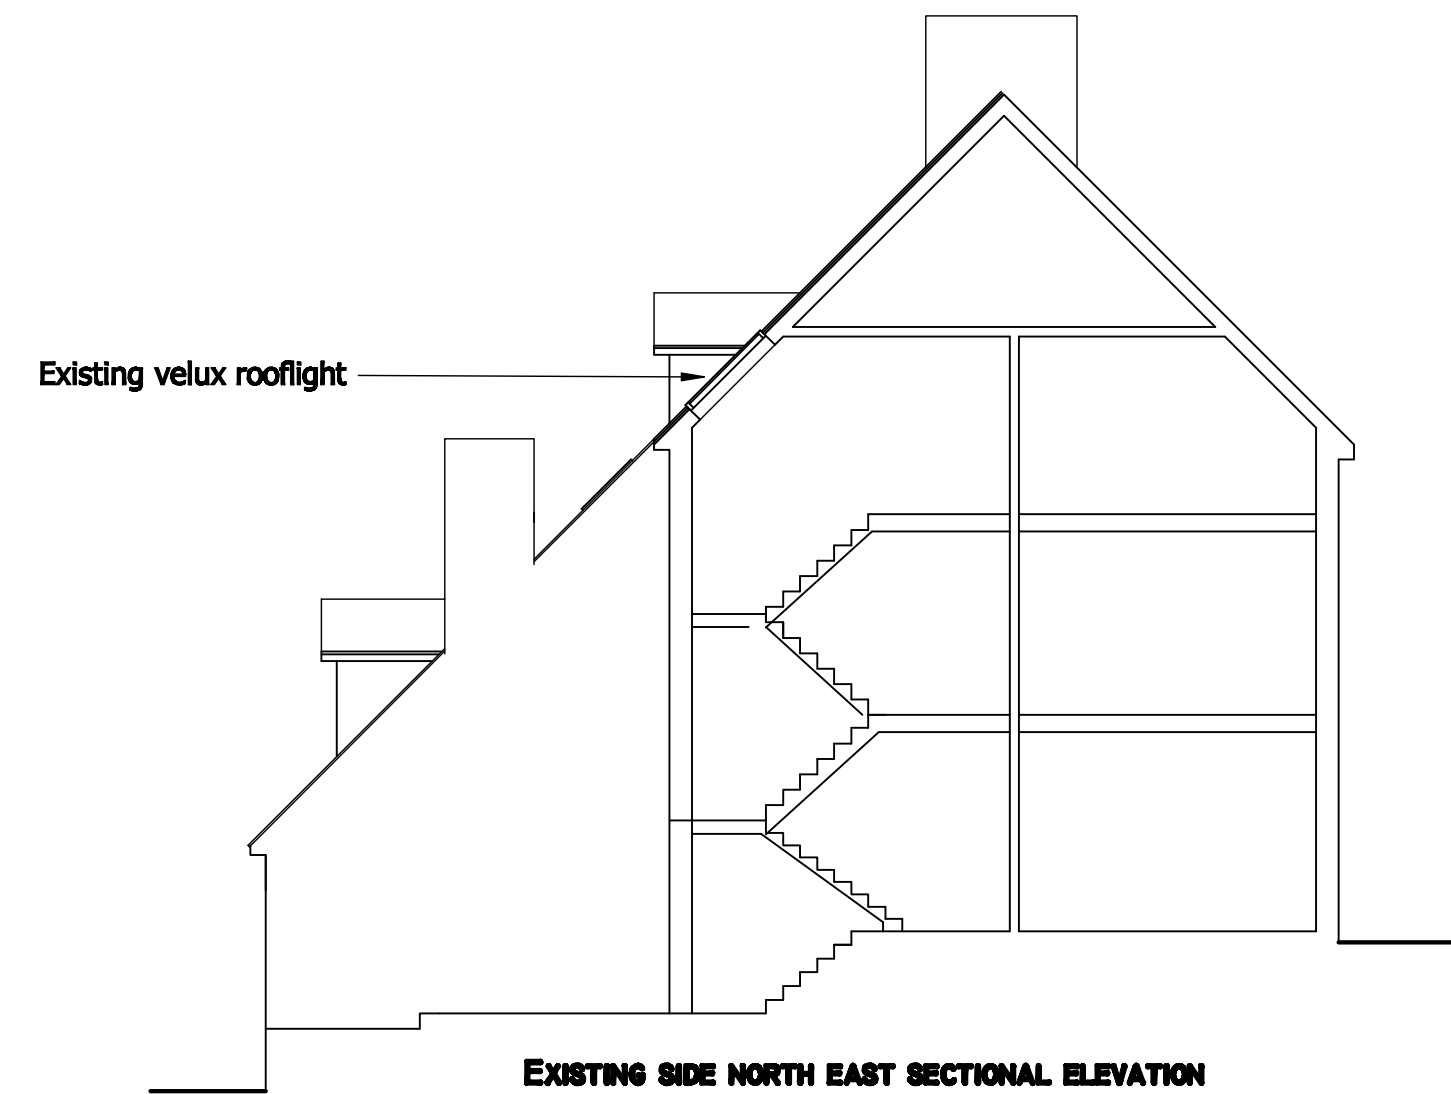


EXISTING SIDE NORTH EAST SECTIONAL ELEVATION
SCALE 1:100

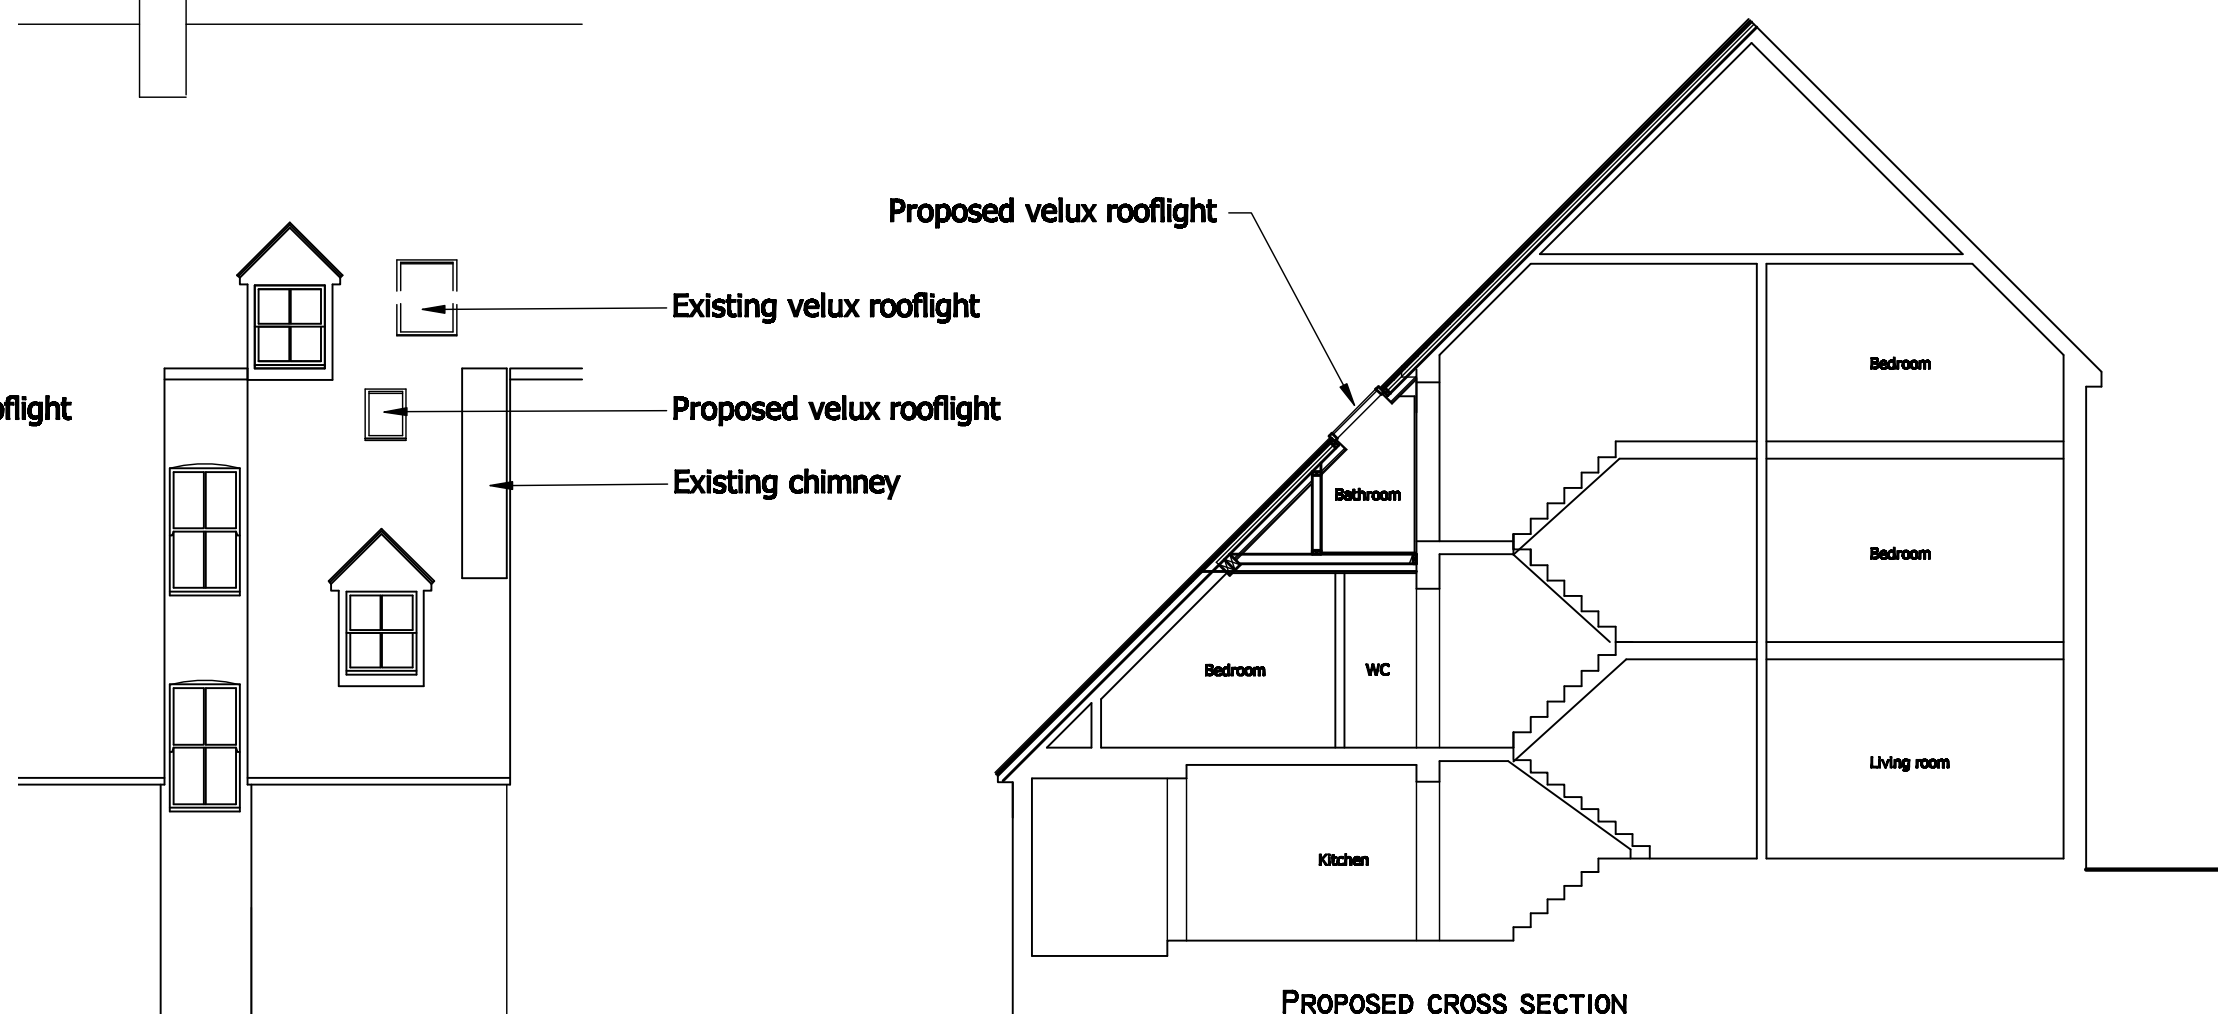

PROPOSED CROSS SECTION
SCALE 1:100

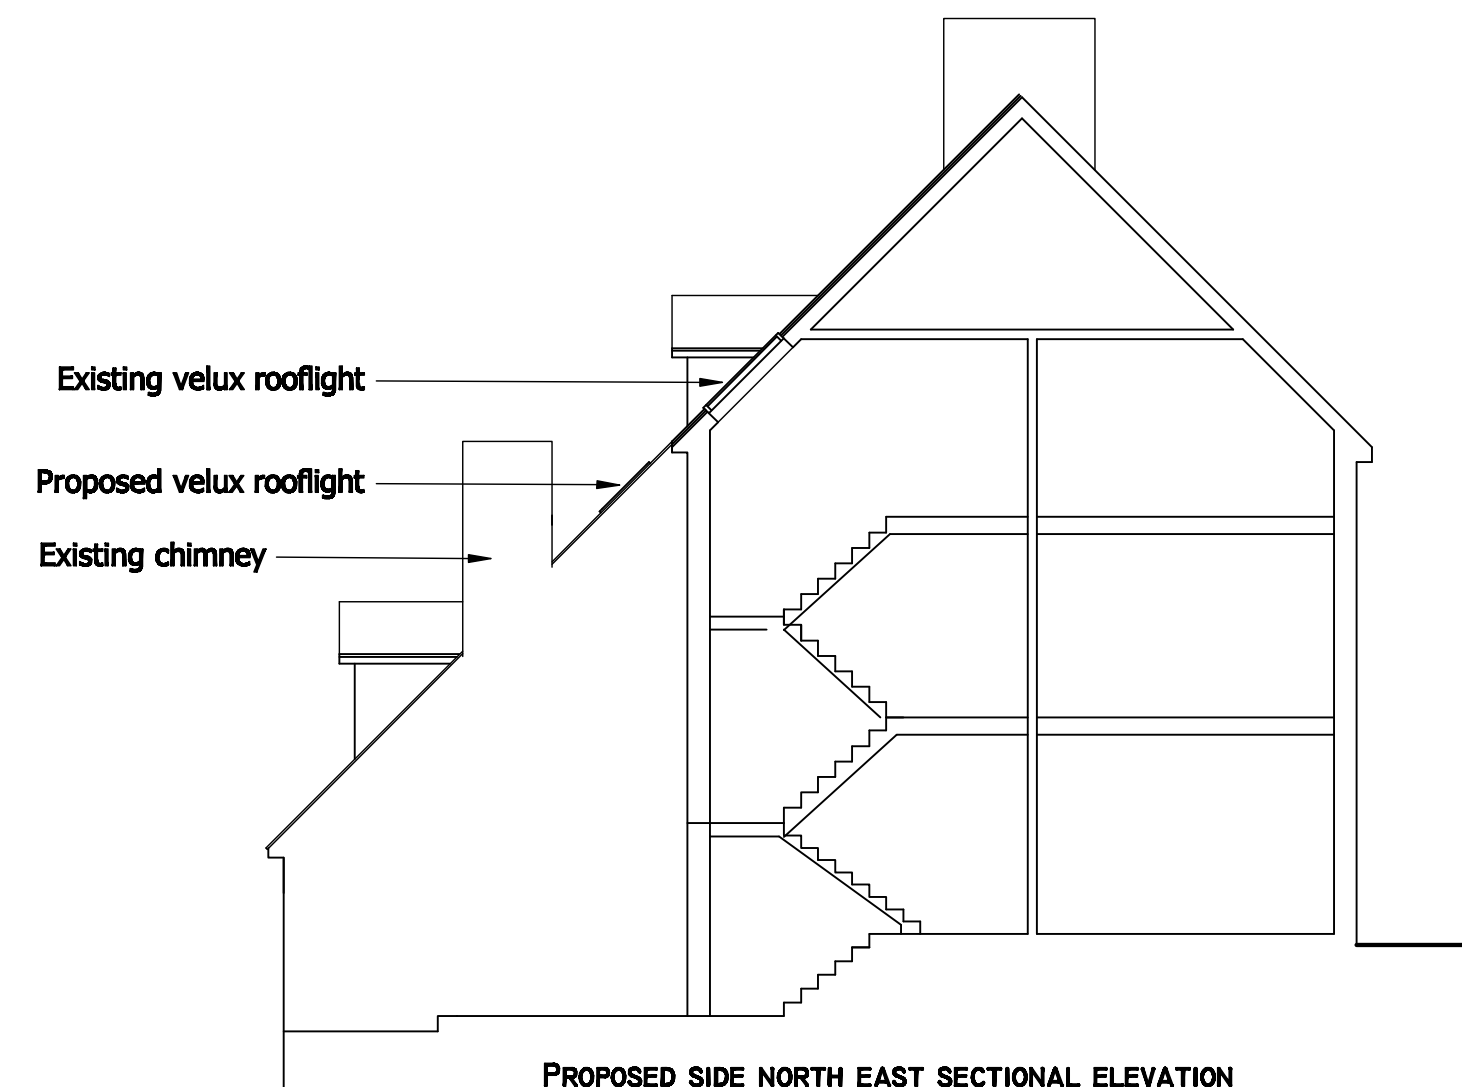


PROPOSED SIDE NORTH EAST SECTIONAL ELEVATION
SCALE 1:100

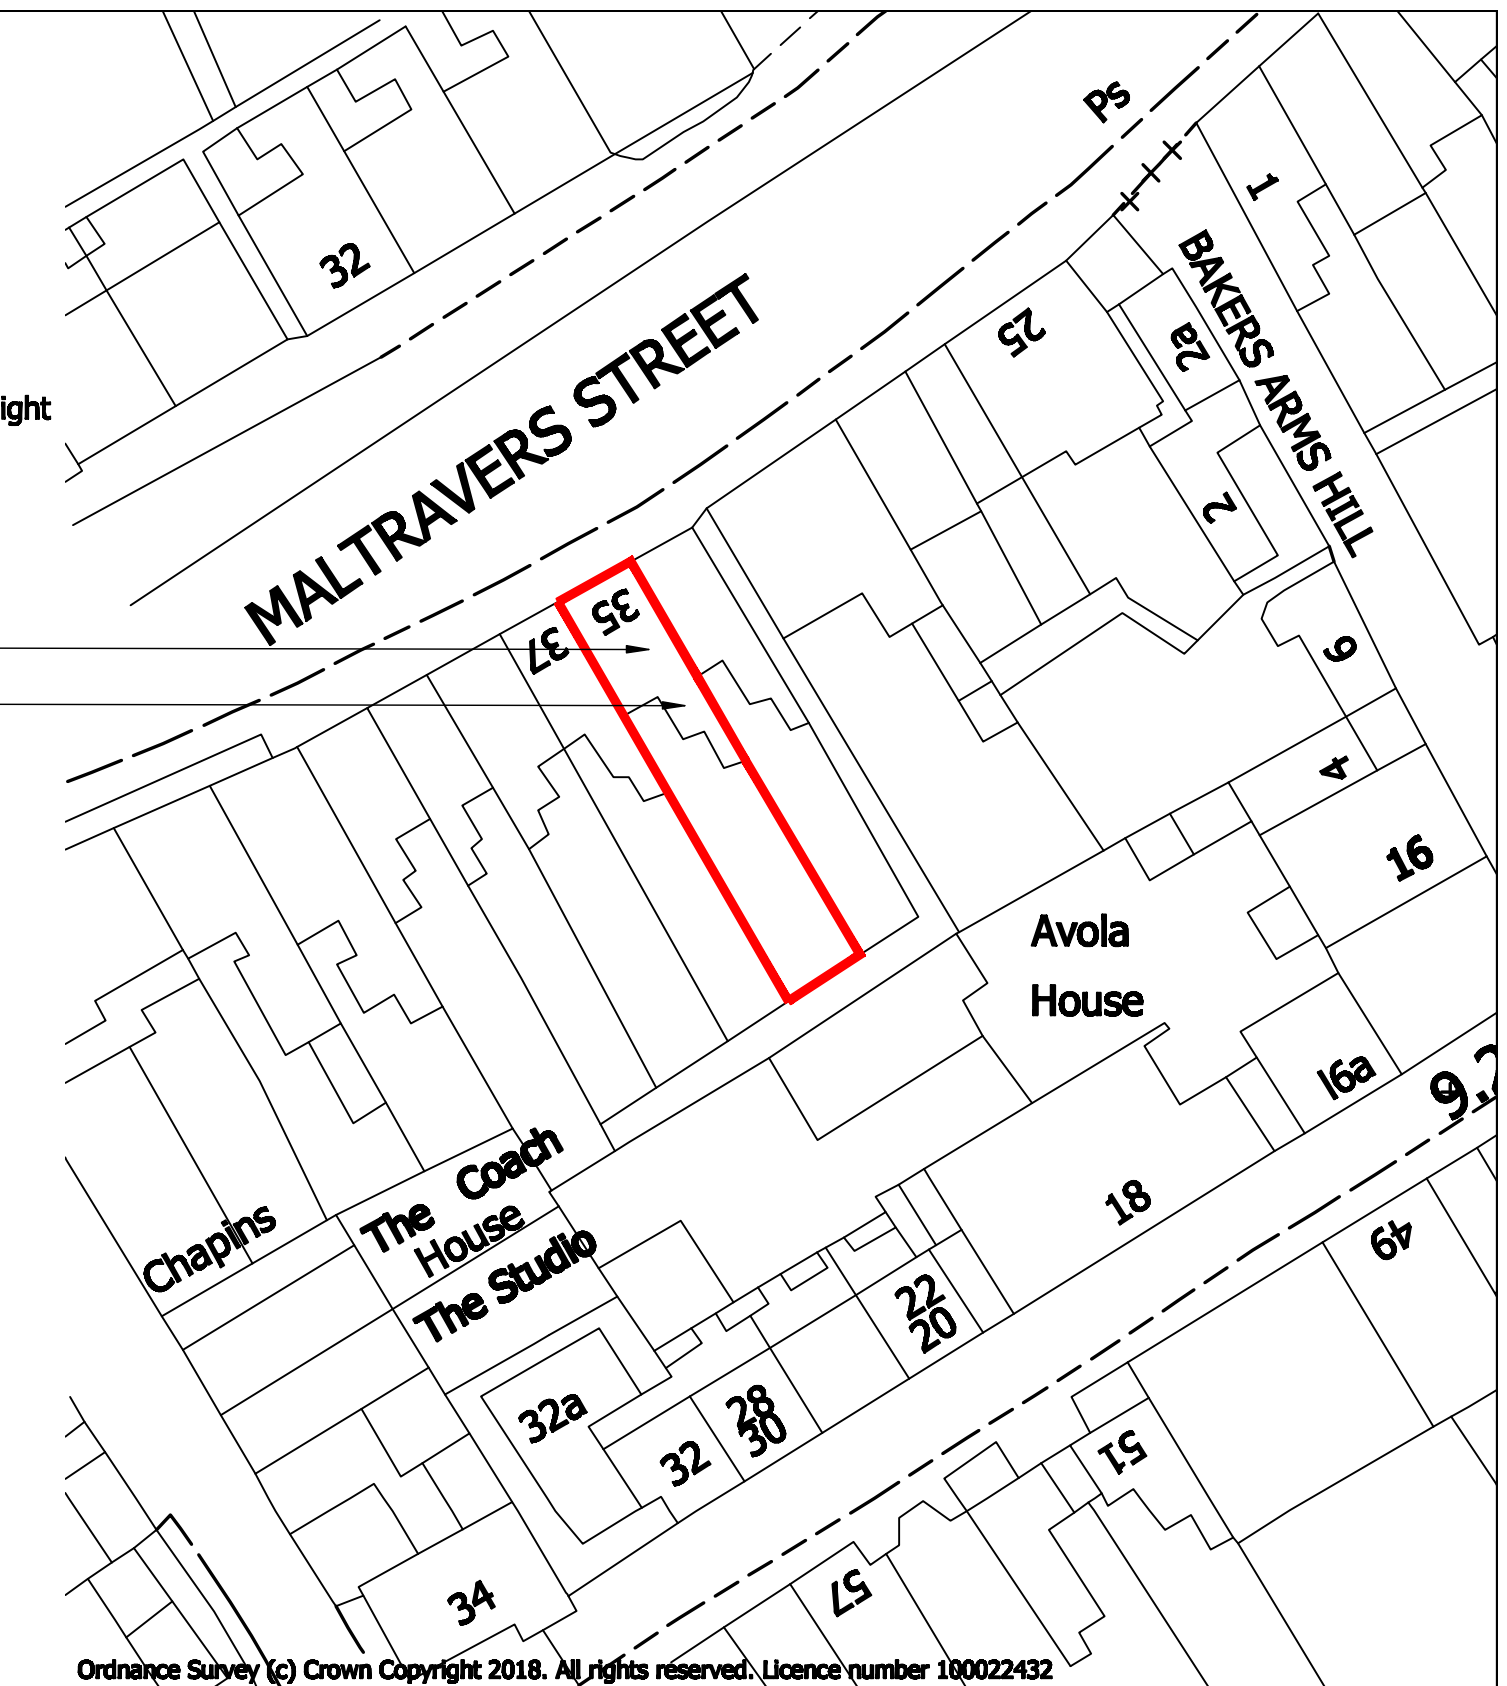


Ordnance Survey (c) Crown Copyright 2018. All rights reserved. Licence number 100022432

SITE PLAN
SCALE 1:500

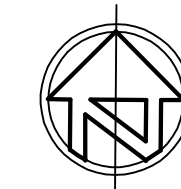

THE SITE

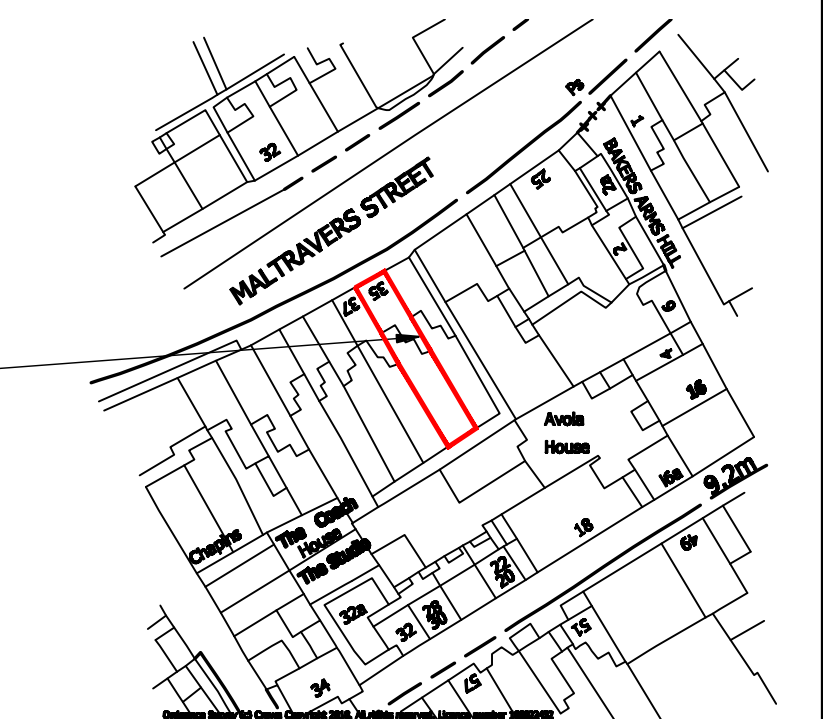

LOCATION PLAN
SCALE 1:250

02 | planning | 15.11.18



Pope Stevens Architecture Ltd.
Crossways | 2 Beech Avenue
Chichester | West Sussex | PO19 3DR
Telephone: 01243 782 796
Email: pope.stevens@btinternet.com



Project
35 Maltravers Street
Arundel
West Sussex

Drawing
Planning Application
Proposed rear extension
Location, Site, Floor plans and elevations

Date Nov 2018	Drawn by CDP	Scale as shown
Drawing No. DPA-01	Revision 02	