




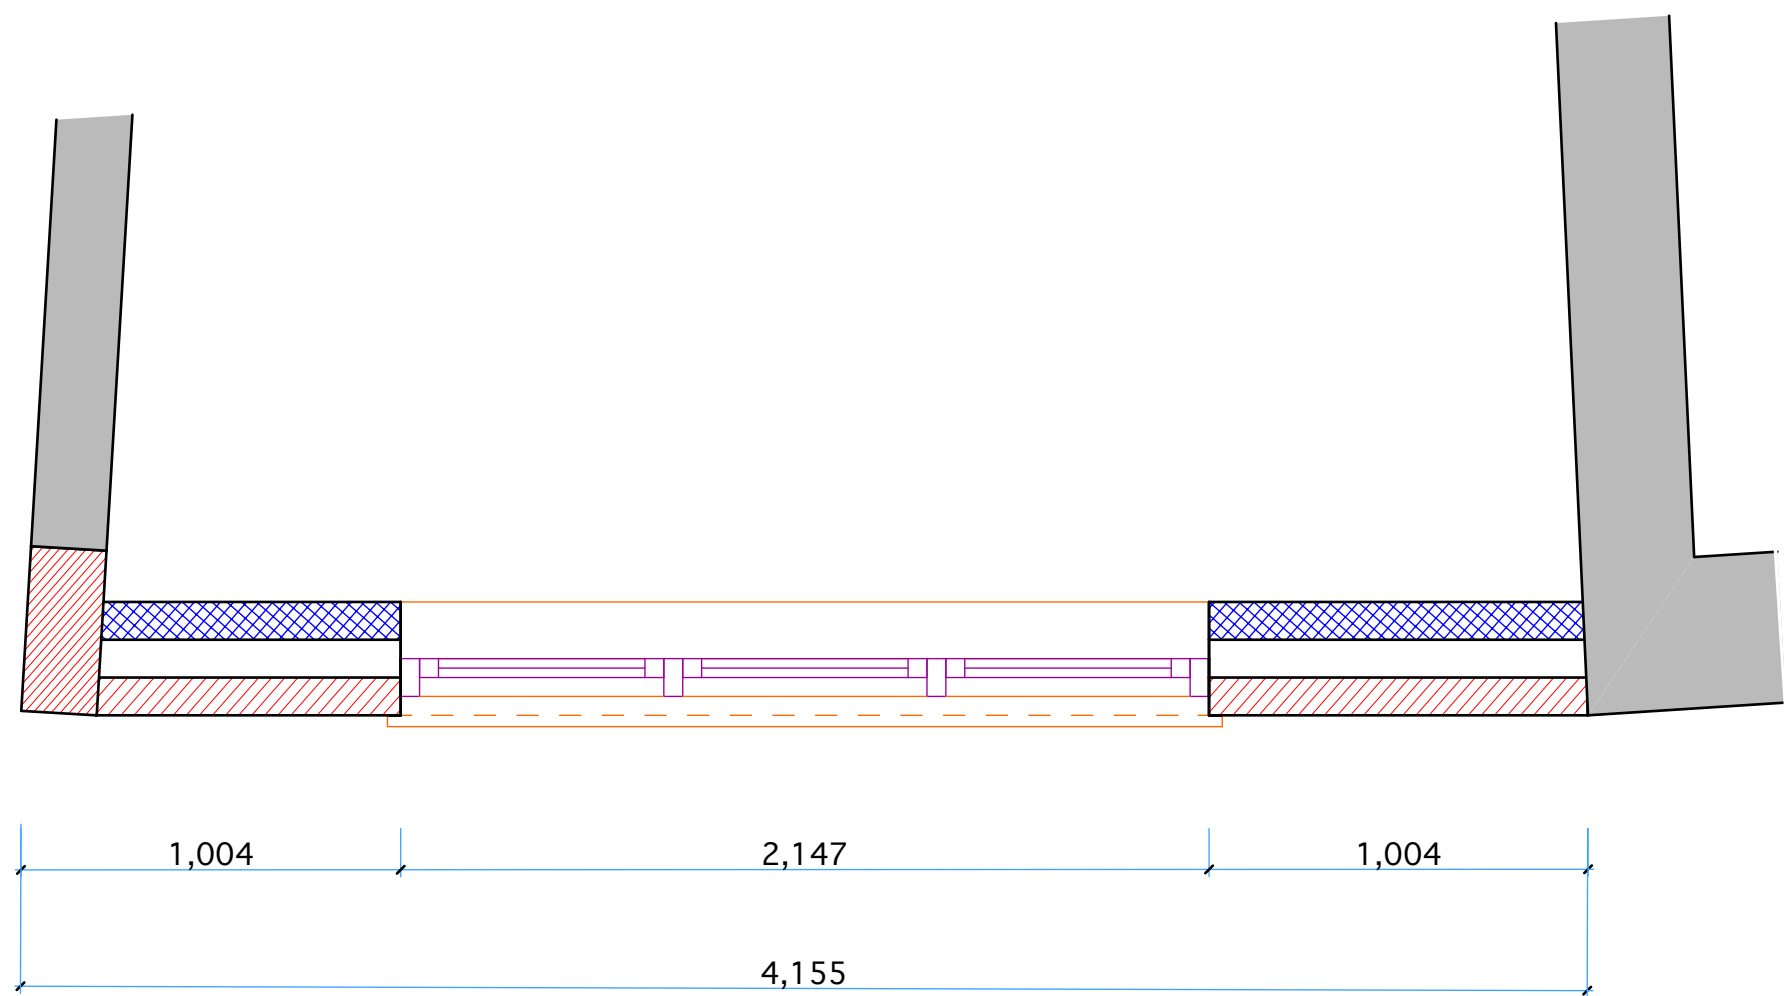

First Floor

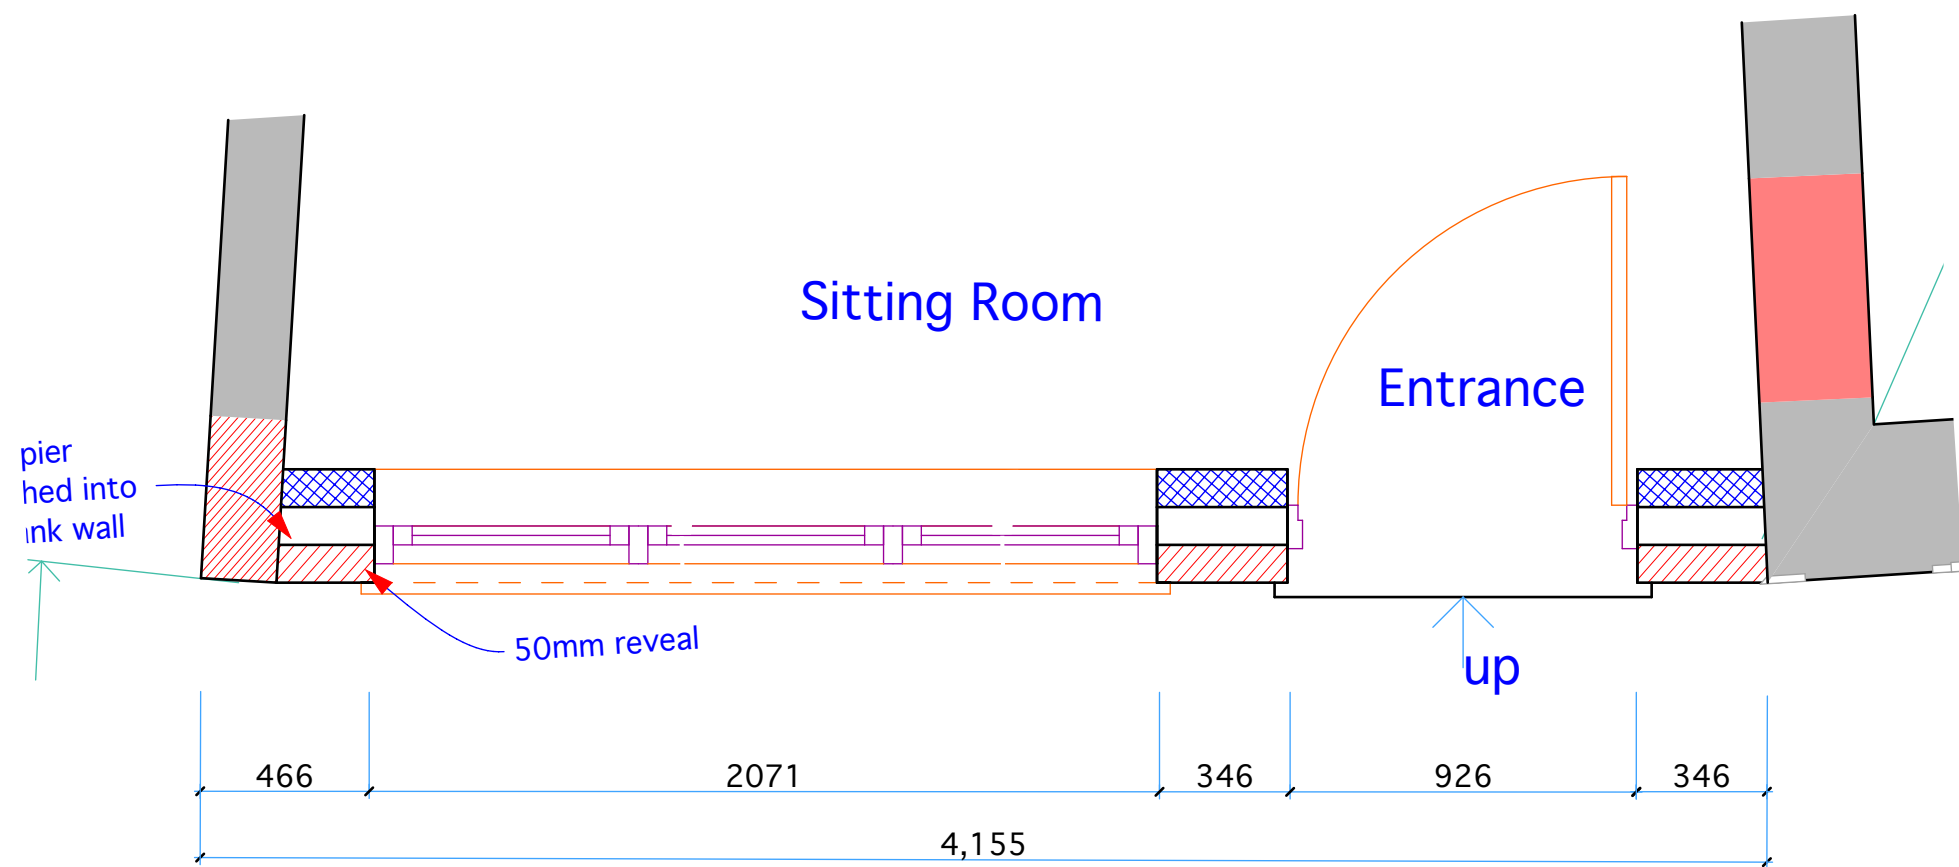

Ground Floor

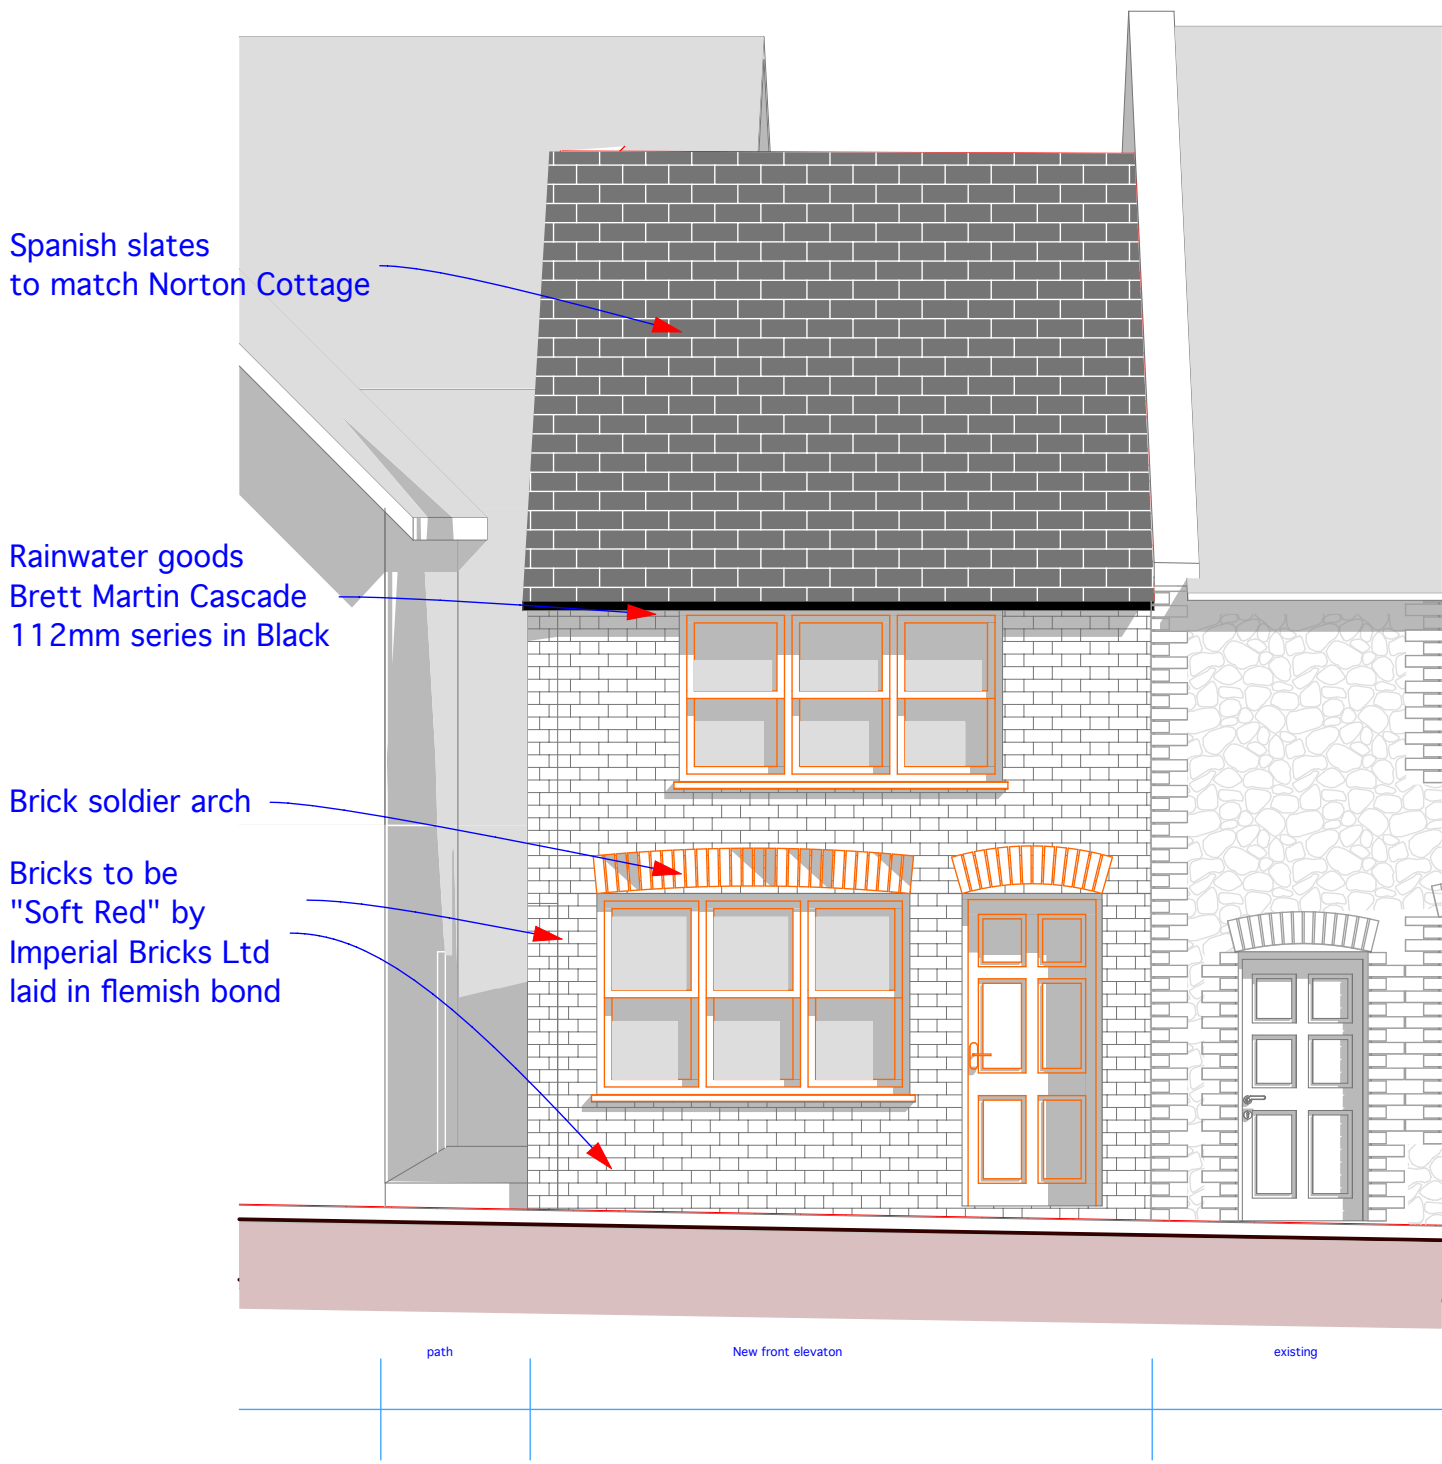

West Elevation

Revisions
A Nov 19 Revised front elevation



ANDREW FULLER ASSOCIATES

Chartered Surveyors

Norton Studio, School Lane
Arundel, West Sussex
BN18 9DR
tel: 01903 885444
email: info@a-fuller.co.uk
www.andrewfuller.co.uk

Job Title		
Norton Studio, School Lane, Arundel Proposed new dwelling		
Client		
Mr A Fuller		
Drawing Name		
Plans and front Elevation		
Drawing Status		
Construction		
Drawn by	AF	
Date	10/19	
Checked by		
Date		
Drawing Scale		
1:50 1:20 at A2		
Drawing No	Status	Revision
13577/ 105		A